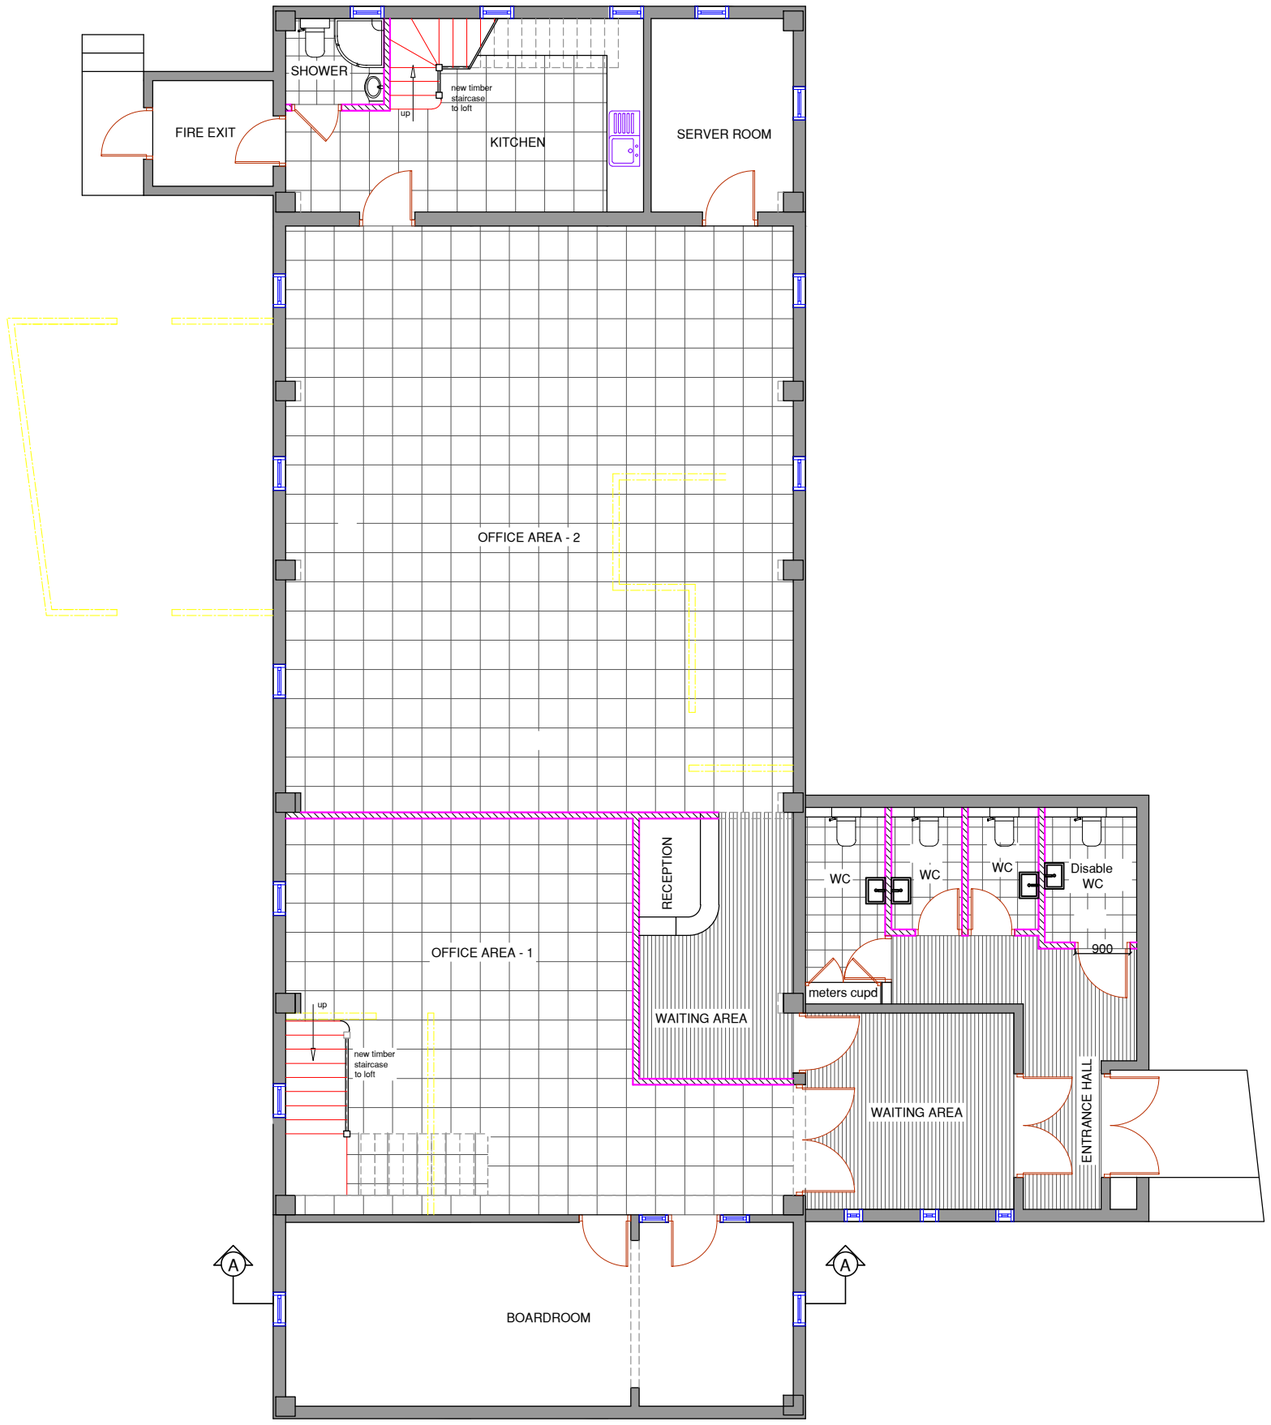

THE BAN

PROPOSED GROUND FLOOR PLAN

0m 1m 2m 3m 4m 5m

SCALE @ 1:100

NOTES :

Date	Revisions

Client MR. MIN DARLAMI

Job Title

THE BAN, MANOR LANE
HAYES,HARLINGTON
UB3 5EQ

Drawing Title

PROPOSED GROUND FLOOR PLAN

Scale: 1 : 100 (A3)

Date: OCTOBER 2022

Checked by: Drawn by: RS

Drg No. TP/581/06

Rev.