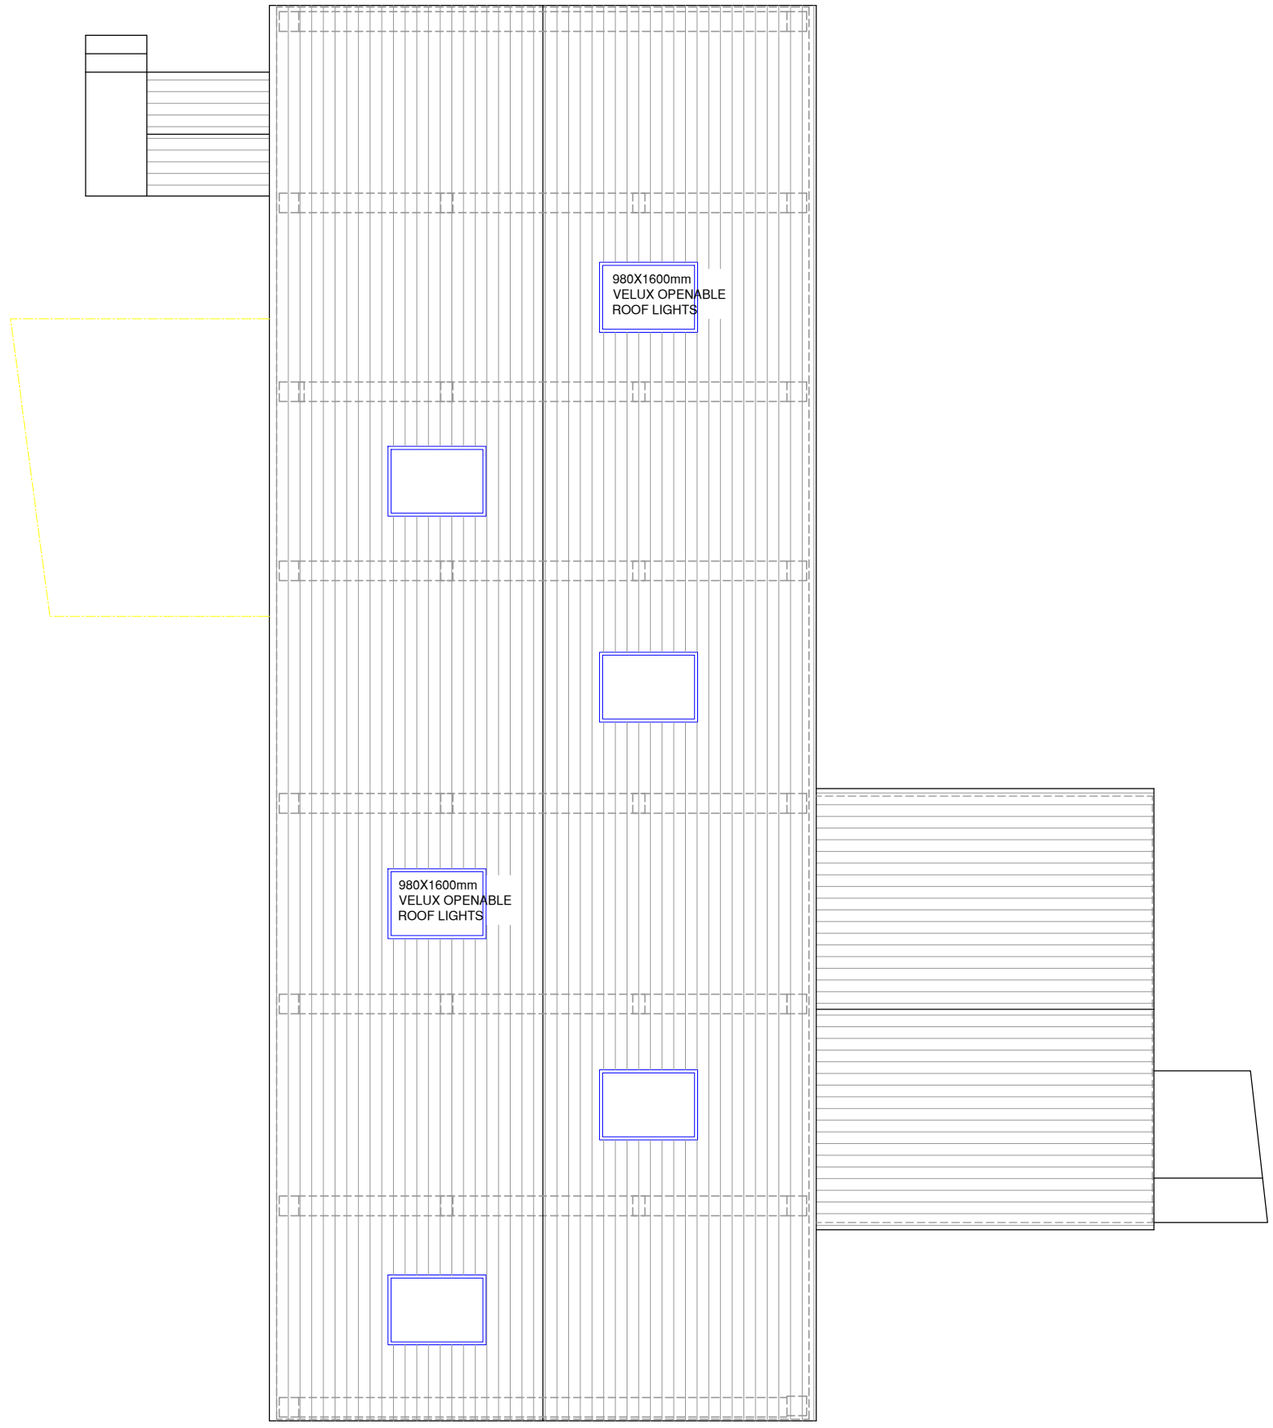

THE BAN
PROPOSED ROOF PLAN

0m 1m 2m 3m 4m 5m
SCALE @ 1:100

NOTES :

Date	Revisions

Client MR. MIN DARLAMI

Job Title

THE BAN, MANOR LANE
HAYES,HARLINGTON
UB3 5EQ

Drawing Title

PROPOSED ROOF PLAN

Scale: 1 : 100(A3)
Date: OCTOBER 2022
Checked by:
Drawn by: RS

Drg No. TP/581/08
Rev.