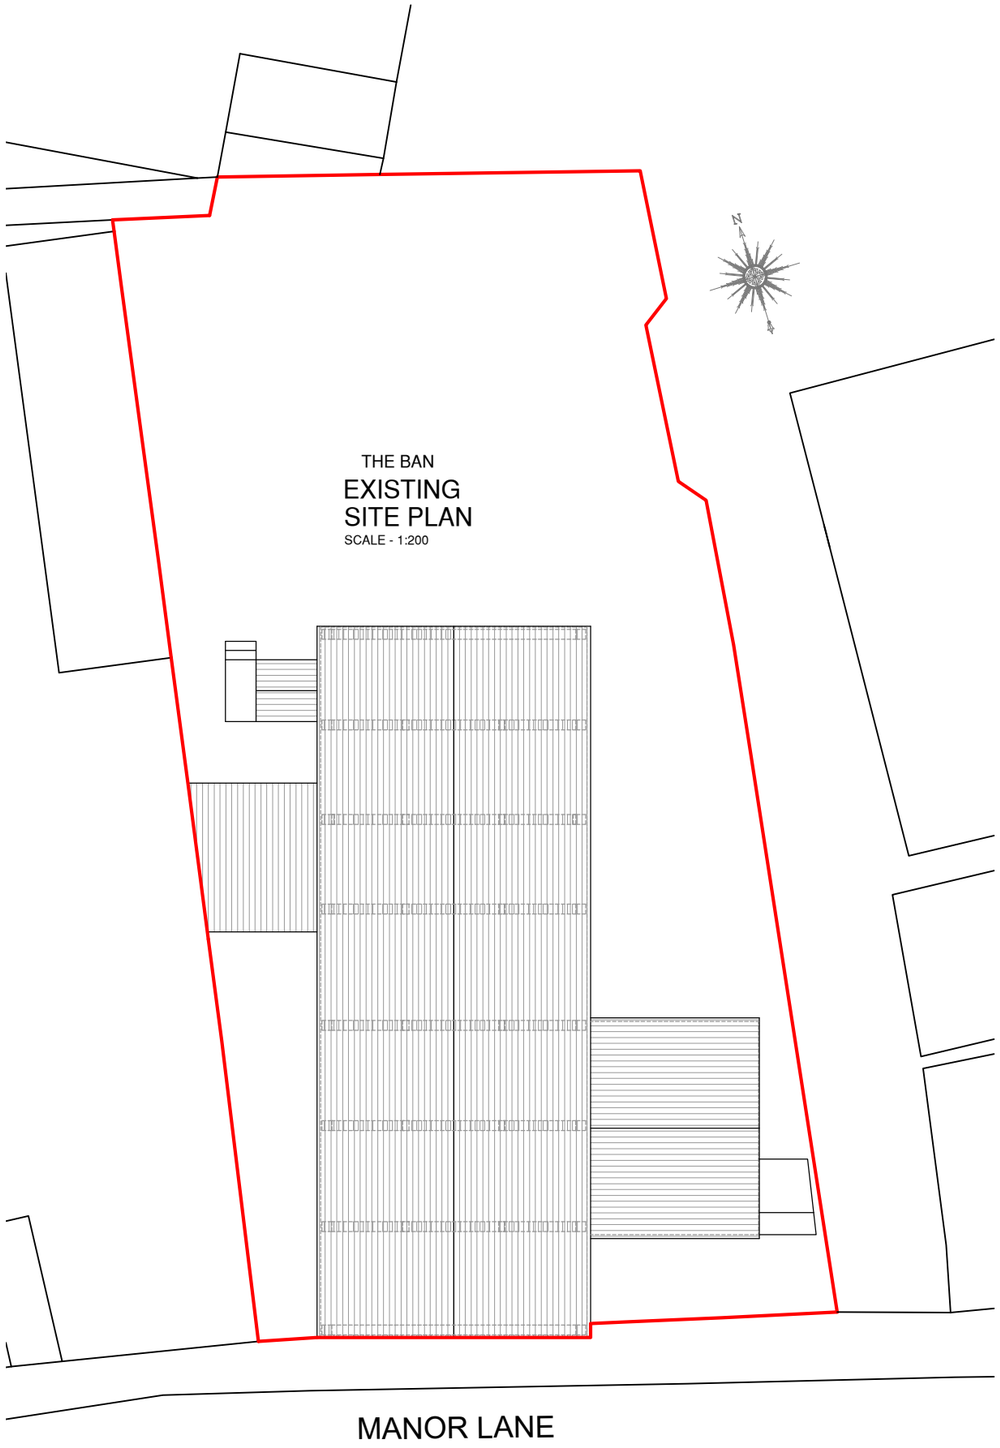

LOCATION PLAN

1 : 1250 SCALE

0m 10m 20m 30m 40m 50m 60m 70m 80m 90m 100m

SCALE @ 1:1250

0m 5m 10m 15m 20m

SCALE @ 1:200

NOTES :

Date	Revisions

Client MR. MIN DARLAMI

Job Title

THE BAN, MANOR LANE
HAYES,HARLINGTON
UB3 5EQ

Drawing Title

LOCATION AND EXISTING SITE PLANS

Scale: 1 : 200 / 1250 (A3)

Date: OCTOBER 2022

Checked by: | Drawn by: RS

Drg No. TP/581/01 | Rev.