



BLOCK PLAN 1:500

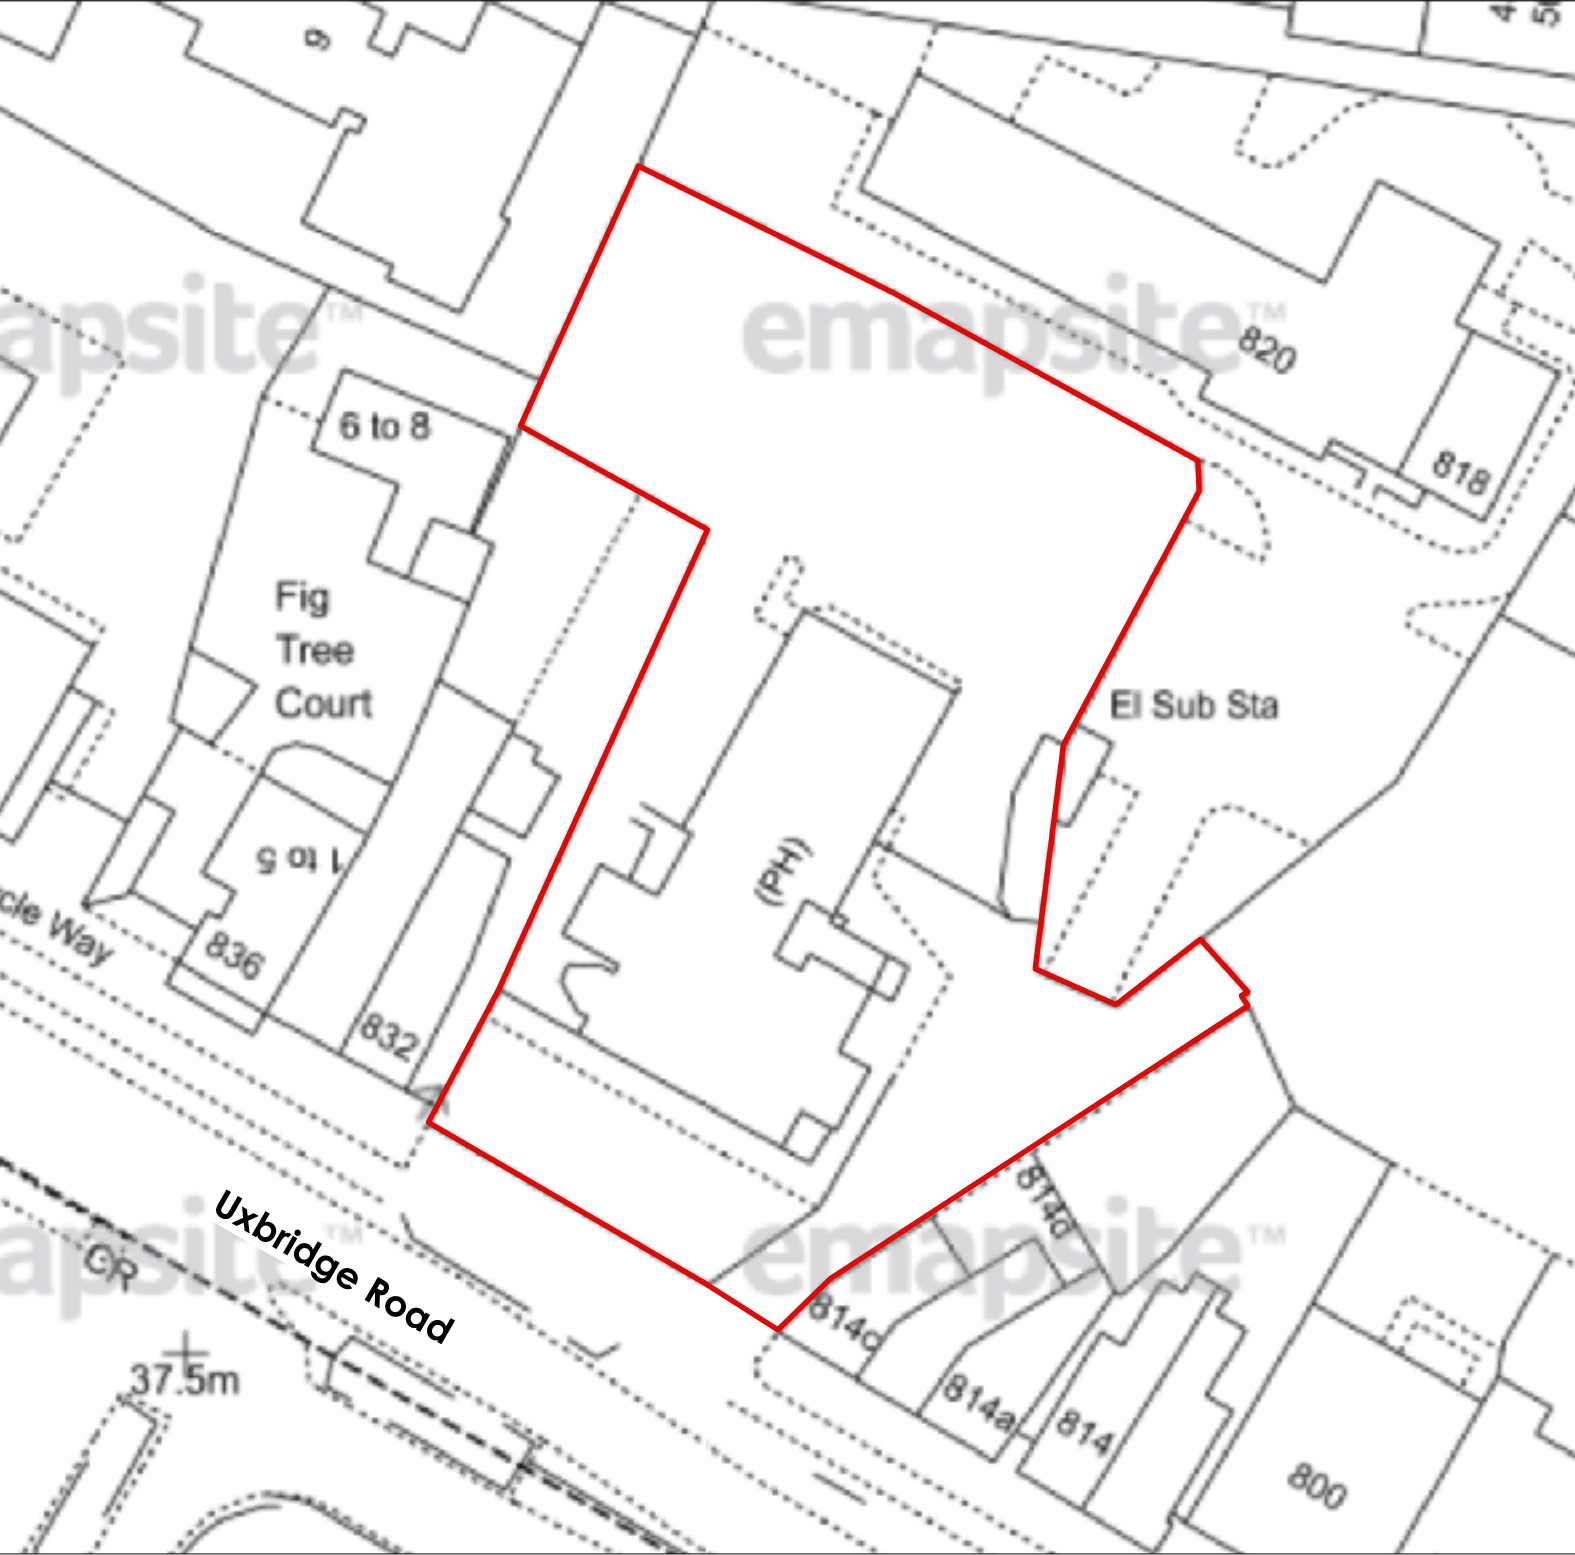

LOCATION PLAN 1:1250

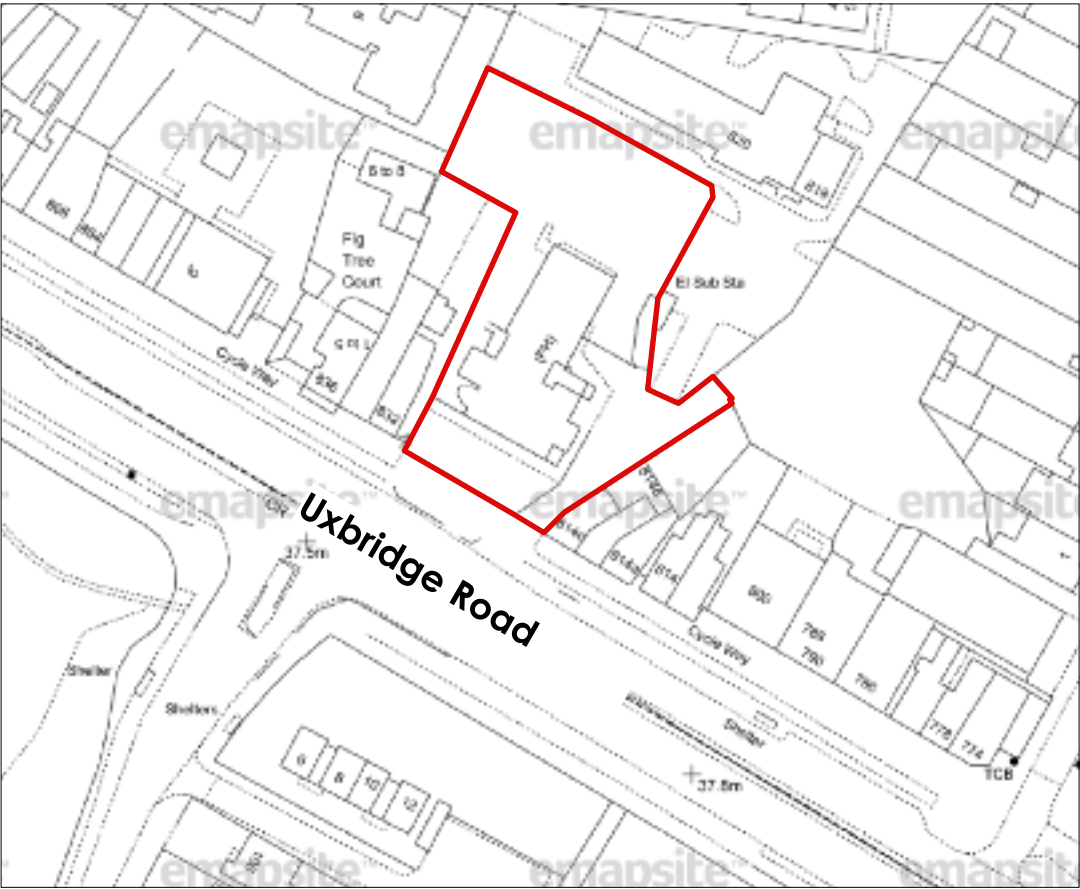

Issue:
PLANNING APPLICATION
Not for construction

Notes.


Contractors must verify all dimensions at the site before comencing any work.

No construction work before Local Authority consent, Planning Permission, Building Control approval and structural engineer confirmation.

All structural elements inc. joists, beams and columns to be confirmed by structural engineer.

Any discrepancies to be reported to us.

All drawings are to be read in conjunction with all relevant drawings and specifications.

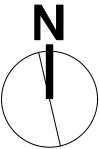

Revision.	Description
-----------	-------------

YOUArchitecture Ltd

A 60 Pinkwell Lane, UB3 1PH
M +44 (0) 77 46 60 40 23
T +44 (0) 20 87 56 04 39
E youarchitecture@gmail.com

Project:
Adam & Eve Pub
830 Uxbridge Road UB4 0RR

Client:
Mr Naseri

Drawing Title:
Existing Location Plan

Dwg no: 0101-EX-00	Revision. A	Date: 10.08.2020
Scale: 1:1250, 1:500 @a3p	Drawn by:	Checked by: R.SH.