





01 - OS MAP SCALE 1:1250

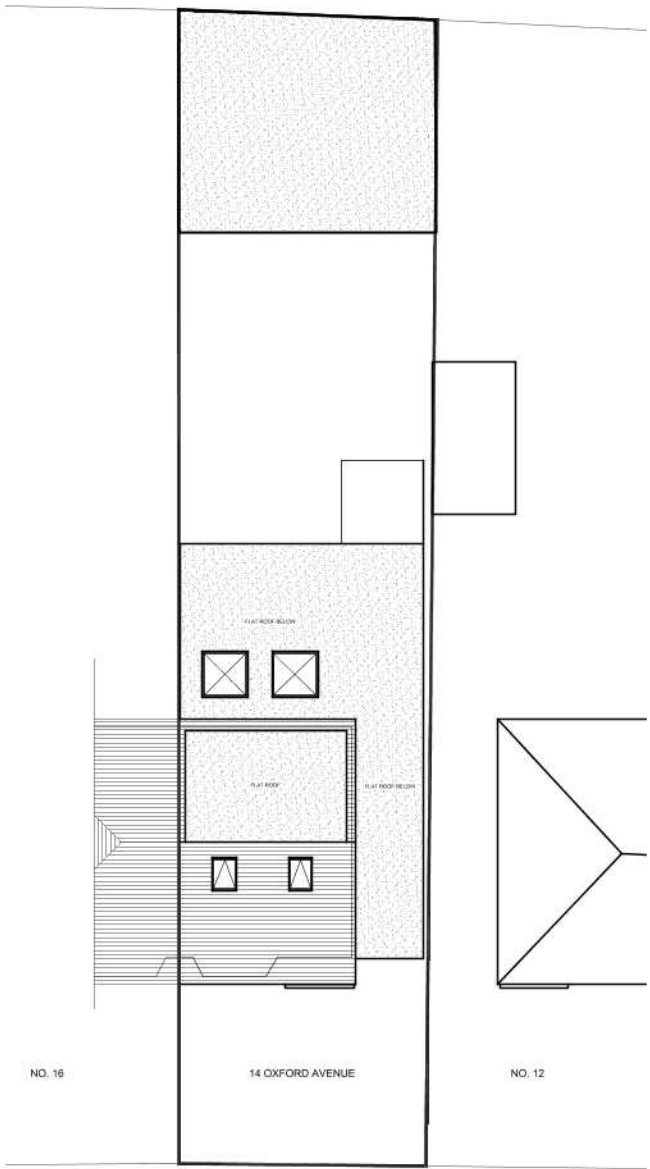

02 - EXISTING BLOCK PLAN
SCALE 1:250

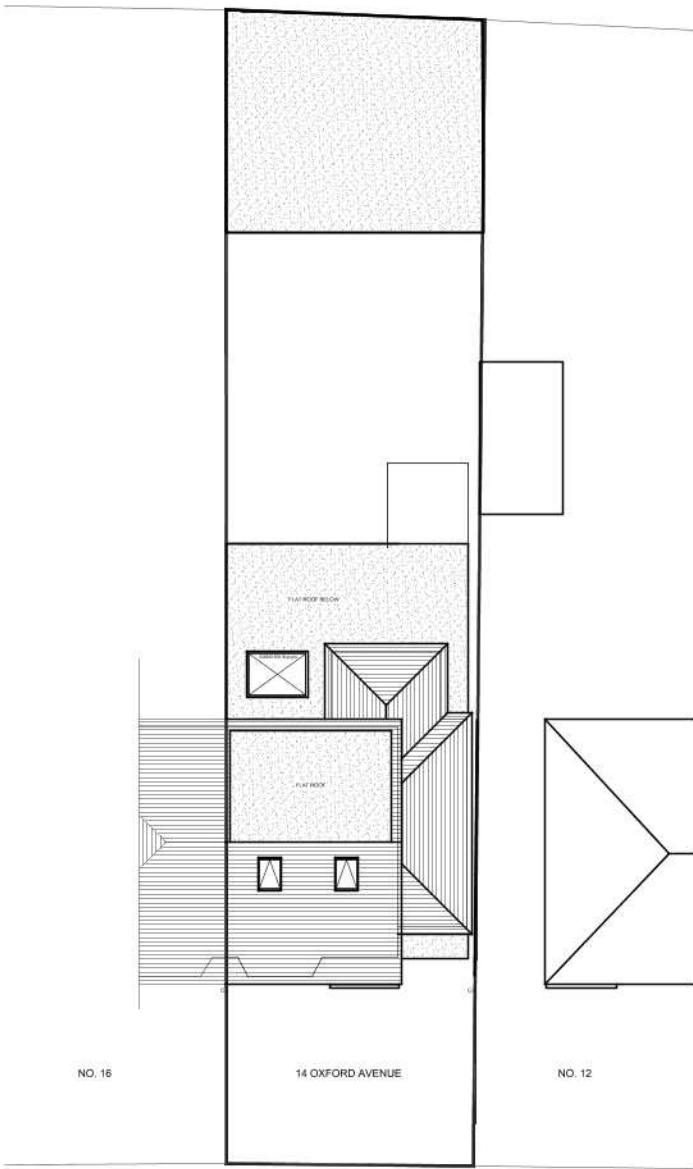

03 - PROPOSED BLOCK PLAN
SCALE 1:250

REVISIONS				DESIGN ENDEAVOURS LTD M: 0786550774, 07883602259 E: design.endeavour@gmail.com
NO.	DESCRIPTION	DATE	BY	
				Project 14 OXFORD AVENUE HARLINGTON HAYES LONDON, UB3 5HX Title OS MAP & BLOCK PLANS
				Scale as shown@A3
				Drawn NK
				Approved
				Date JAN 21
				Job No. DE-857
				Drawing No. P-14 OA -01
				Rev.