



LOCATION PLAN

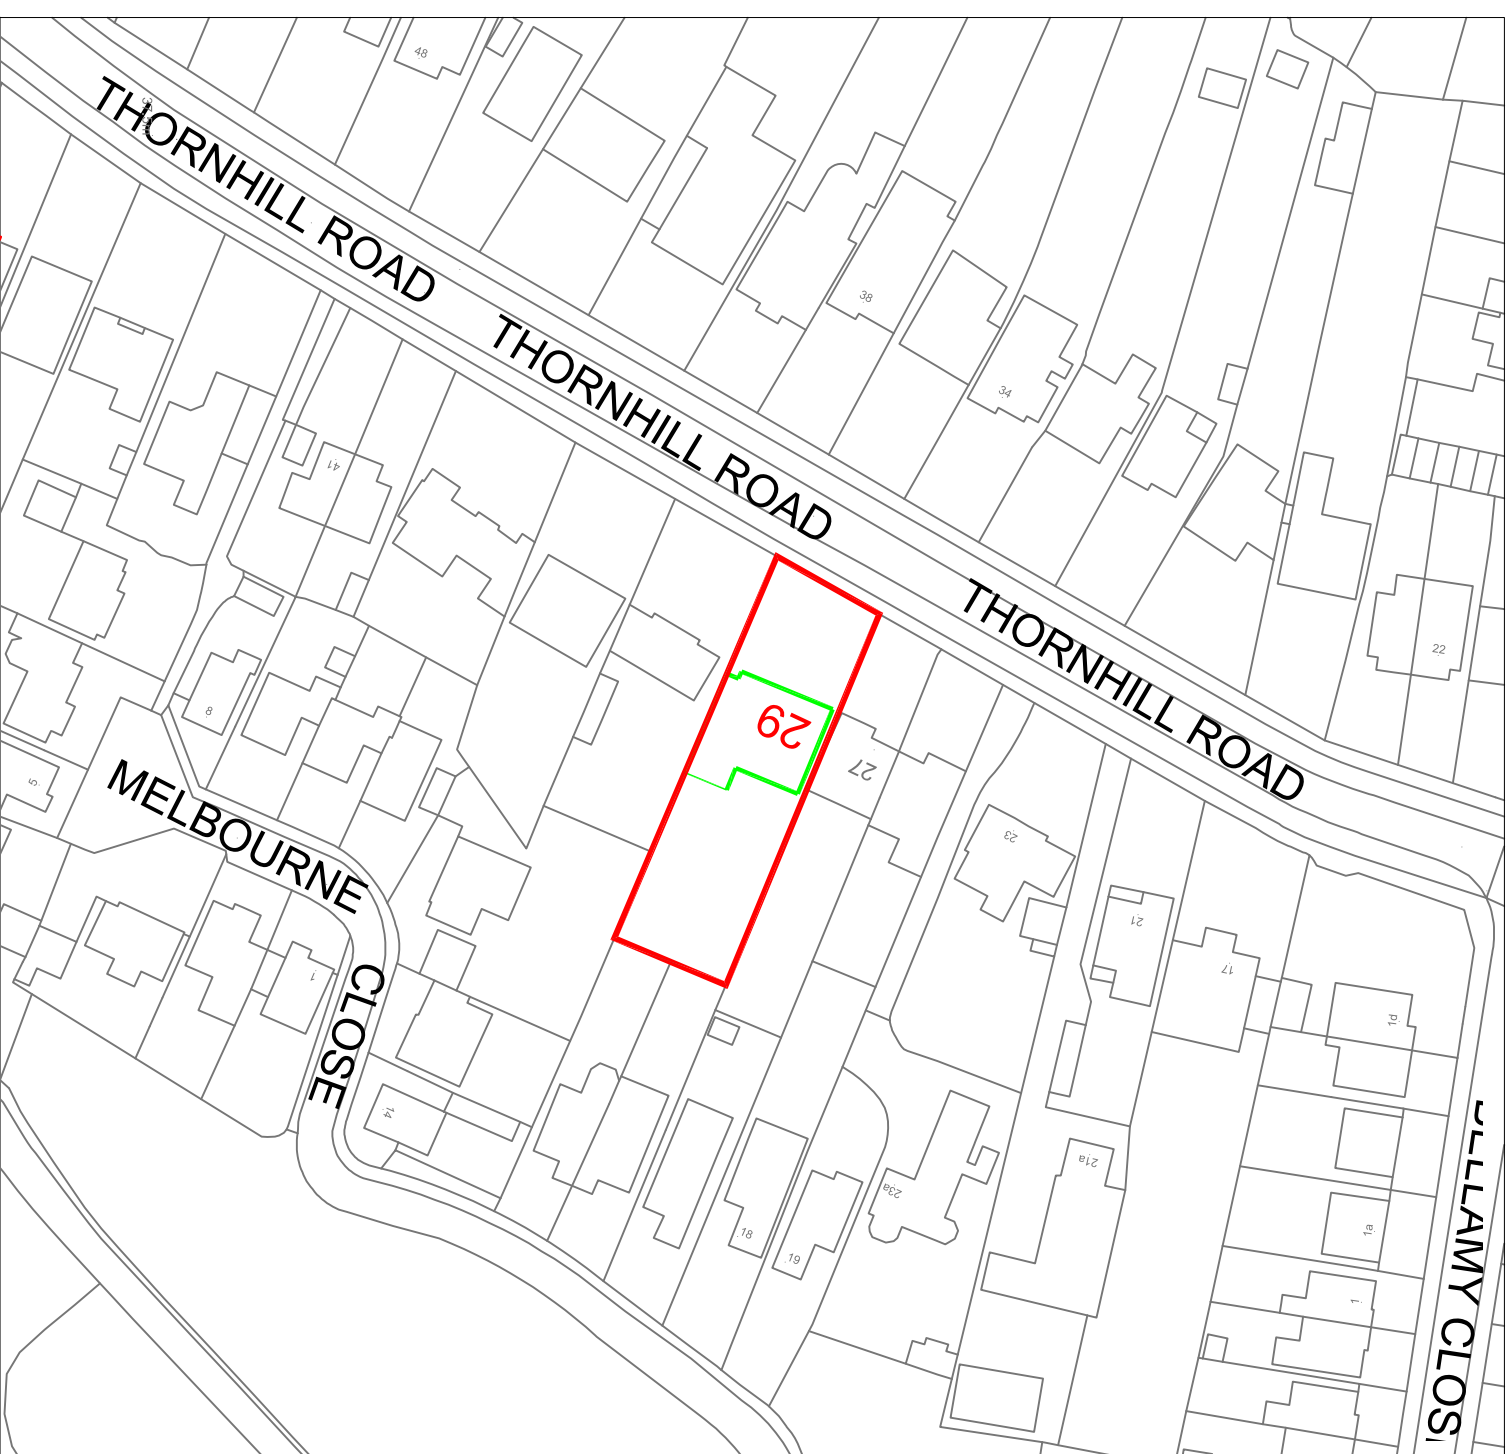

 H&T Engineering Ltd P.O.Box 2162 London W13 8ZB Fax : + 44 120 8991 2930 TEL : 07916799951			
No.	Amendment	Date	Int'l
PROJECT 29 THORNHILL ROAD ICKENHAM UB10 8SG		Drawing Title PROPOSED LOFT CONVERSION AND FIRST FLOOR BATHROOM	
Designed	Drawn : ST	Date : 08th APRIL 2021	Scale : 1:1000
Checked : ST	Approved	DRG.NO : ST-06	REV. B
Note : Drawing should not reproduced without permission from H&T Ltd			

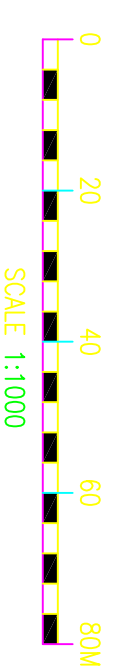