




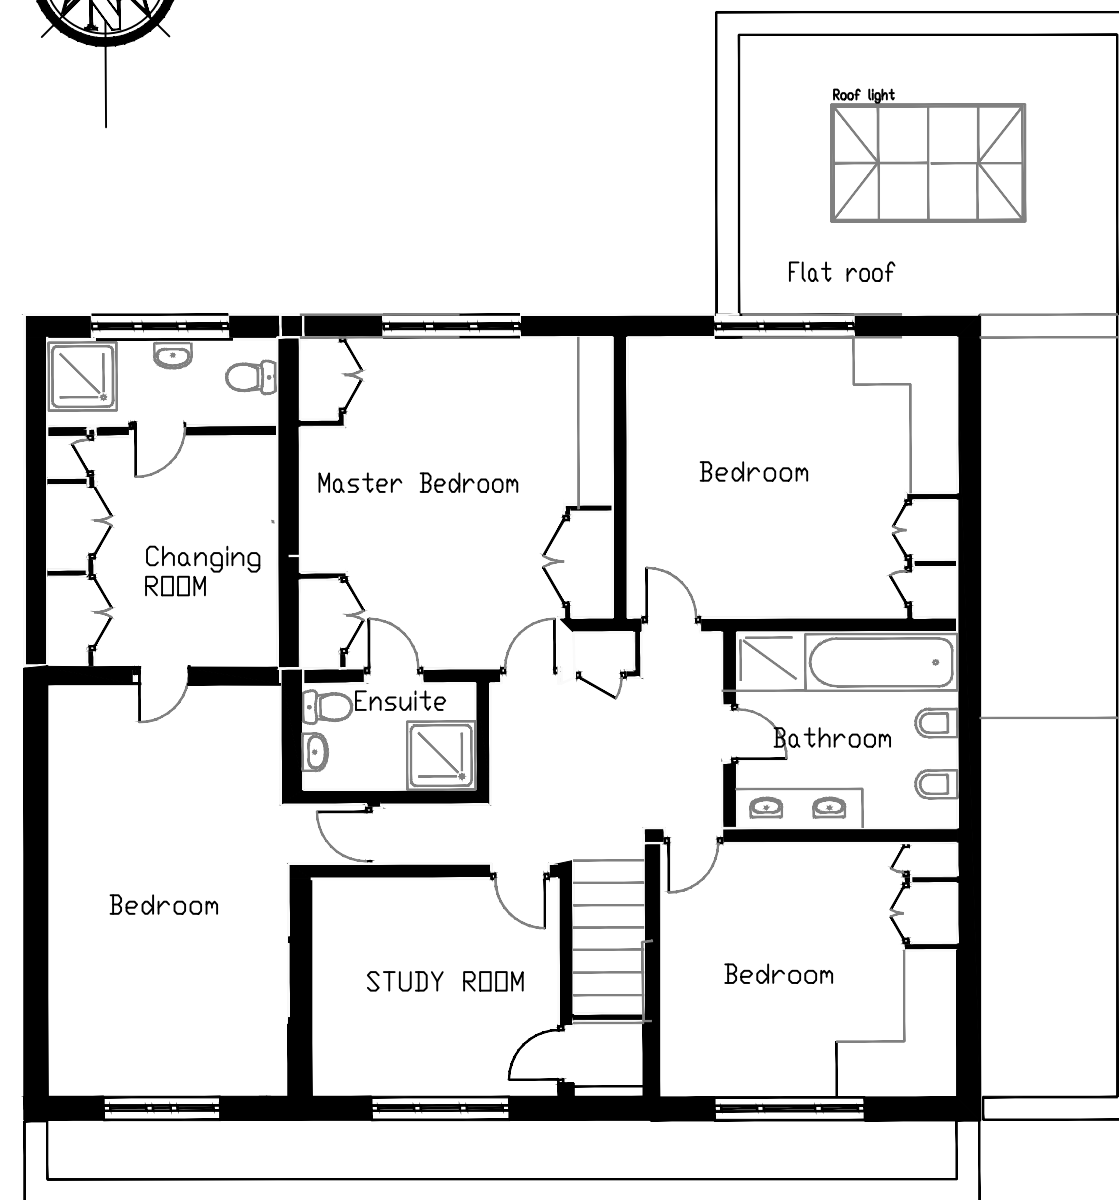

EXISTING FIRST FLOOR

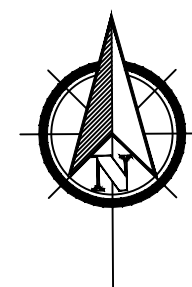

PROPOSED FIRST FLOOR

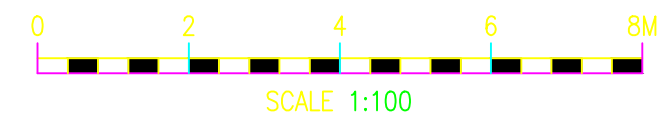

No.	Amendment	Date	Int'l	PROJECT	Drawing Title							
A				PROPOSED Loft and Side Extension 29 Thornhill Road UB10 8SG	EXISTING FIRST FLOOR & PROPOSED FIRST FLOOR							
				Designed	Drawn : ST		Date:9th MARCH 2021	Scale : 1:100	Project No: 100	Drawing No:ST-04	REV. A	Status: Planning
				Checked : ST	Approved:		Note : Drawing should not reproduced without permission from H&T Ltd					