



PROPOSED FIRST FLOOR

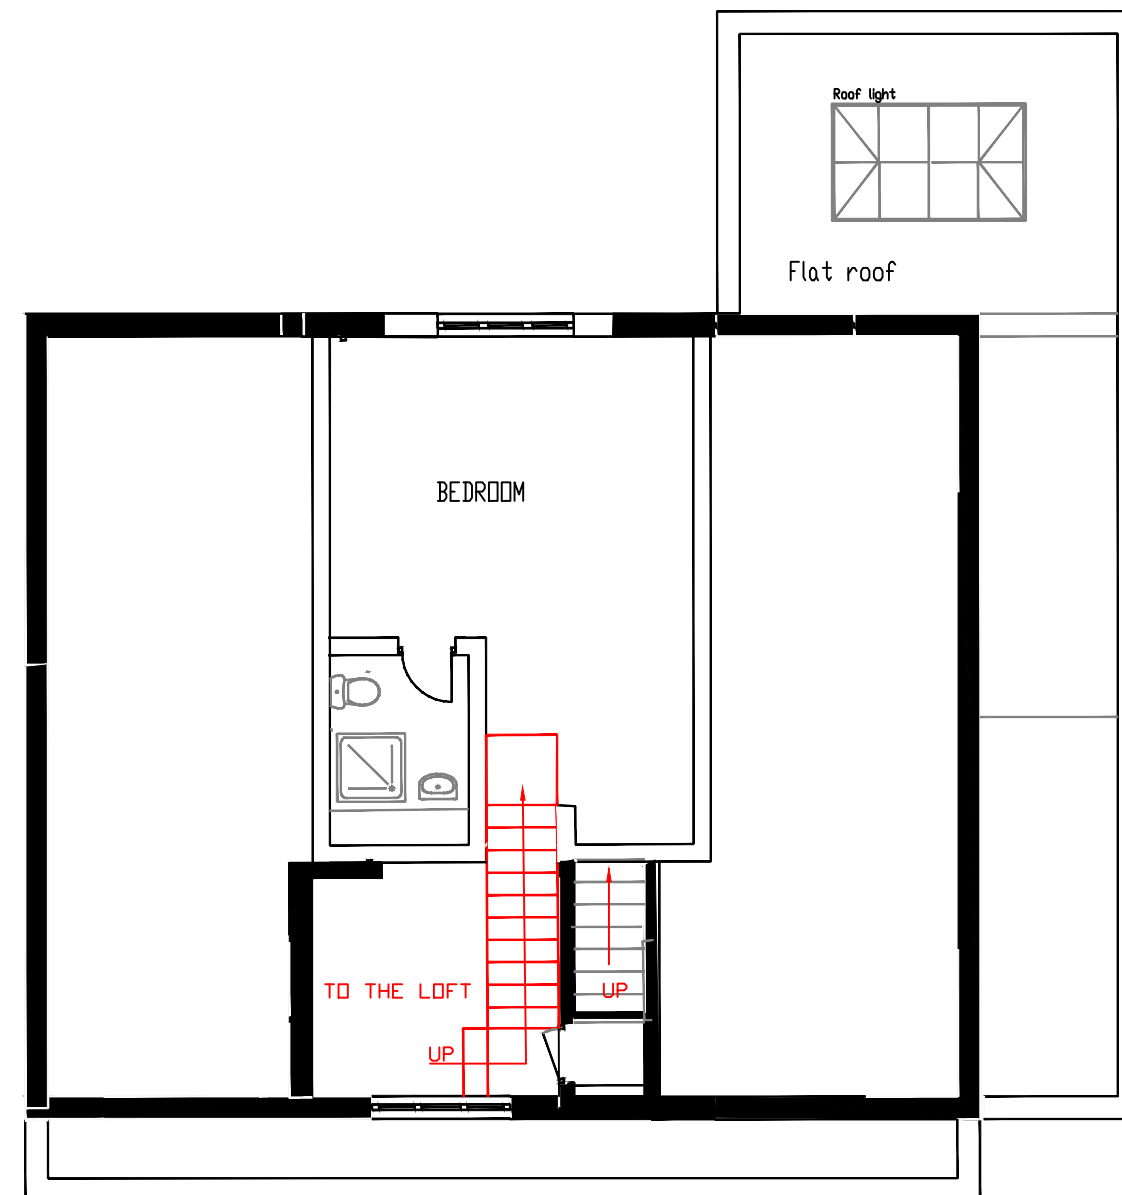

PROPOSED LOFT CONVERSION

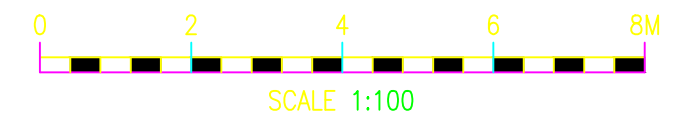

No.	Amendment	Date	Int'l	PROJECT	Drawing Title						
A				PROPOSED Loft and Side Extension 29 Thornhill Road UB10 8SG	EXISTING FIRST FLOOR & PROPOSED FIRST FLOOR						
				Designed	Drawn : ST	Date:9th MARCH 2021	Scale : 1:100	Project No: 100	Drawing No:ST-05	REV. A	Status: Planning
				Checked : ST	Approved:	Note : Drawing should not reproduced without permission from H&T Ltd					