



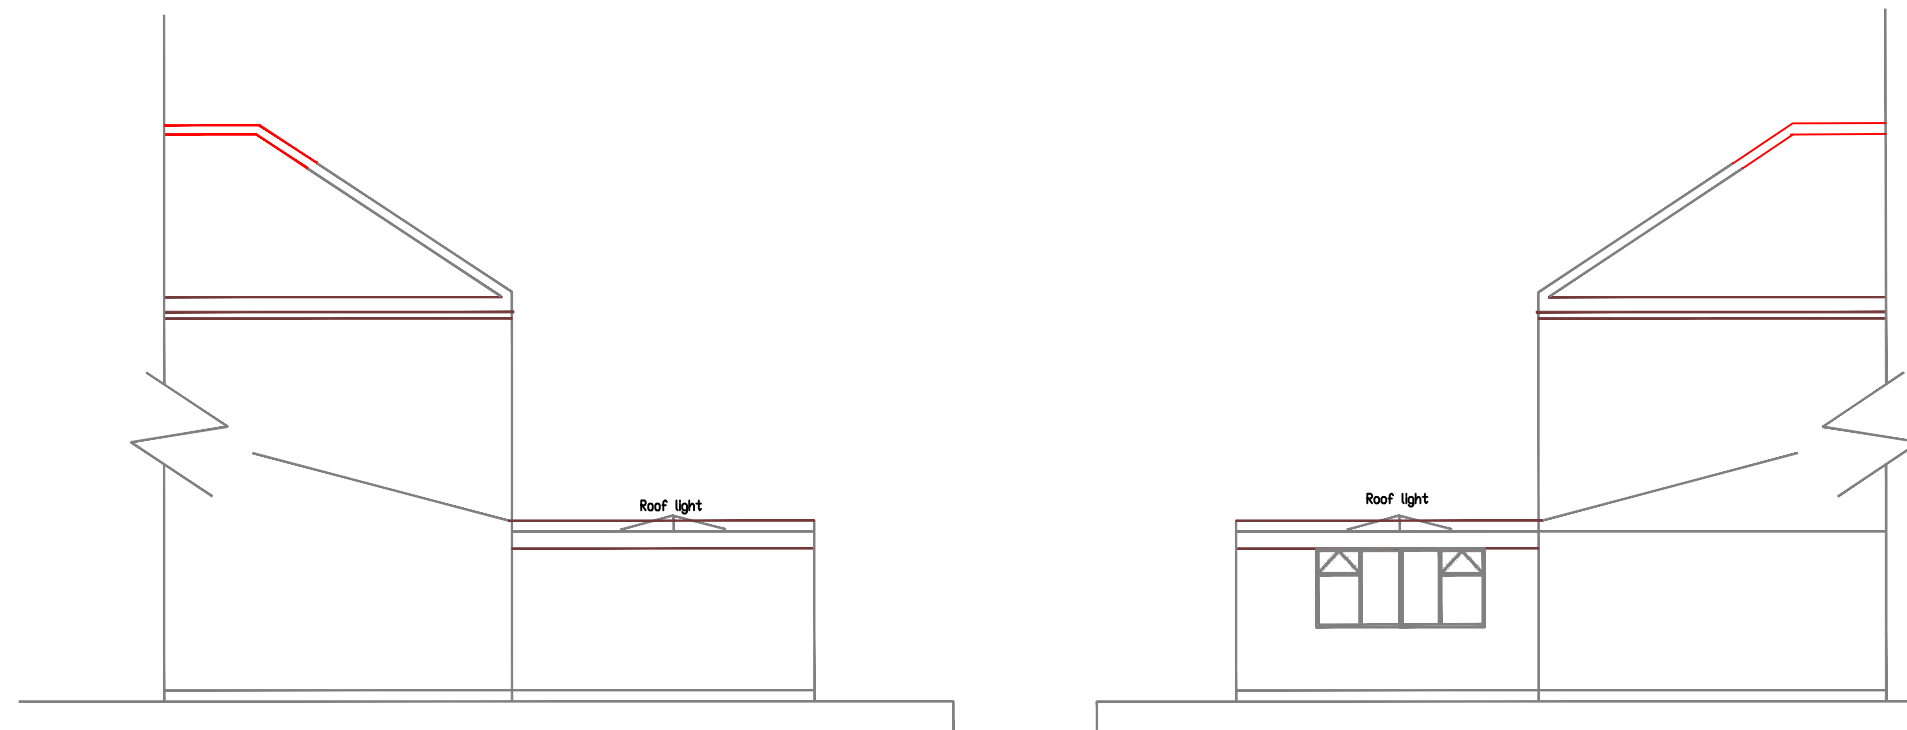

EXISTING East / Side Elevation - Part

EXISTING West / Side Elevation - Part

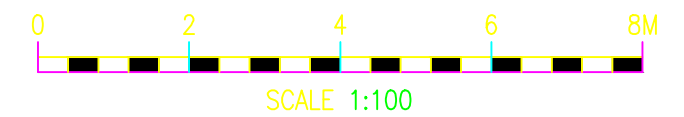

No.	Amendment	Date	Int'l	PROJECT		Drawing Title					
A				P ROPOSED LOFT CONVERSION & BATHROOM 29 THORNHILL ROAD UB10 8SG		EXISTING & PROPOSED SIDE VIEWS					
				Designed	Drawn : ST	Date:9th March2021	Scale : 1:100	Project No: 100	Drawing No:ST03	REV:A	Status: Planning
				Checked : ST	Approved:	Note : Drawing should not reproduced without permission from H&T Ltd					