




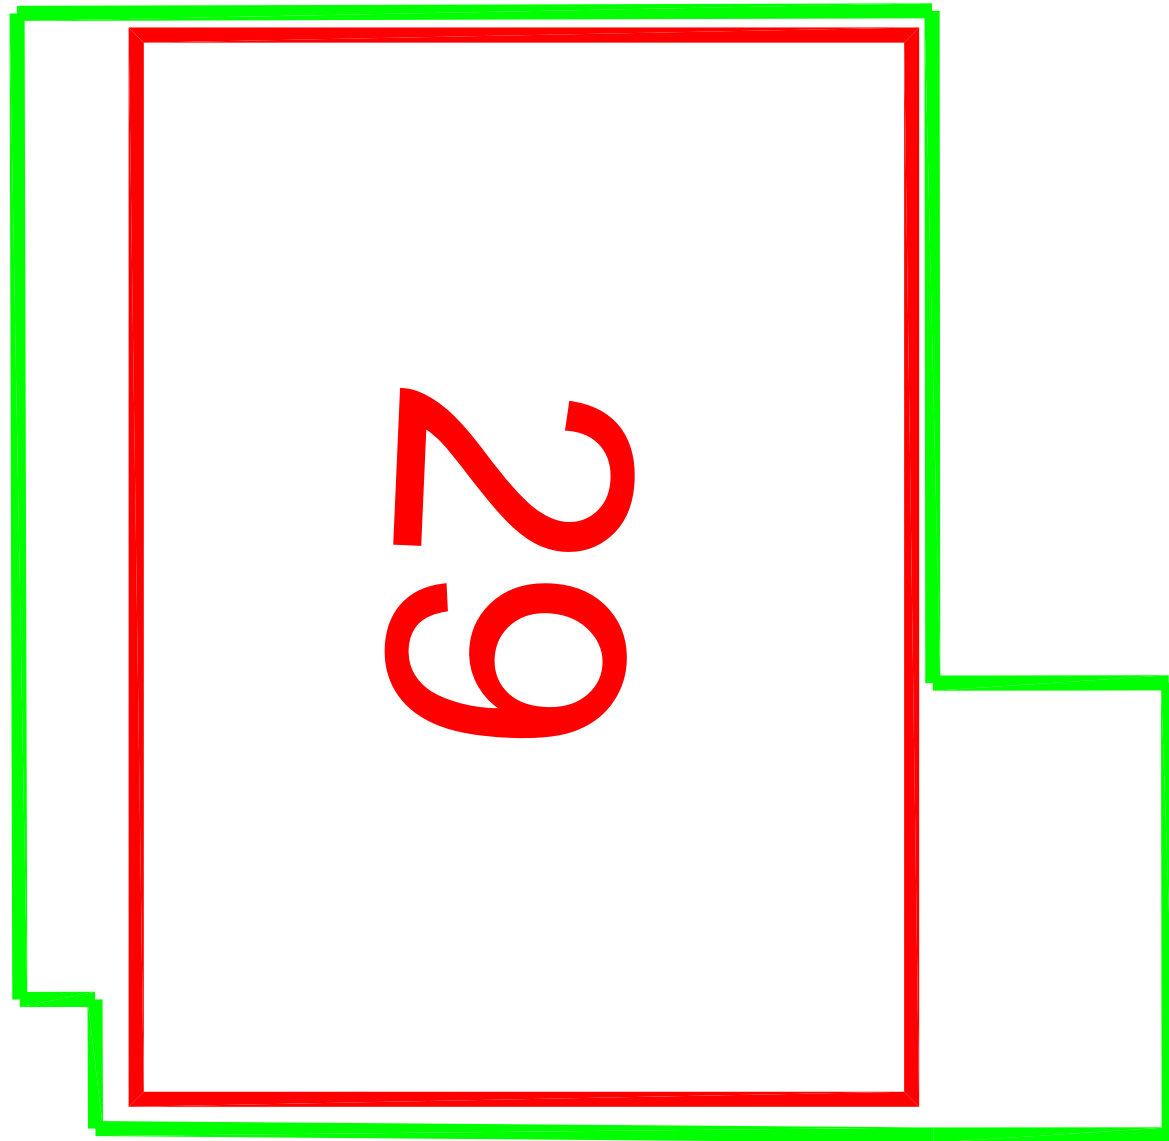

PROPOSED LOFT CONVERSION

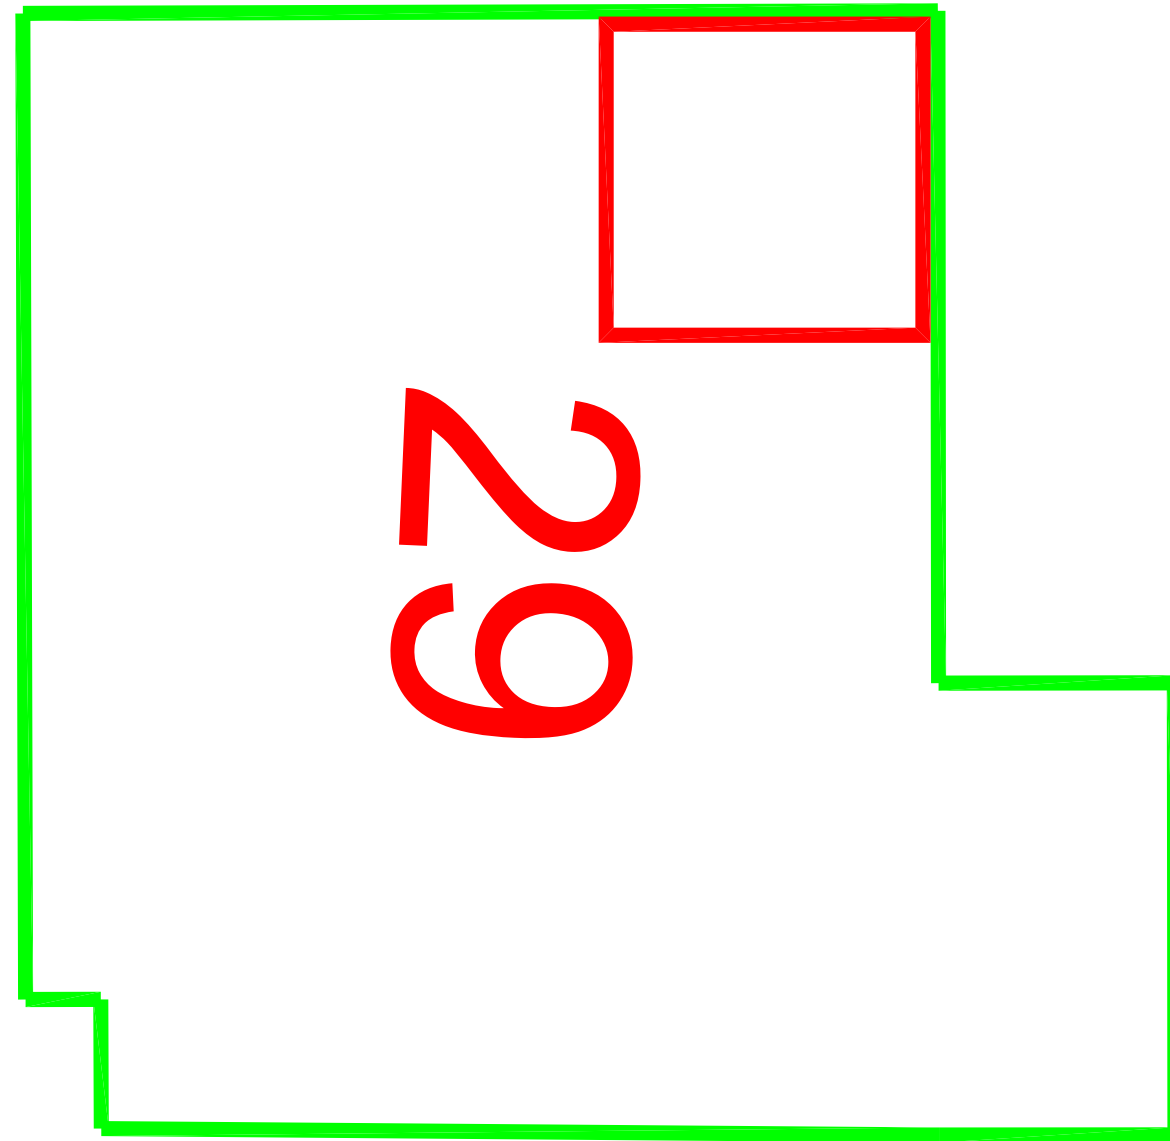

PROPOSED FIRST FLOOR BATHROOM

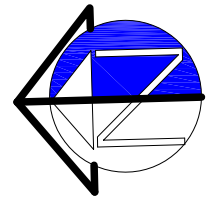

BLOCK PLAN



No.	Amendment	Date	Int'l	PROJECT 29 THORNHILL ROAD ICKENHAM UB10 8SG		Drawing Title PROPOSED LOFT CONVERSION AND FIRST FLOOR BATHROOM			
				Designed	Drawn : ST	Date : 16th MARCH 2021	Scale : 1:100	DRG.NO. : ST-07	REV. A
				Checked : ST	Approved	Note : Drawing should not reproduced without permission from H&T Ltd			

