



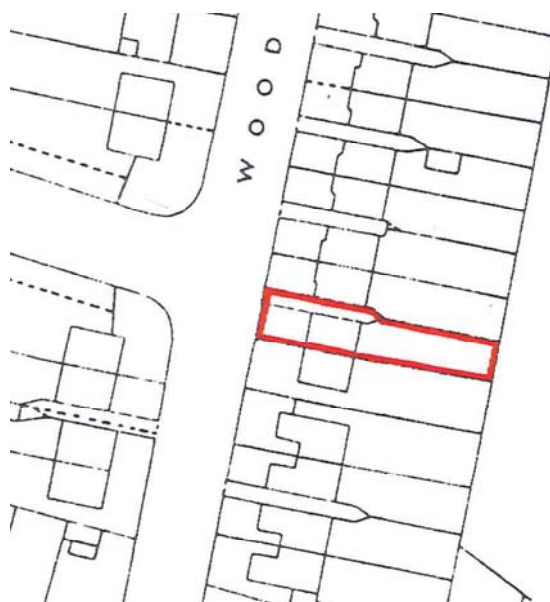


SITE BLOCK PLAN - SCALE 1:500 @ A4



SITE LOCATION PLAN - SCALE 1:1250 @ A4

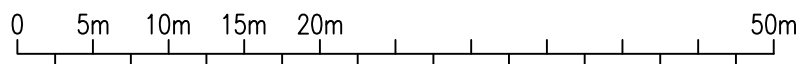

SCALE BAR 1:500

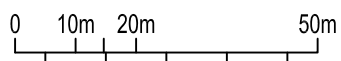

SCALE BAR 1:1250

DHIVA
esigns

www.dhivadesigns.co.uk

REVISION	DESCRIPTION	BY	DATE

SITE ADDRESS

12 WOODLANDS AVENUE,
RUISLIP, HA4 9RJ

DRAWING TITLE

SITE LOCATION PLAN

DATE JUNE 2015

DRAWN BY NP

SCALE 1:1250/1:500 @ A4

CHECKED BY

DRAWING NO.

REVISION

DD111-01-P0