
Contractor and furniture manufacturers to take on site measurements before commencing any work, architect will not be held responsible for any mis-fits on site

Any internal layout changes will need to be approved by head office prior.

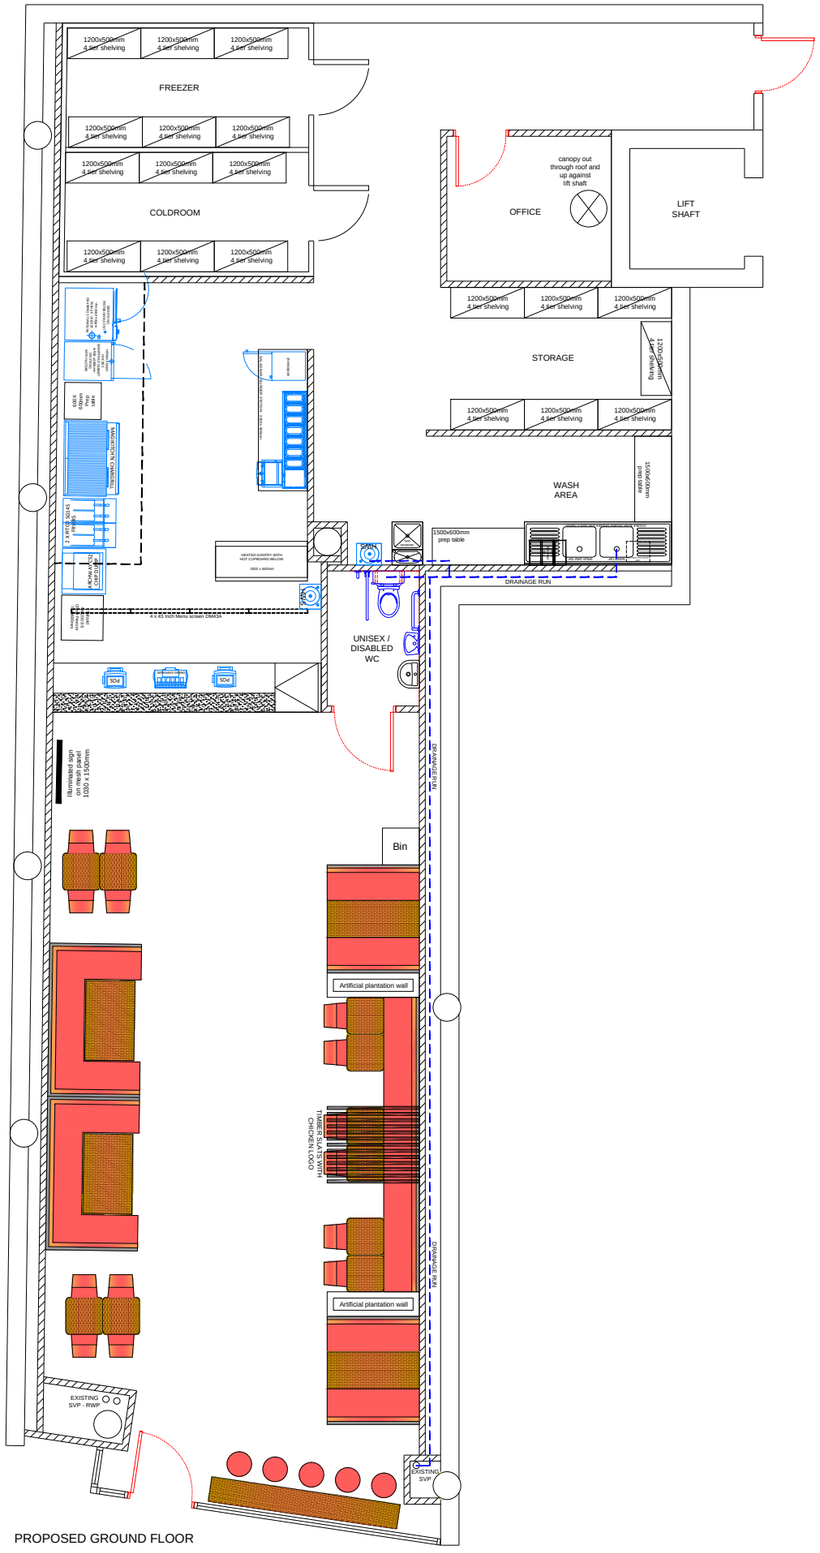

PROPOSED GROUND FLOOR

Drawing no.	4.0
SIGN OFF	
DATE:	
CLIENT:	
HEAD OFFICE:	
date / rev. / revision/author/checker	
purpose of issue	PLANNING
project	109 COLD HARBOUR LANE - HAYES UB3 3EG
drawing	PROPOSED PLAN
Job no.	2021-284
rev.	
drawn	GS
checked	
scale	1:100@A3
date	02.12.2021

architecture and interior design

17 COLESHILL ROAD BIRMINGHAM B36 8DT
TEL : 0121-783-4211 Mob: 07852135845
Email. gs@architectureinteriors.co.uk www.architectureinteriors.co.uk