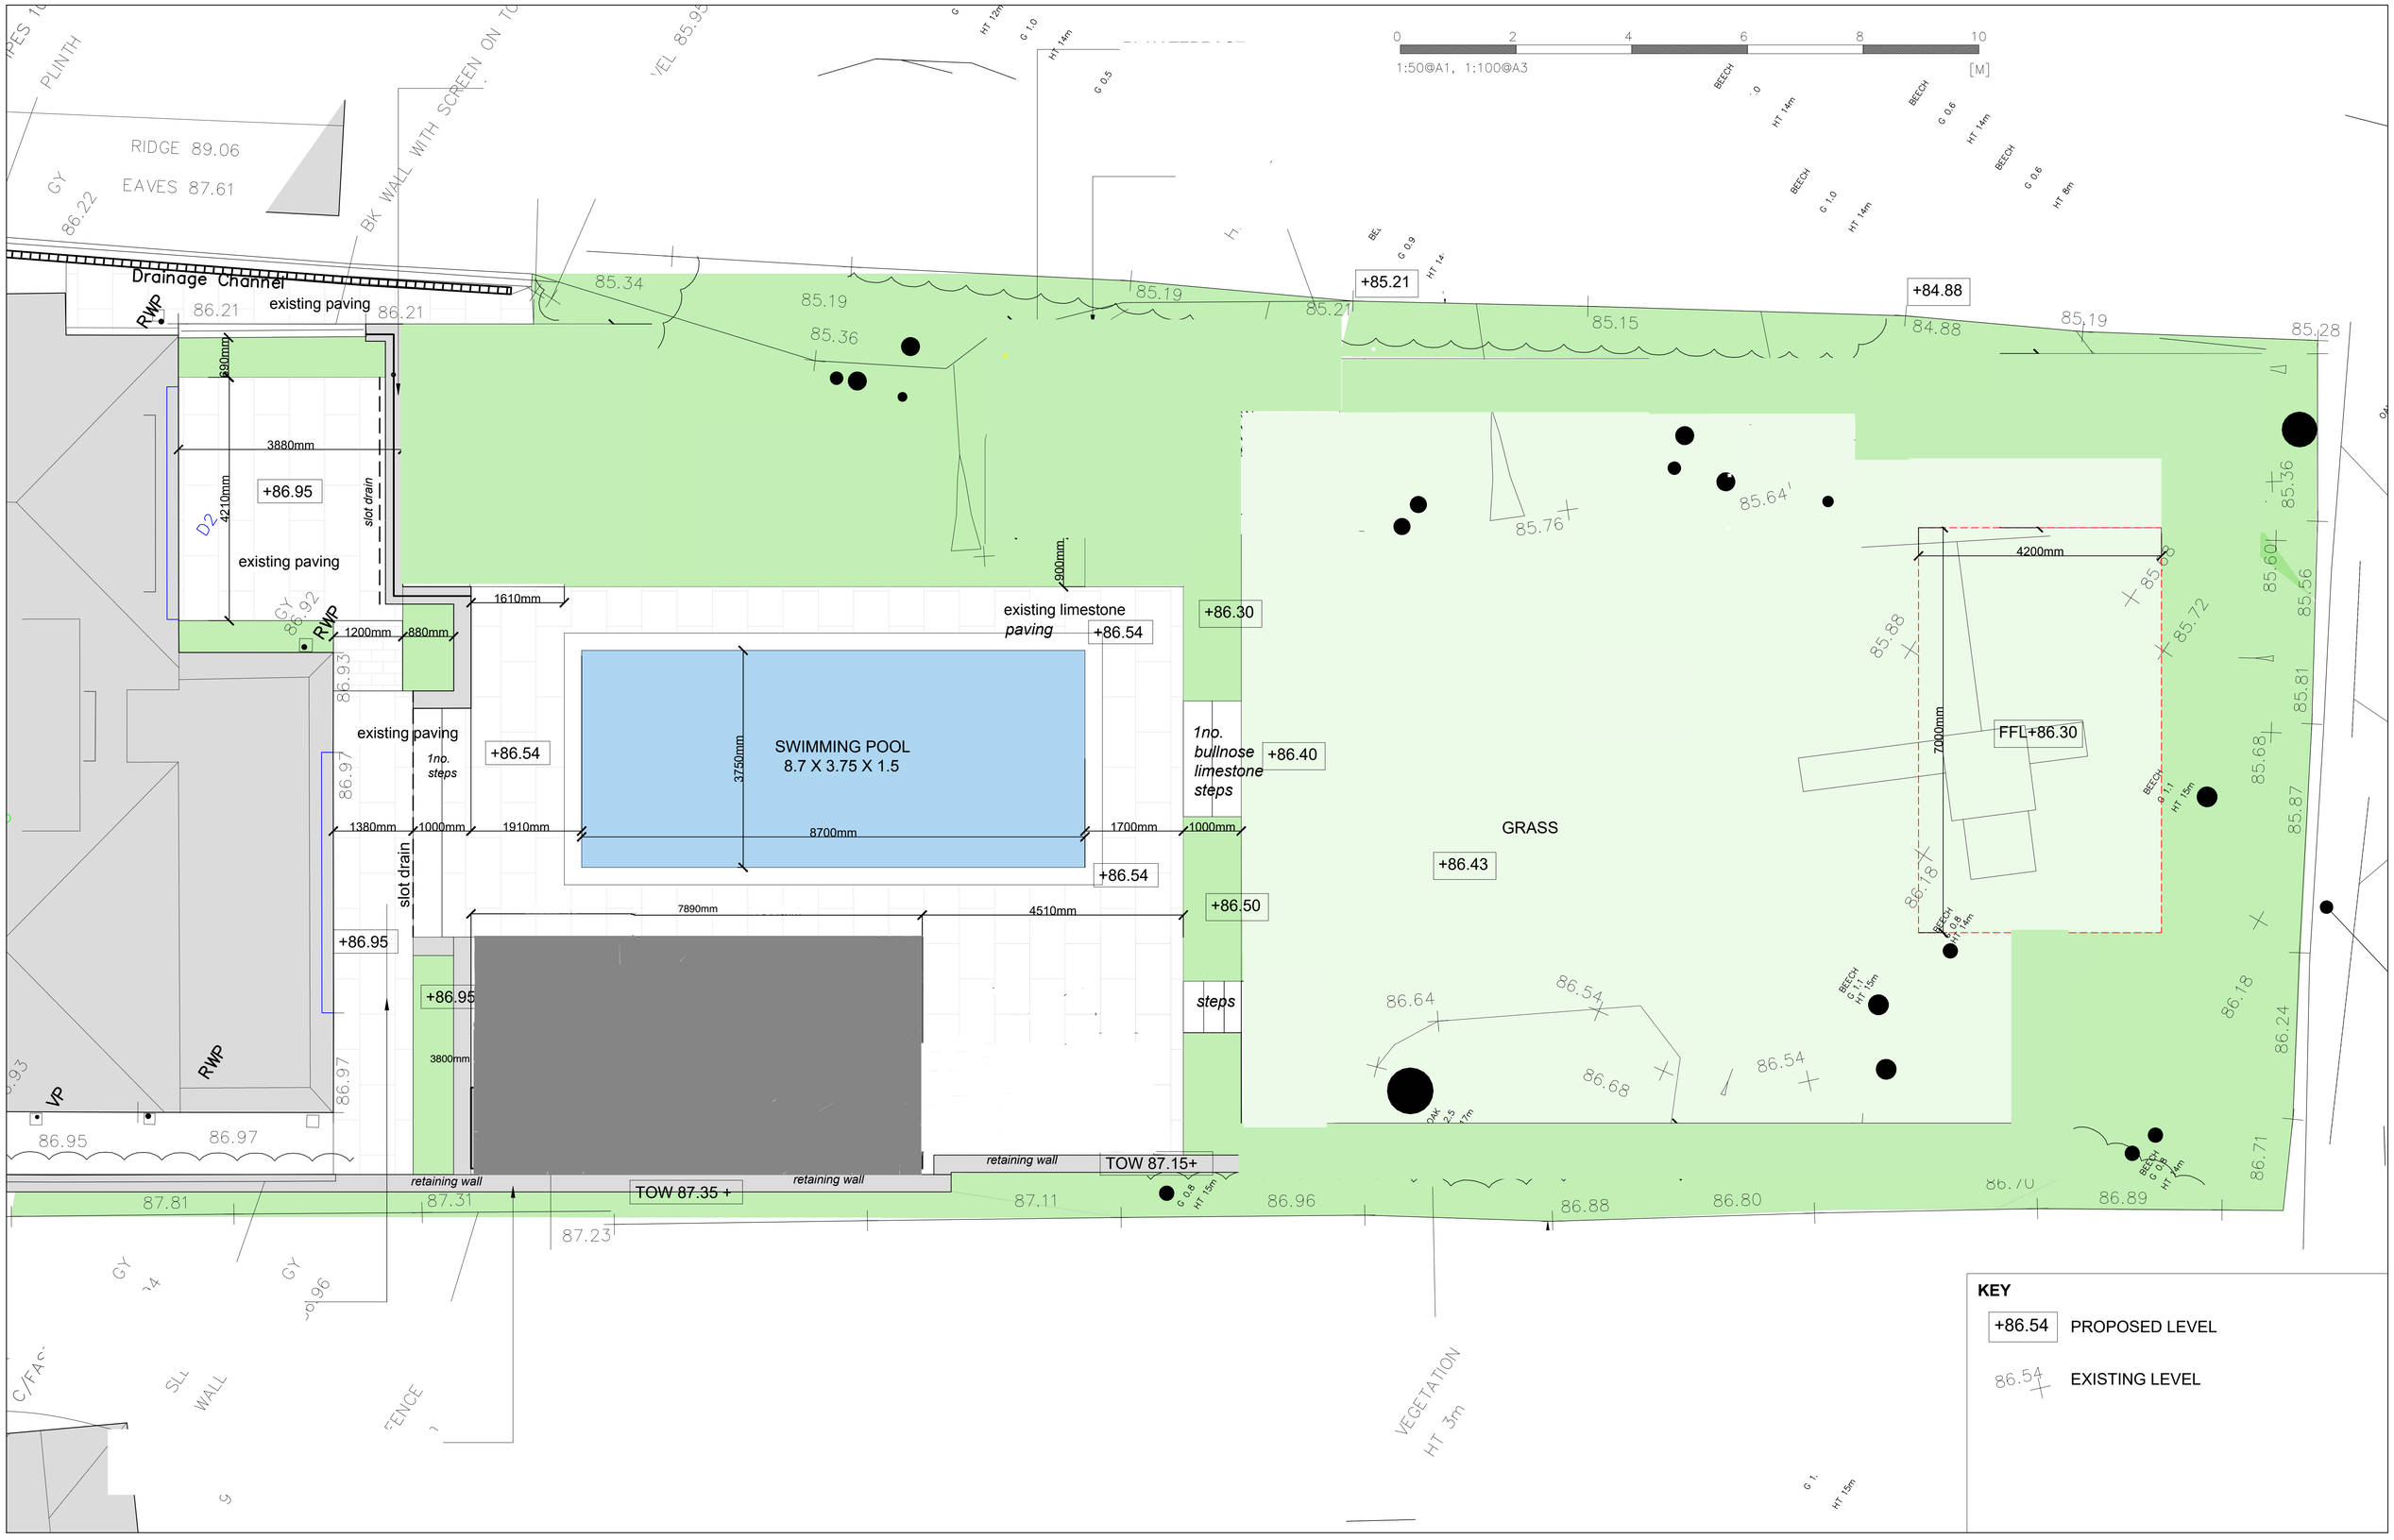

PEHRSSON SCOTT

LANDSCAPE ARCHITECTURE GARDEN DESIGN LANDSCAPE CONSTRUCTION

www.pehrssonscott.com +44 (0)1727 576008 info@pehrssonscott.com

NOTE:

1 This drawing to be read in conjunction with all relevant architects and engineer's drawings and the specification.

2 Any discrepancies or details on or between these drawings must be drawn to the attention of the landscape architect (and to the architect or engineer as appropriate) in writing for clarification.

3 All dimensions are in millimetres unless otherwise noted.

4 This drawing is the copyright of PEHRSSON SCOTT LTD. (and other consultants where parts of their drawings have been incorporated) and cannot be reproduced or used without their written permission.

STATUS: COMMENT

Description 39 COPSE WOOD WAY NORTHWOOD HA6 2TZ		Drawing Name GARDEN_LANDSCAPE GA	
		Dwg number 2031-11-01	Rev 5
Drawn RDL	Checked	Scale VARIES	Date 20.09.2023