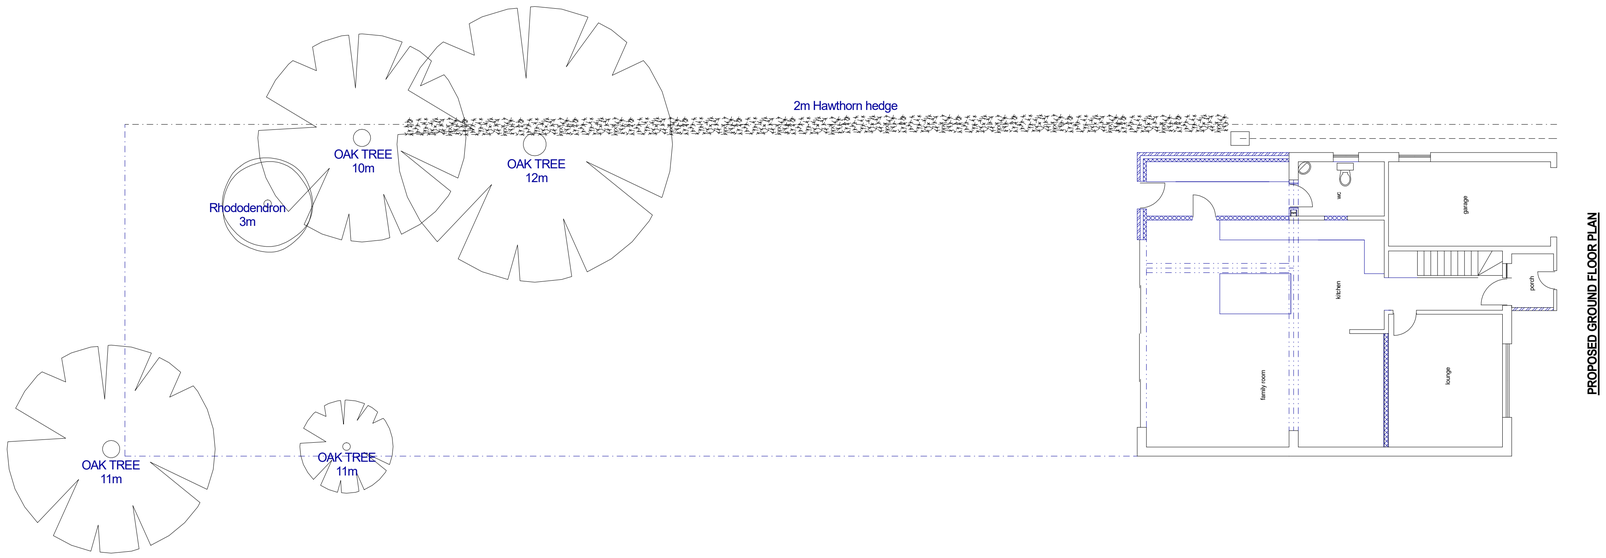

ALL TREES AND HEDGES ARE TO BE RETAINED

55a Kingsend
Ruislip

SCALE 1:50
0 1m 2m 3m 4m 5m

PLAN: Tree Survey

PROJECT: Single Storey Rear Extension and Loft Conversion

General Notes:
1. All dimensions to be checked on site prior to construction any discrepancies should be reported to the highford design
2. All drawings are indicative of architects visual requirements only and show design intent only.
As this is a computer drawing scale of drawings can vary on printing check on site for setting-out
Copyright: **Highford Design 2021**
This drawing should not be used to calculate areas for the purpose of valuations. All dimensions to be checked on site by contractor and such dimensions to be their responsibility.

DWG No
05
Rev: - a

Date: June 2021
Project: 55a Kingsend, Ruislip
Scale 1:50 @ A1
Checked: AW
Drawing Title: Plans
Status: Construction
Job No: 336

Highford
Design and Build Limited
27 Bellamy Close, Ickenham, Middlesex. UB10 8SJ
email: info@highfordesign.co.uk - web: www.highfordesign.co.uk
telephone: 01895 622575 - mobile: 07957 340205