




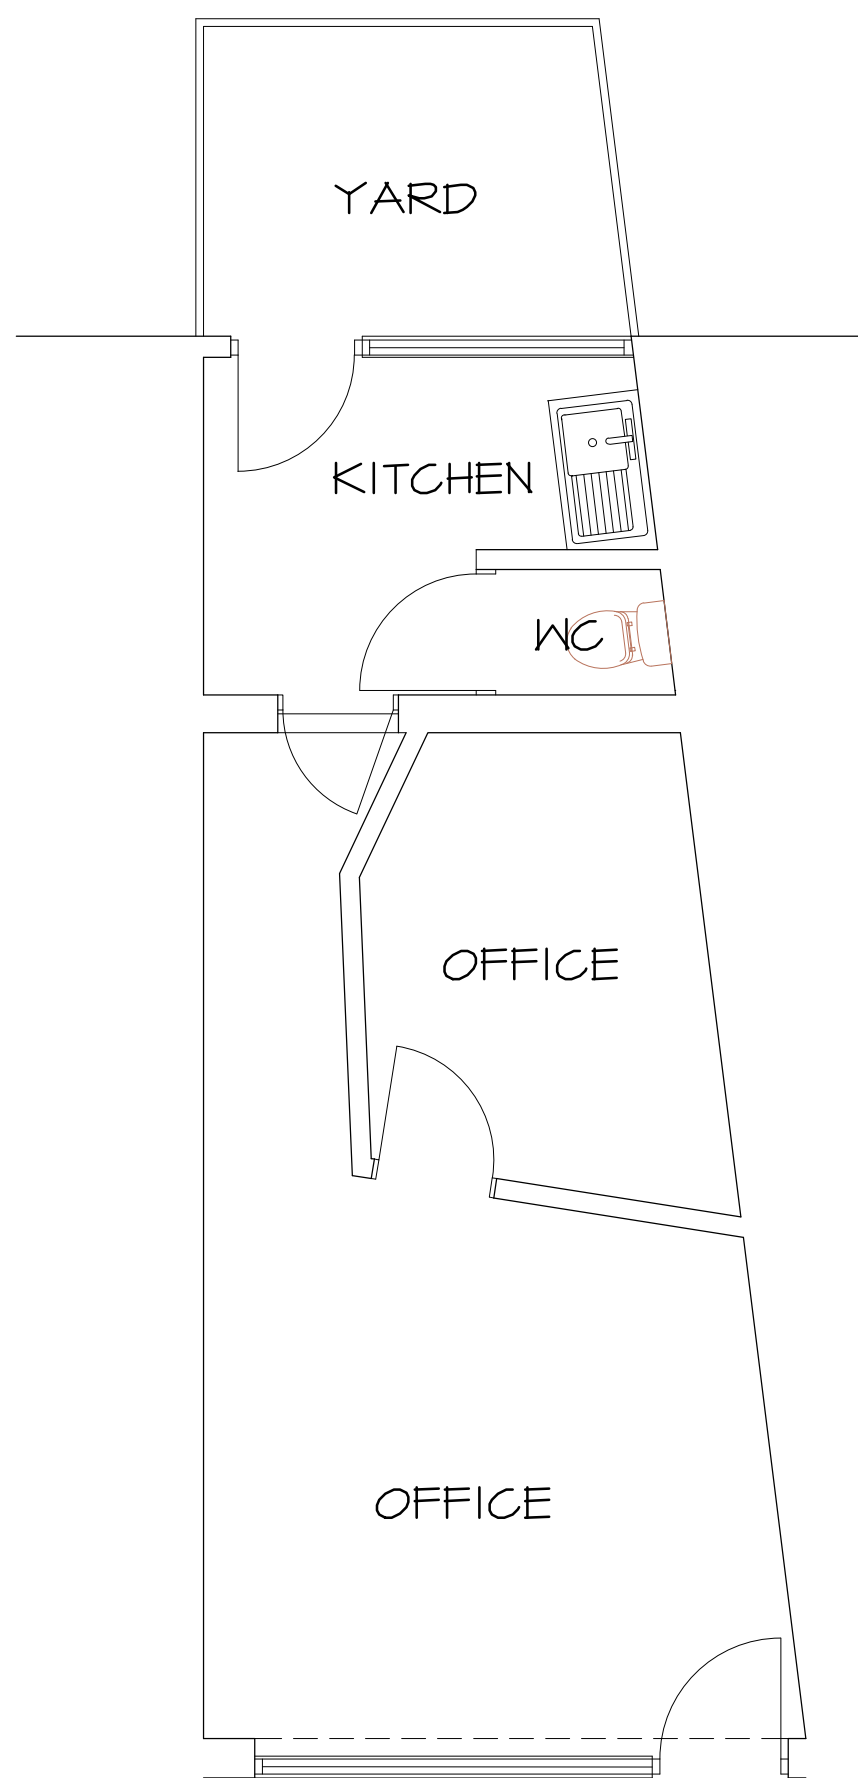




EXISTING GF PLAN
1/50 @ A1

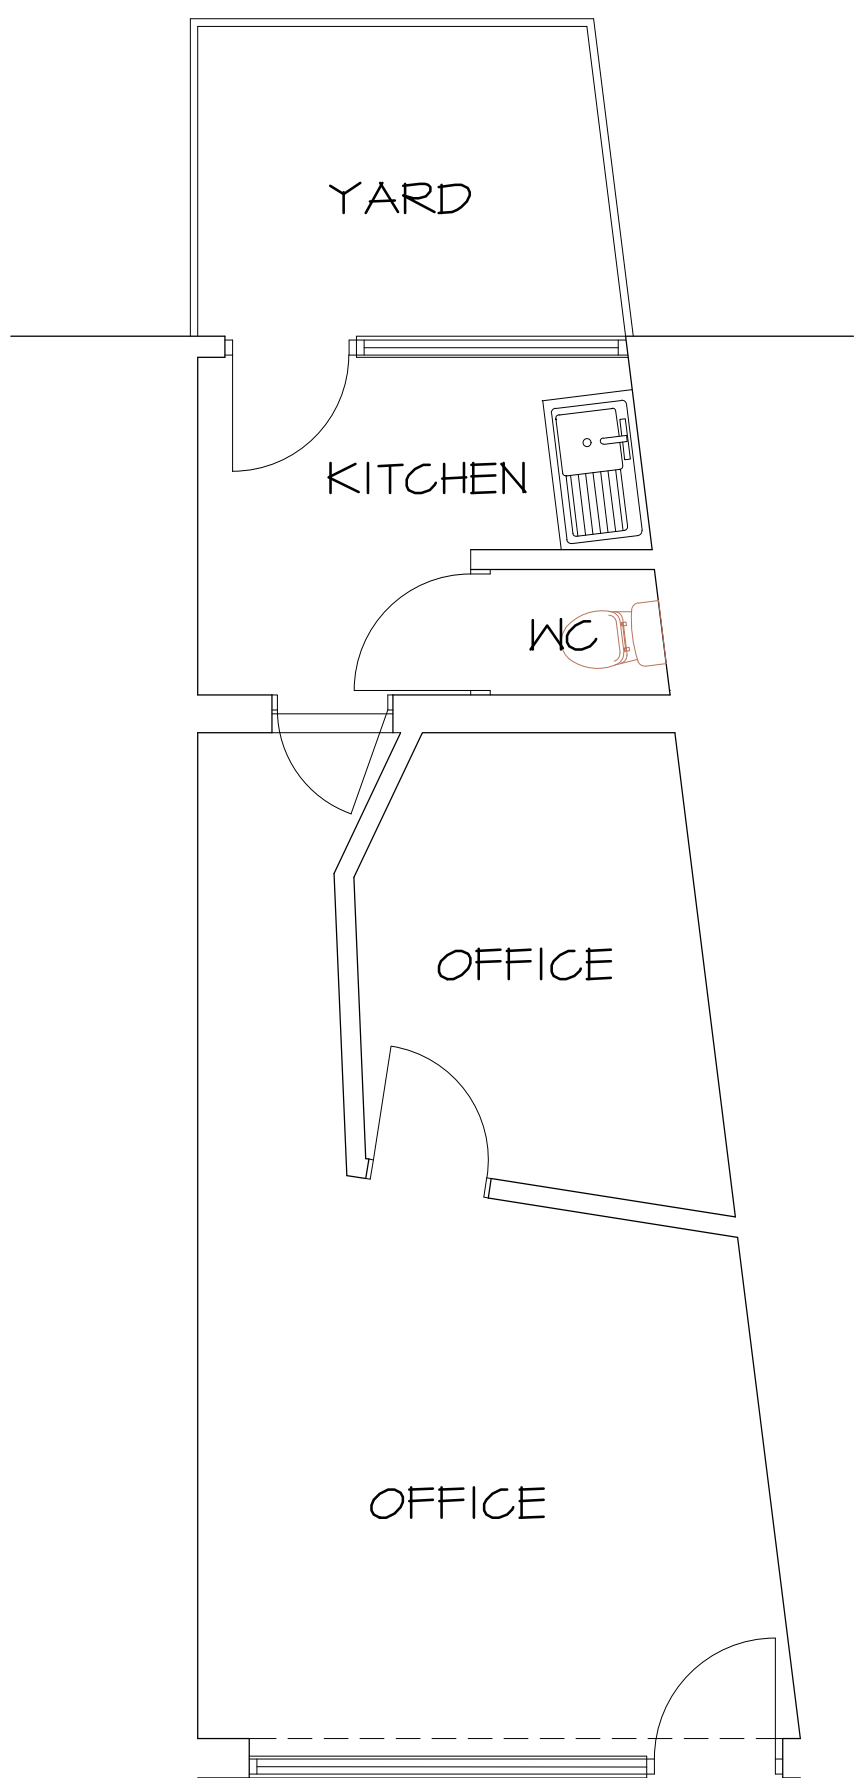

PROPOSED GF PLAN
1/50 @ A1

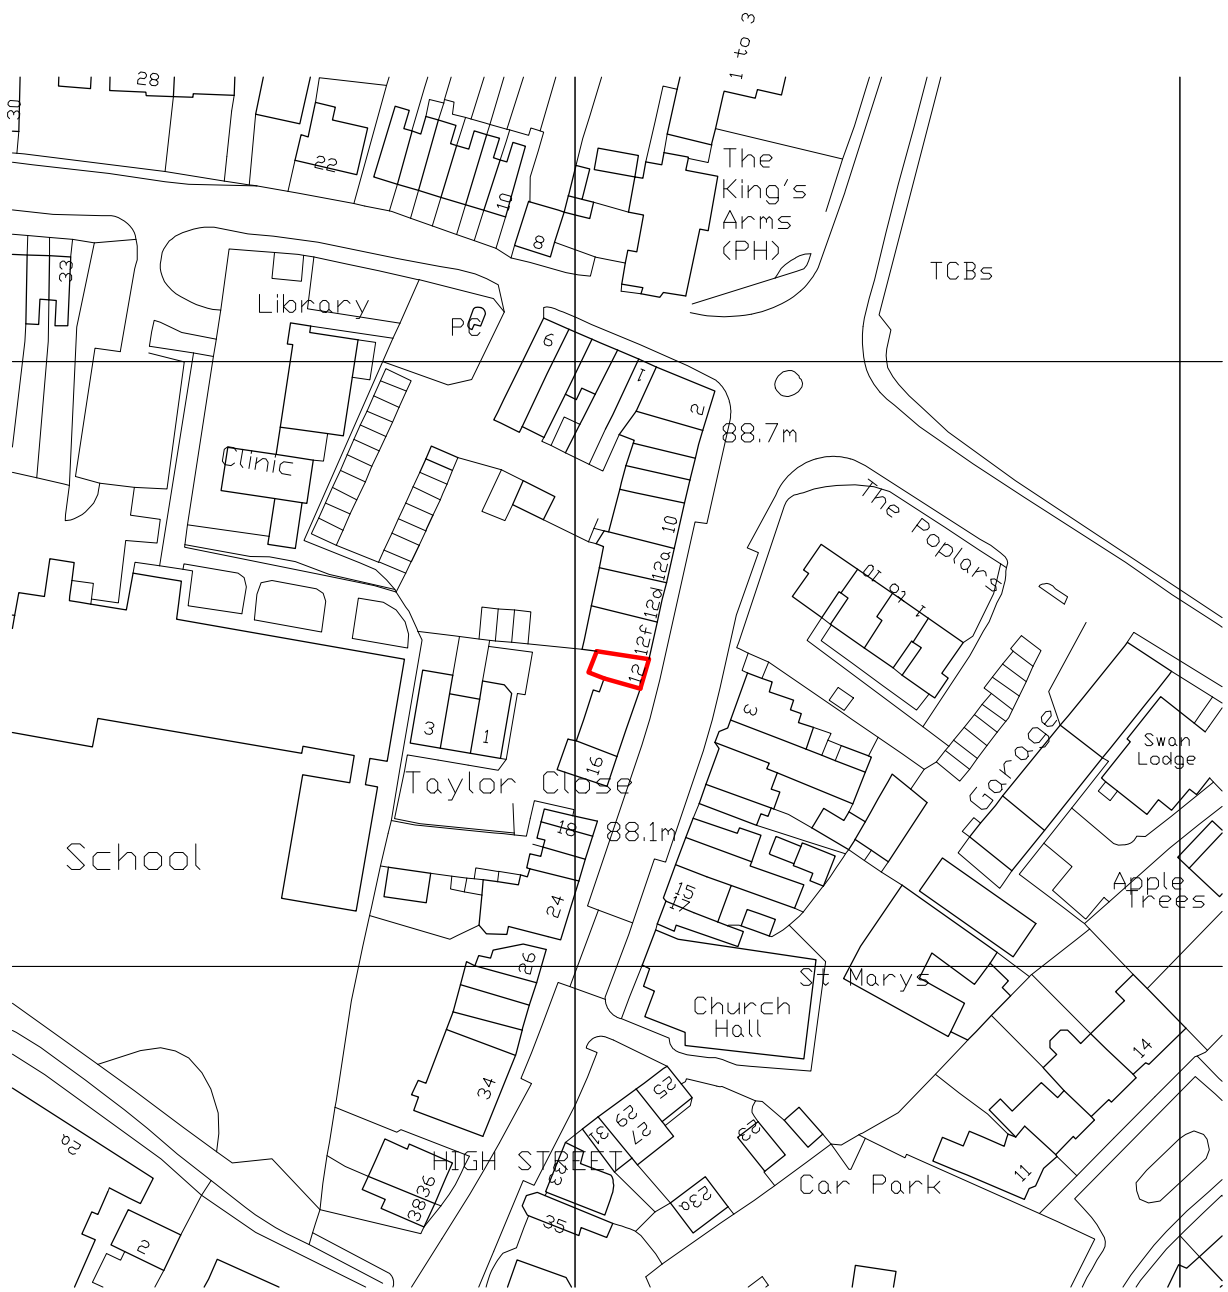

LOCATION PLAN
1/1250 @A1

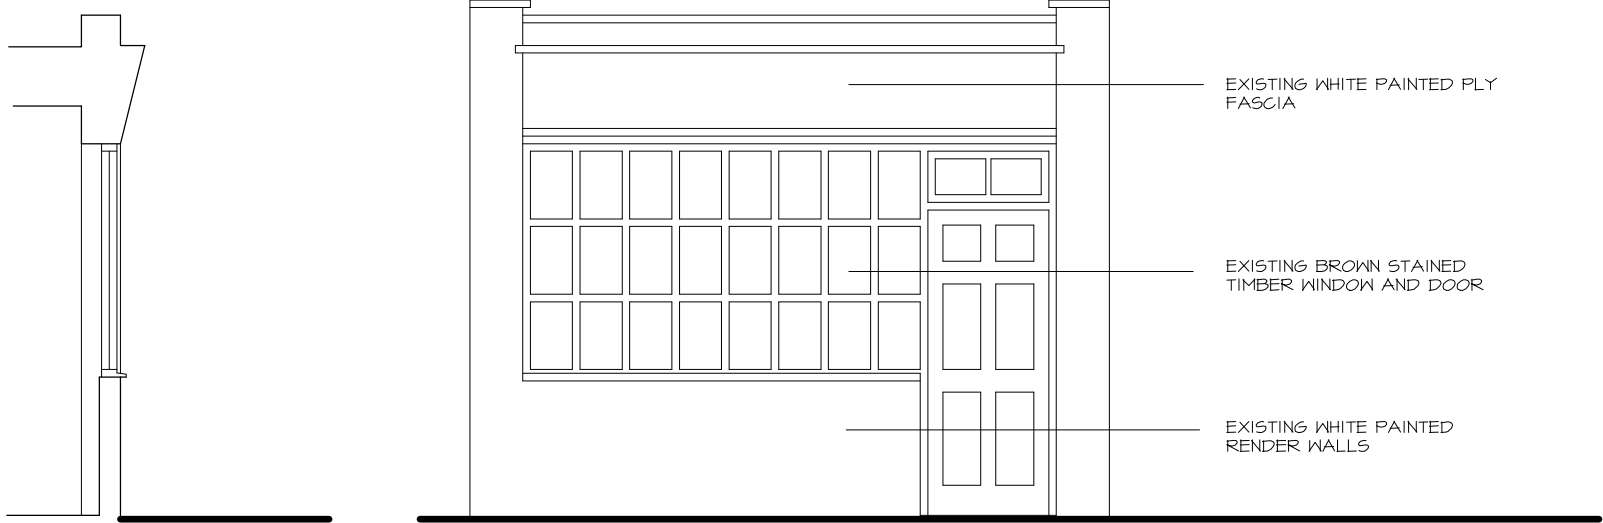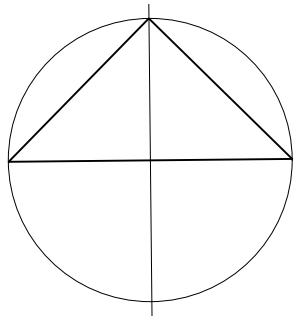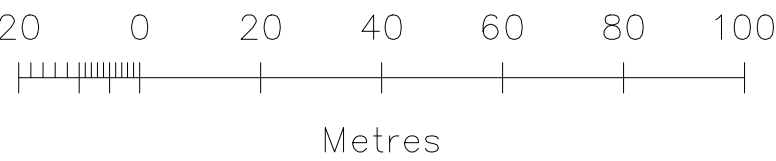

EXISTING ELEVATION
1/50 @ A1



PROPOSED ELEVATION
1/50 @ A1

Project Replacement shopfront	
No 12 High Street Harefield	
Drawing title Proposed scheme	Date May 2021
Plan Elevations	Scale 1/50 1/1250
Client Mr M Till	Drwg no 21/05/ rev A

reed
architects

@ The Workshop
36 School Road
Penn
Buckinghamshire
HP10 8EF

tel / fax 01494 817955
email reedarchitects@btopenworld.com