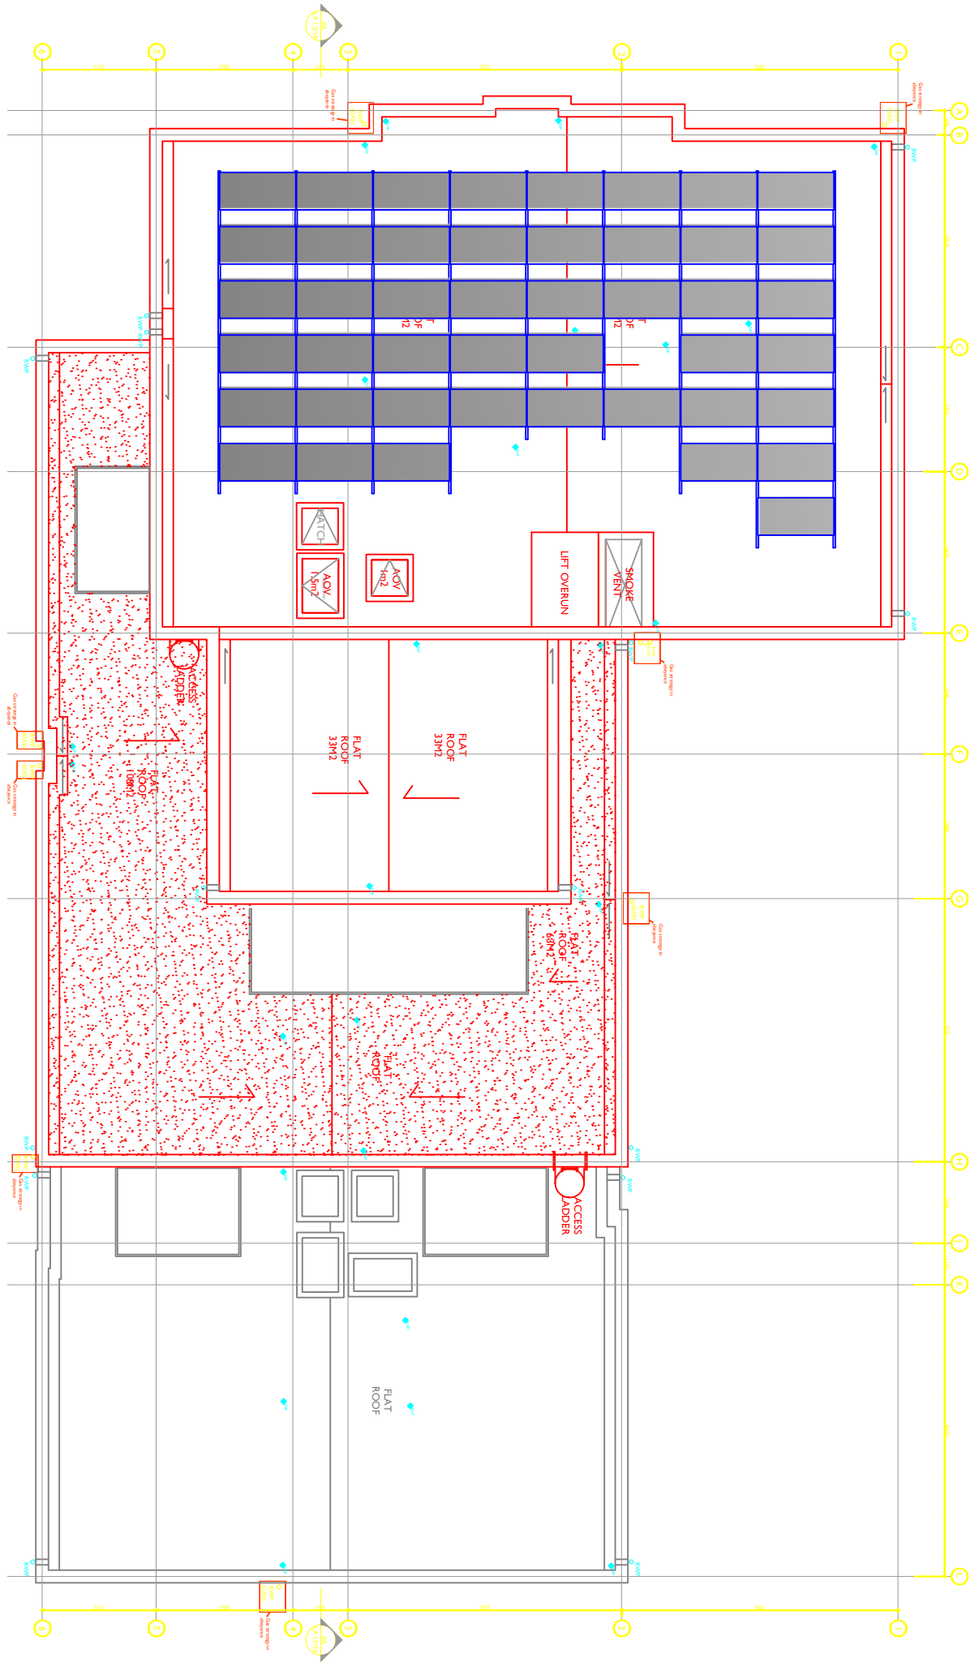

the little green energy company

a breath of fresh air

N

REV	DESCRIPTION	DATE	BY	AUTH

CLIENT

Vision Construct

PROJECT

The Crane
Hayes

DRAWING TITLE

Proposed PV Layout

DATE	29/07/2020
SCALE	NTS
DRAWN	

DRAWING NUMBER

REVISION