


NOTES

CONTRACTORS MUST VERIFY ALL DIMENSIONS ON SITE BEFORE
COMMENCING ANY WORK ON SHOP DRAWINGS
DO NOT SCALE FROM THIS DRAWING

RS ATPA COPYRIGHT

- Notes:
- Do not scale this drawing
 - All dimensions to be verified on site and any discrepancy reported to the client
 - This drawing to be read in conjunction with all relevant drawings

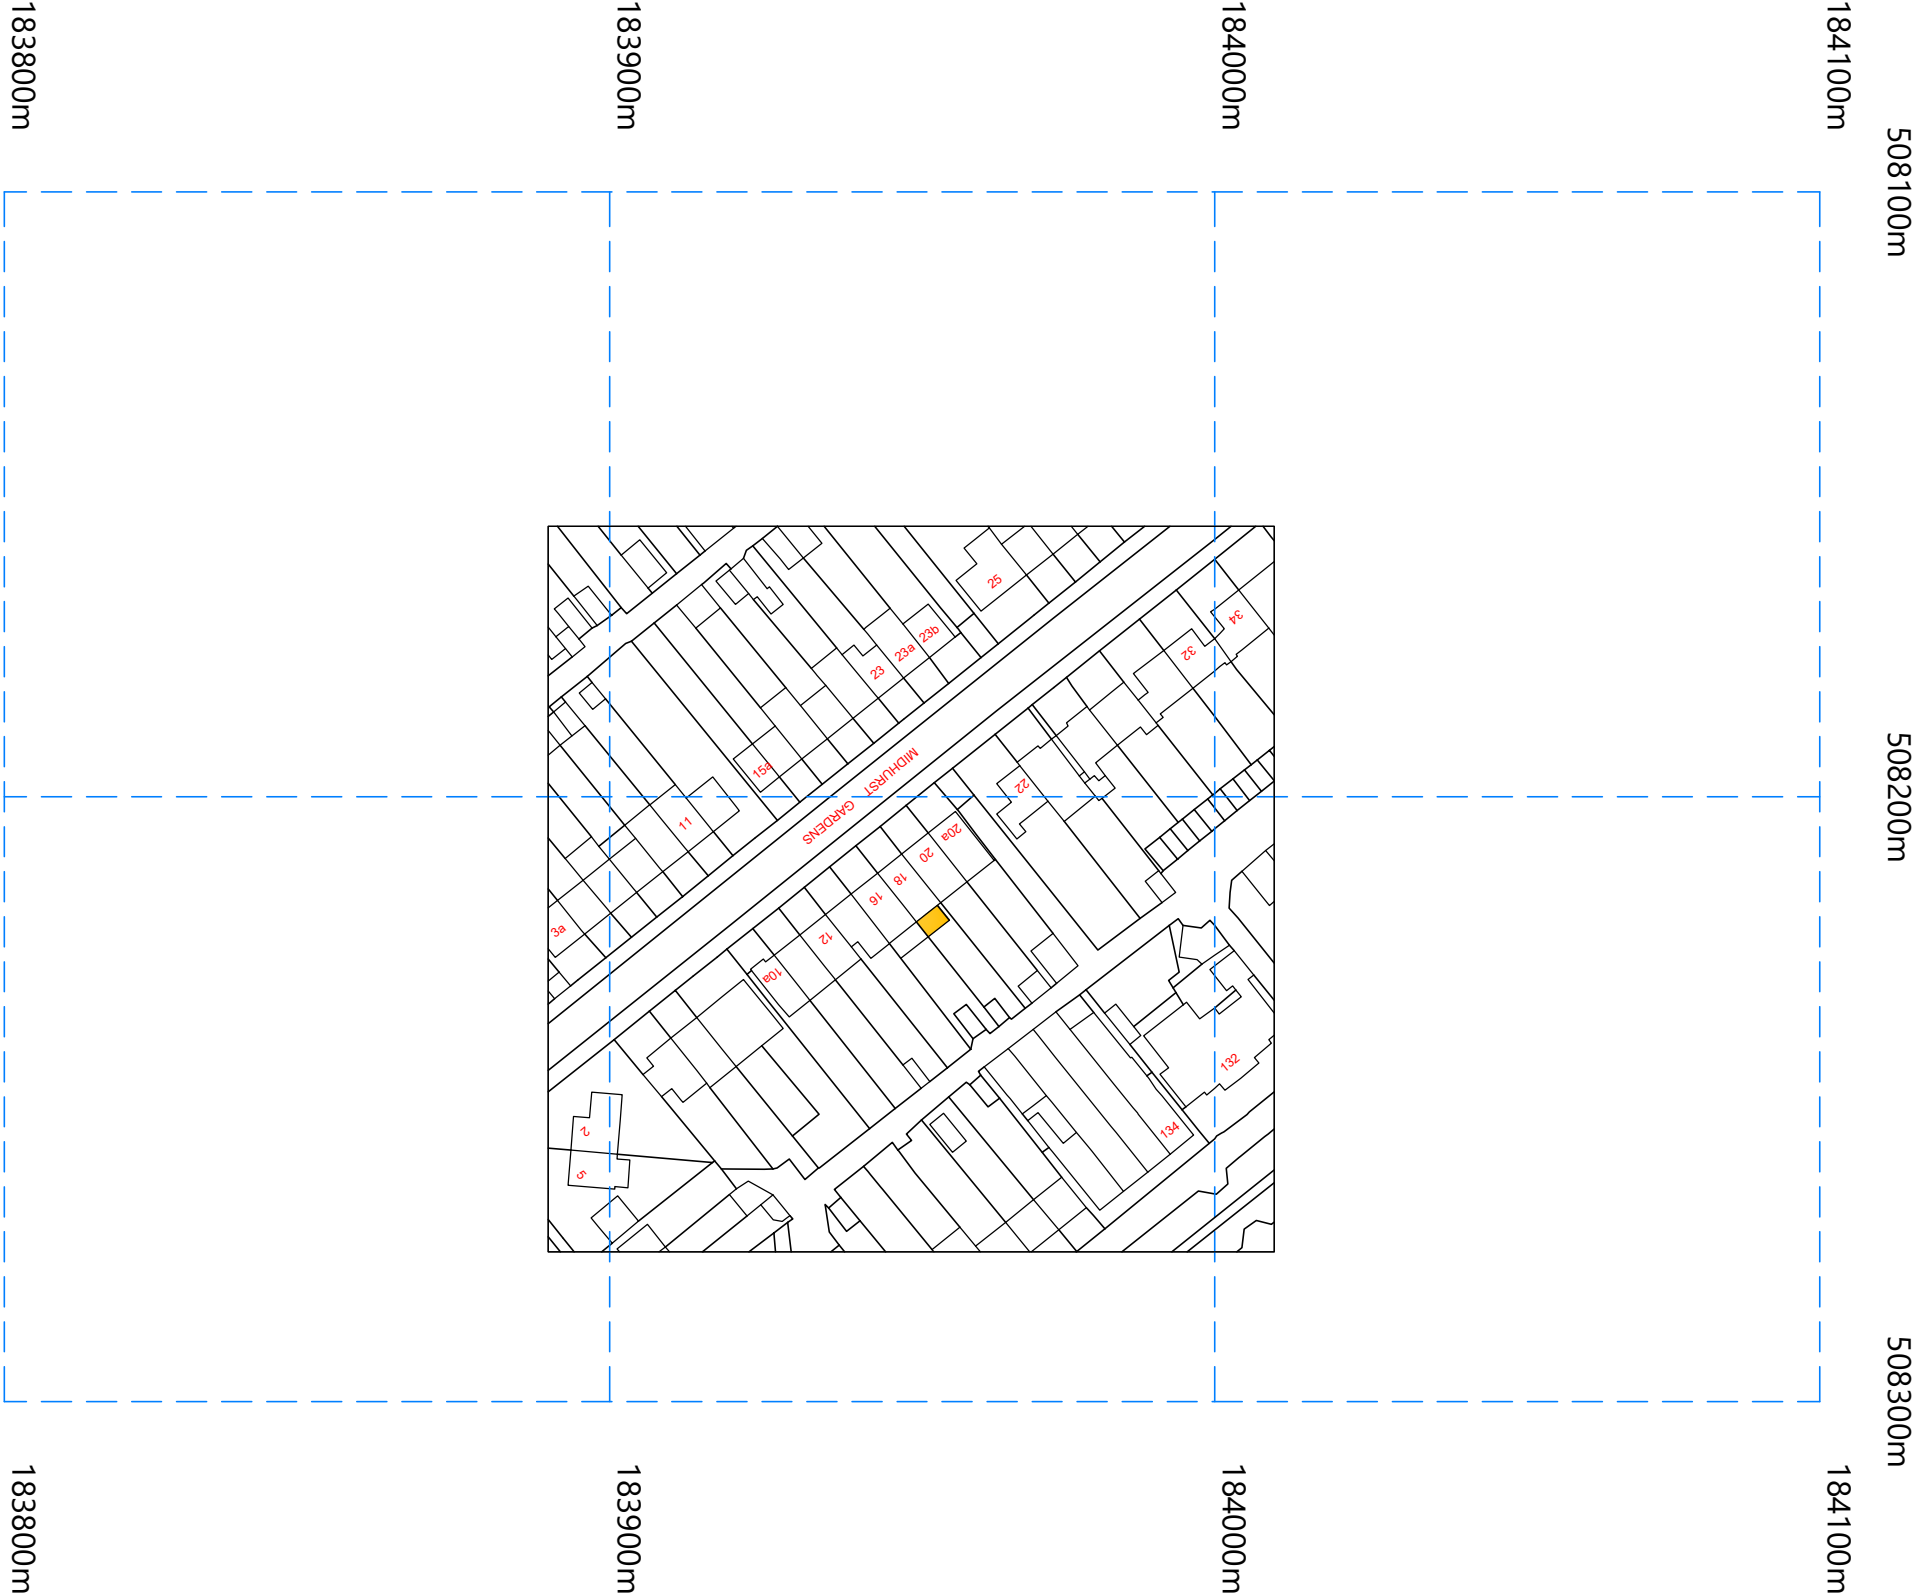

A	Planning Issue	05.11.21	RS
REV	AMENDMENT	DATE	CHNO

CLIENT	Rahul Prashar
PROJECT	18 Midhurst Gardens Hillingdon UB10 9DL
DRAWING TITLE	Location Plan Sheet 5

DRAWING STATUS	Planning Issue
DRAWING NUMBER	2021 - 149 - 05
REVISION	A