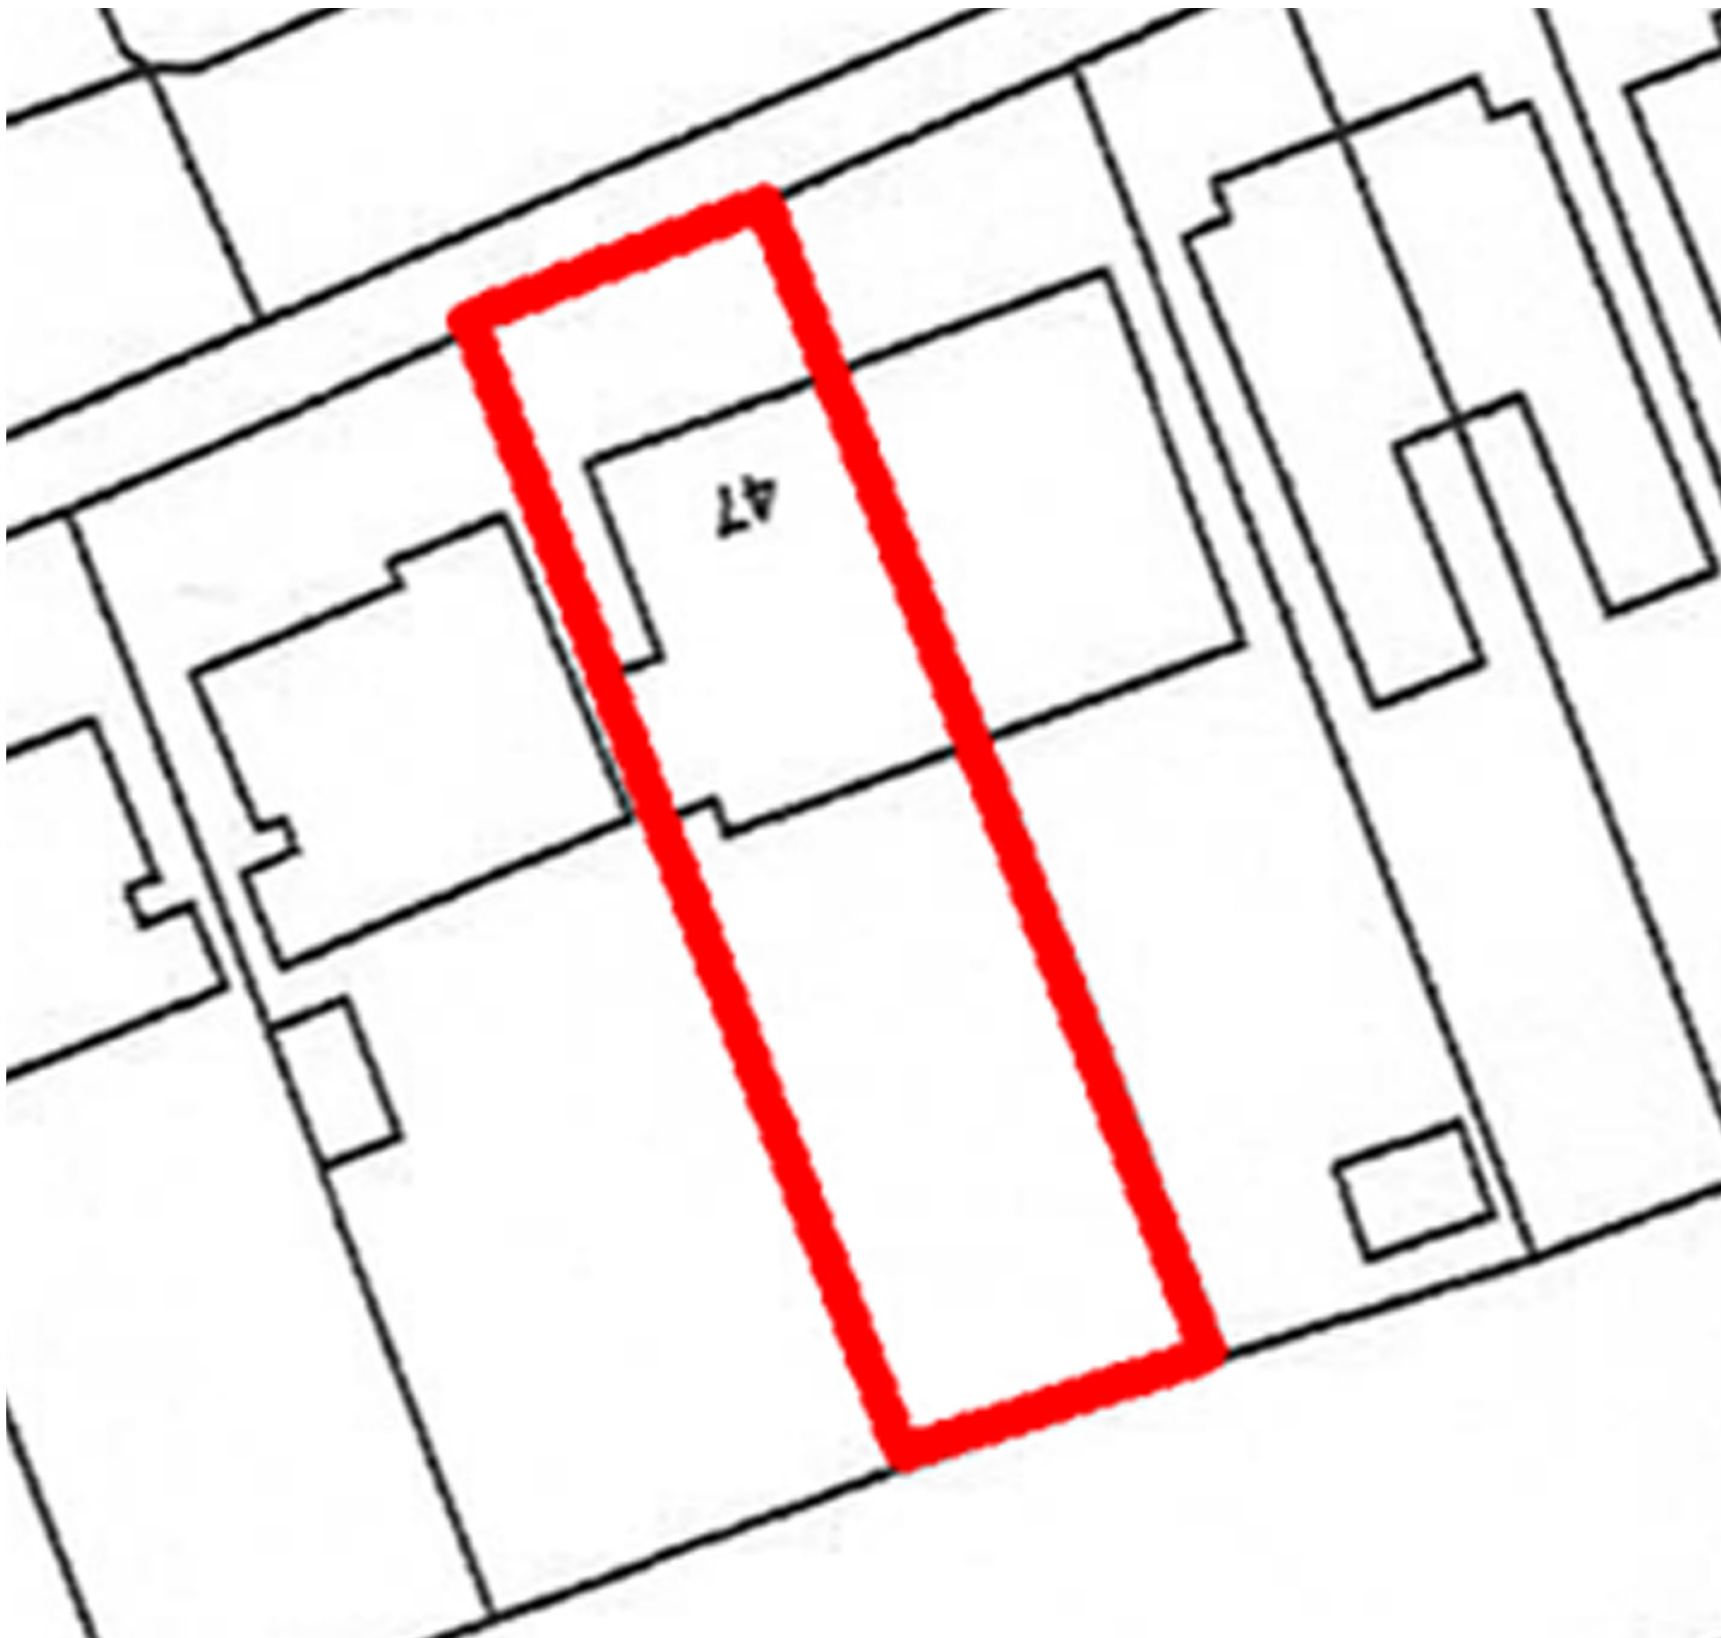


License Number: 100055651

Block Plan

DRAWING NOTES

Written dimensions to be taken in preference to scaled dimensions. The Contractor is responsible for checking all dimensions before work starts.

All work is to be carried out to the requirements, and to the satisfaction of the Local Authority. These drawings are for planning purposes only.

Any discrepancies to be brought to the attention of 4D Planning Consultants immediately.

REVISIONS

REV	DATE	DESCRIPTION	BY	CH

PROJECT TITLE

47 Elm Avenue, Eastcote,
HA4 8PE

DRAWING TITLE

Block Plan

CLIENT

4D Planning

DRAWING No	REV
4D01BP	/
SCALE @ A3 - 1:500	
DATE	DRAWING STATUS
Jan' 2021	Planning

4D PLANNING™

Architecture | Town Planning

T: 0203 1500 183 www.GetMePlanning.com

www.GetMePlanning.com