
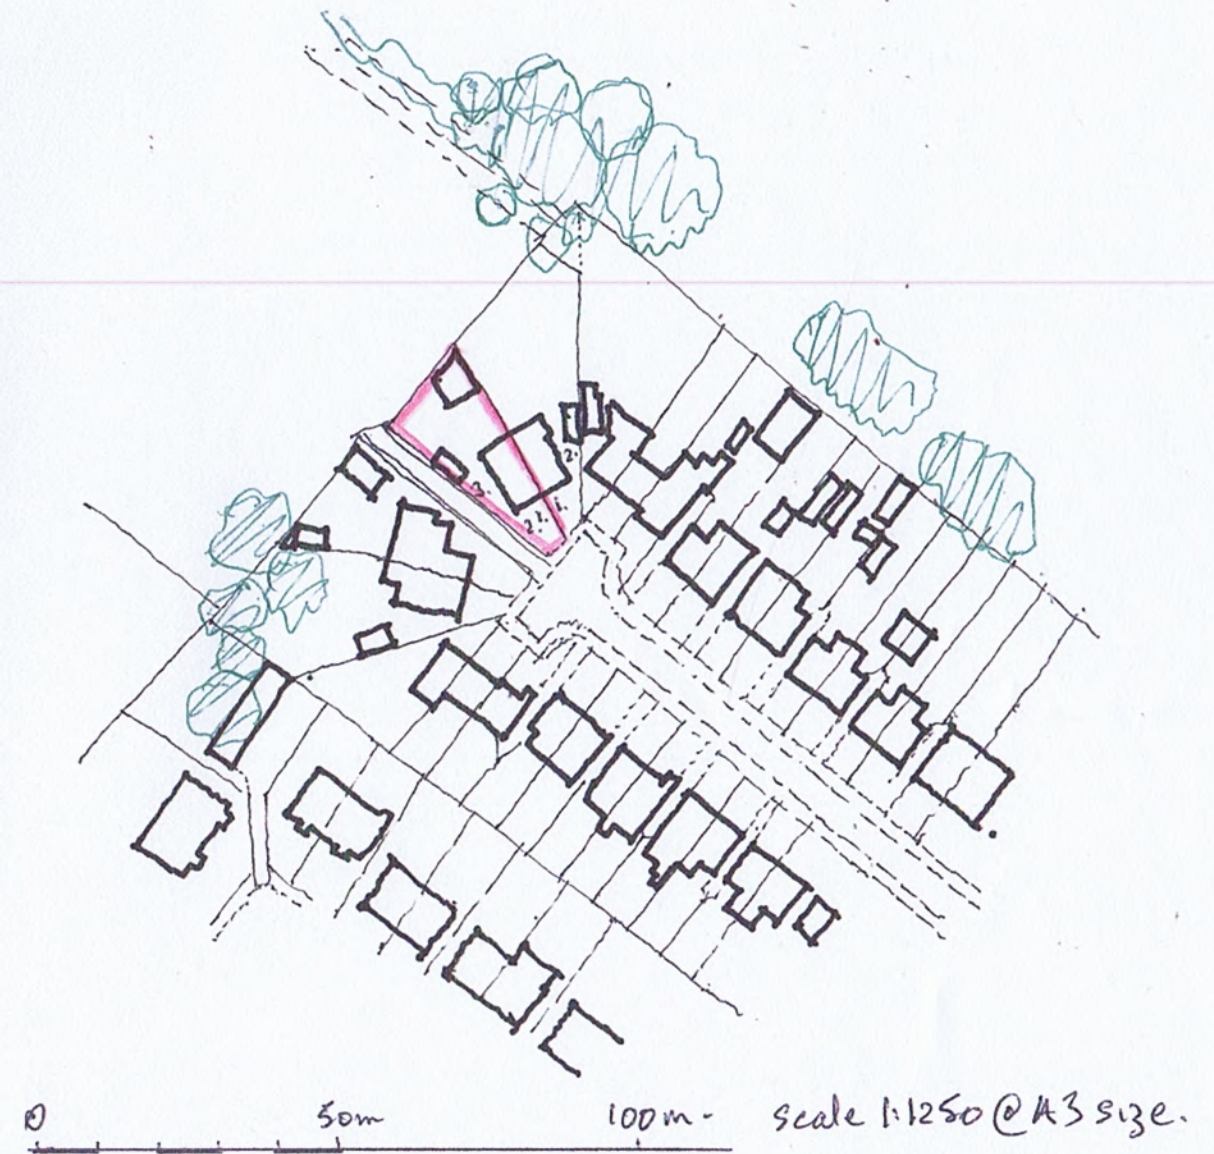


MICHAEL OAKES ARCHITECTS LTD.

Michael Oakes (Director) B.A. Hons Arch, Dipl. Arch, Registered Architect

REGISTERED ARCHITECTS, DESIGNERS + ILLUSTRATORS
Telephone: 01895 235089 - E-mail: michaeloakesarchitect@googlemail.com

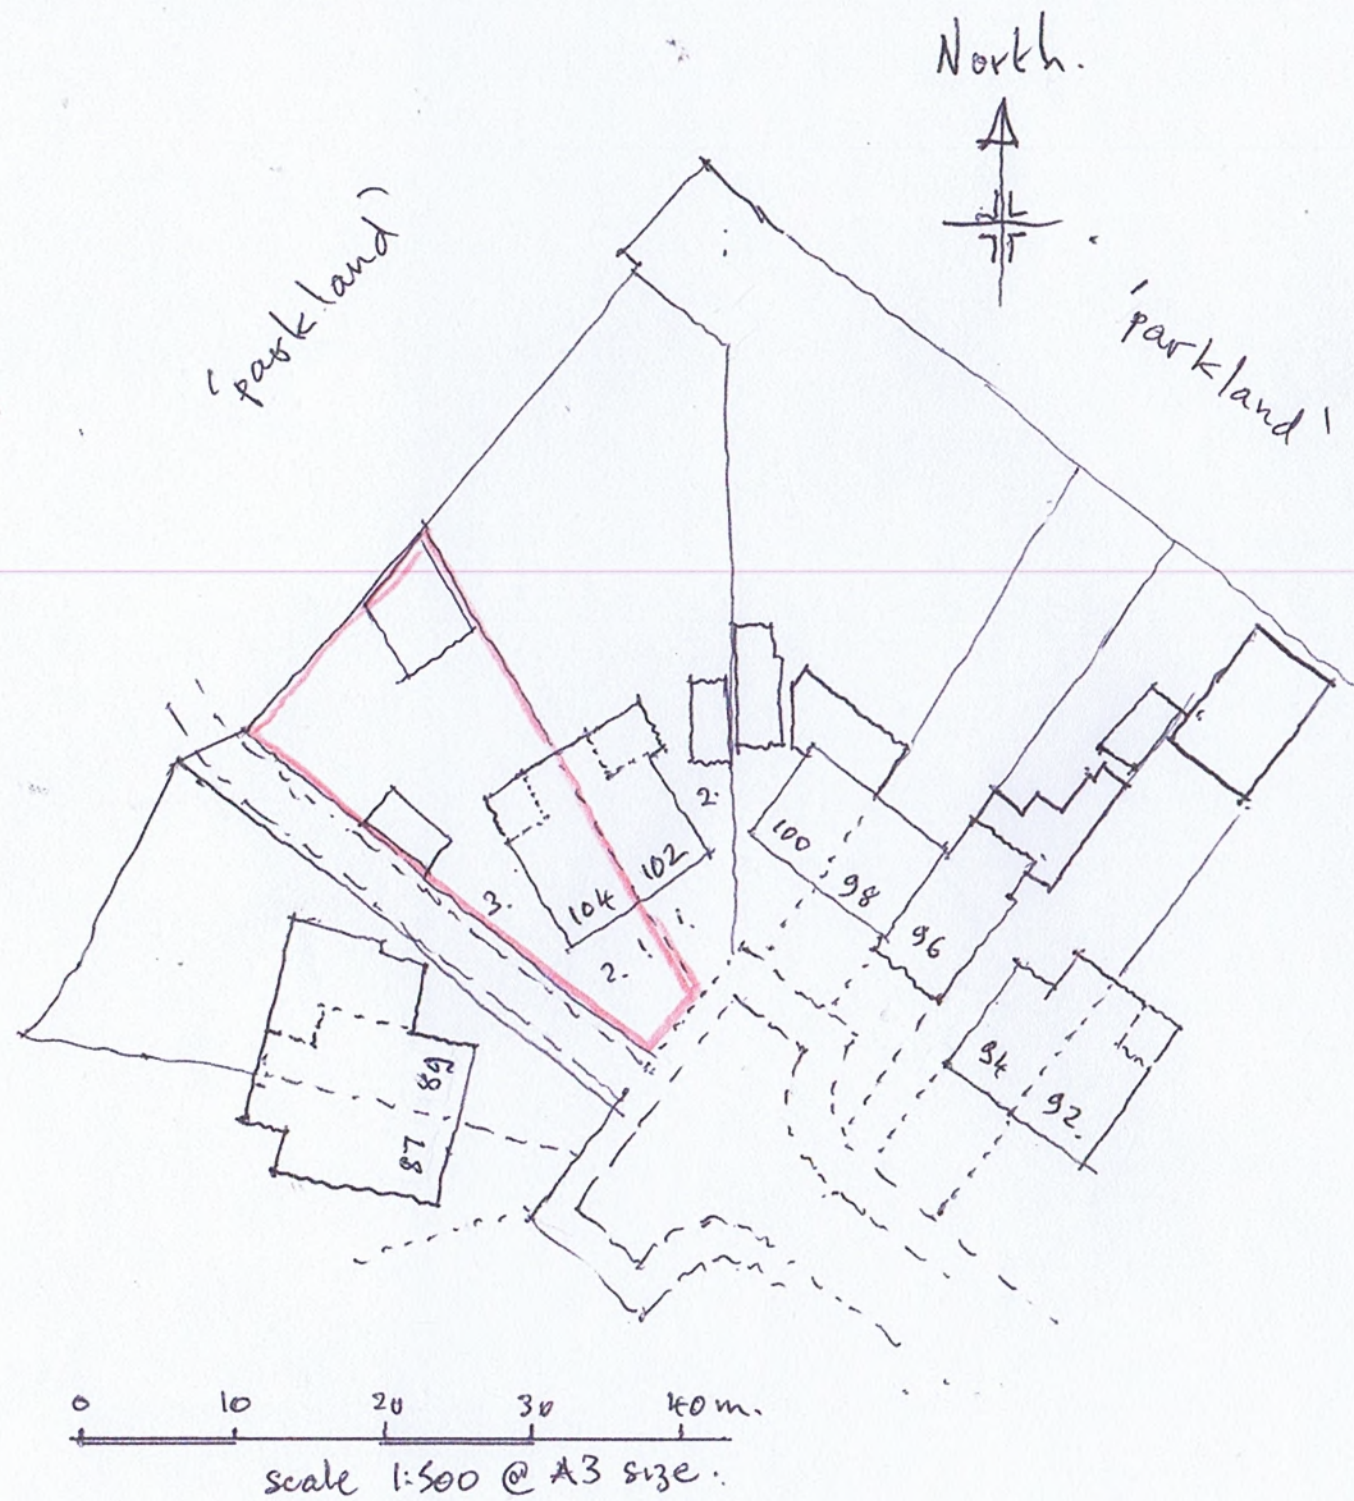

proposed ground floors at 104 Marvell Avenue, Hayes Aug '21. scale 1:100 @ A3 drawing 1001

MICHAEL OAKES ARCHITECTS LTD.

Michael Oakes (Director) B.A. Hons Arch, Dipl. Arch, Registered Architect

REGISTERED ARCHITECTS, DESIGNERS + ILLUSTRATORS
Telephone: 01895 235089 - E-mail: michaeloakesarchitect@googlemail.com




2875.

unextended rear walls on these properties...



proposed ground floors at 104 Marvell Avenue, Hayes Aug 21. scale 1:100 @ A3 drawing 1002

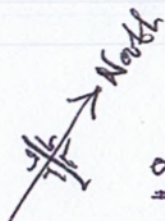

0 1 2 3 4 5



10 metres

MICHAEL OAKES ARCHITECTS LTD.


Michael Oakes (Director) B.A. Hons Arch, Dipl. Arch, Registered Architect

REGISTERED ARCHITECTS, DESIGNERS + ILLUSTRATORS

Telephone: 01895 235089 - E-mail: michaeloakesarchitect@googlemail.com

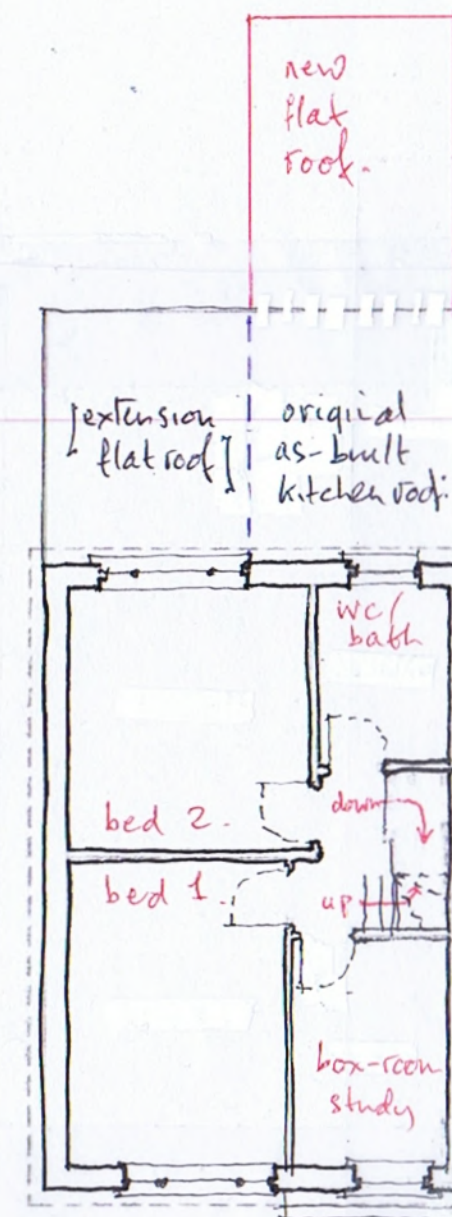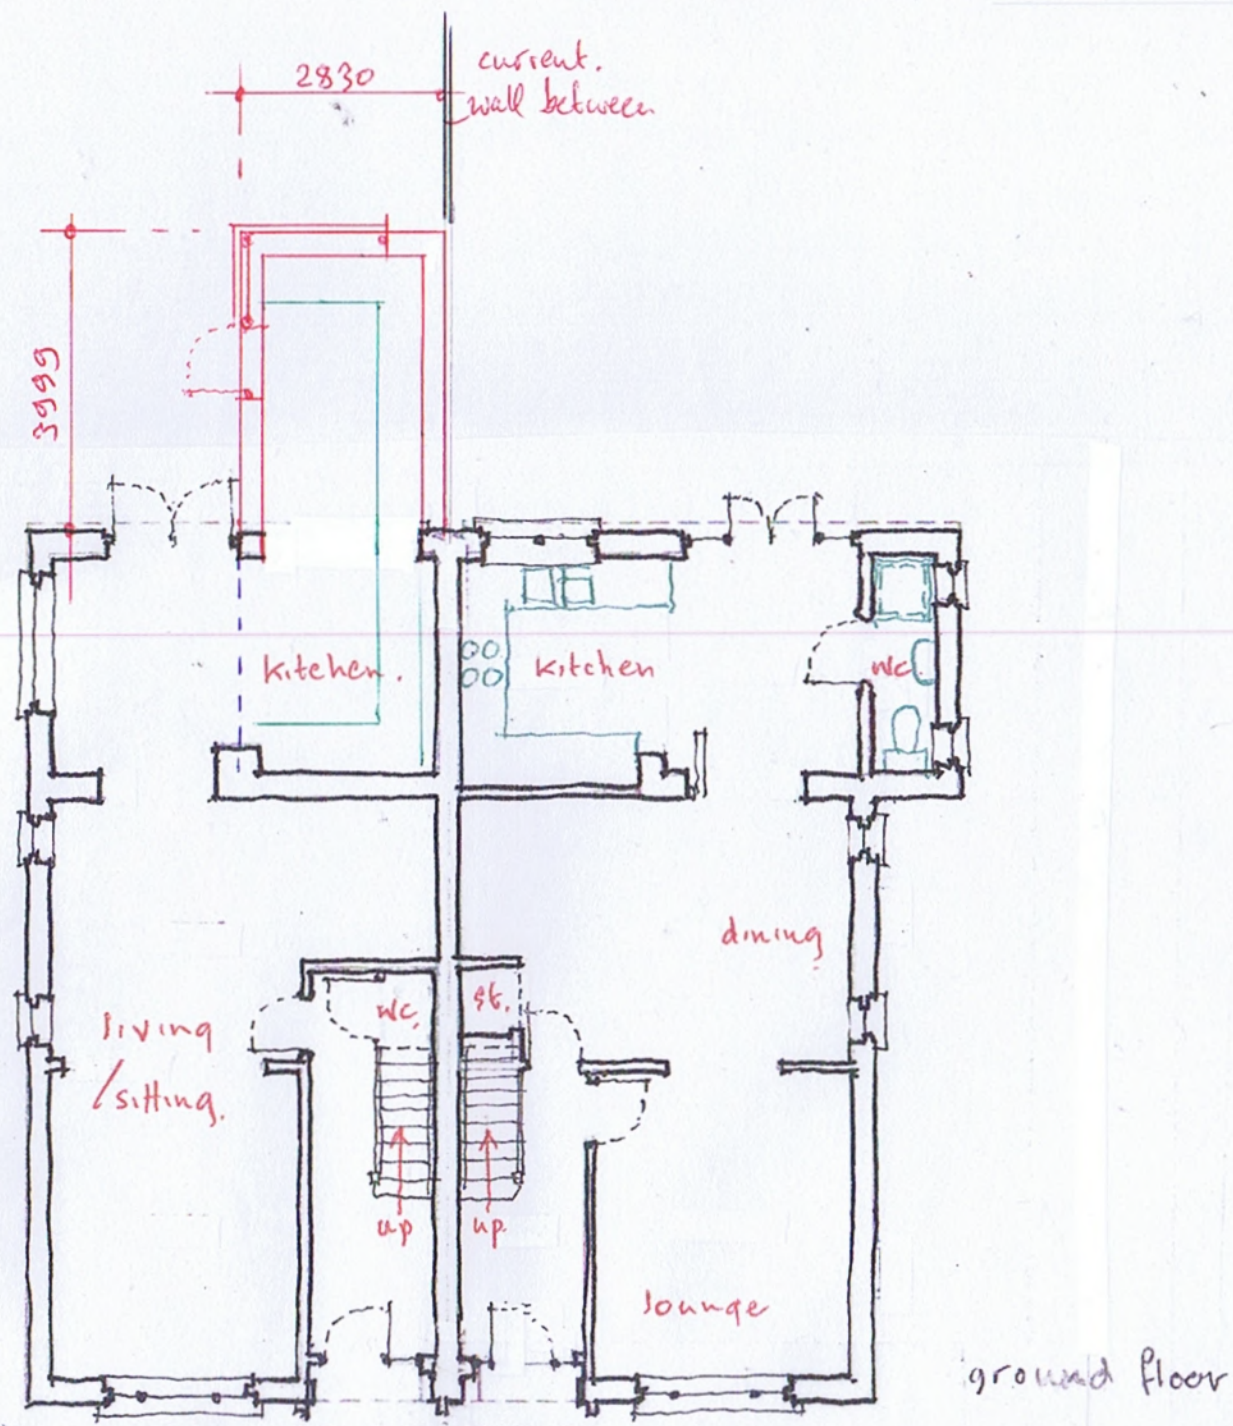

proposed ground floors at 104 Marvell Avenue, Hayes Aug '21. scale 1:100 @ A3 drawing 1004

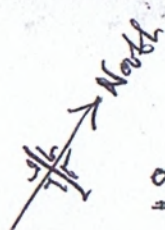

0 1 2 3 4 5



10 metres

MICHAEL OAKES ARCHITECTS LTD.

Michael Oakes (Director) B.A. Hons Arch, Dipl. Arch, Registered Architect

REGISTERED ARCHITECTS, DESIGNERS + ILLUSTRATORS

Telephone: 01895 235089 - E-mail: michaeloakesarchitect@googlemail.com

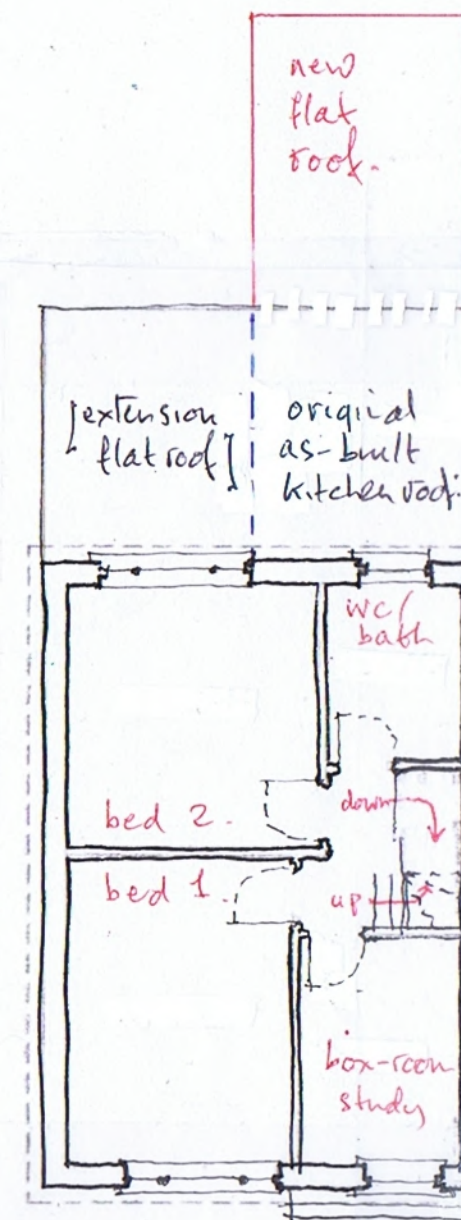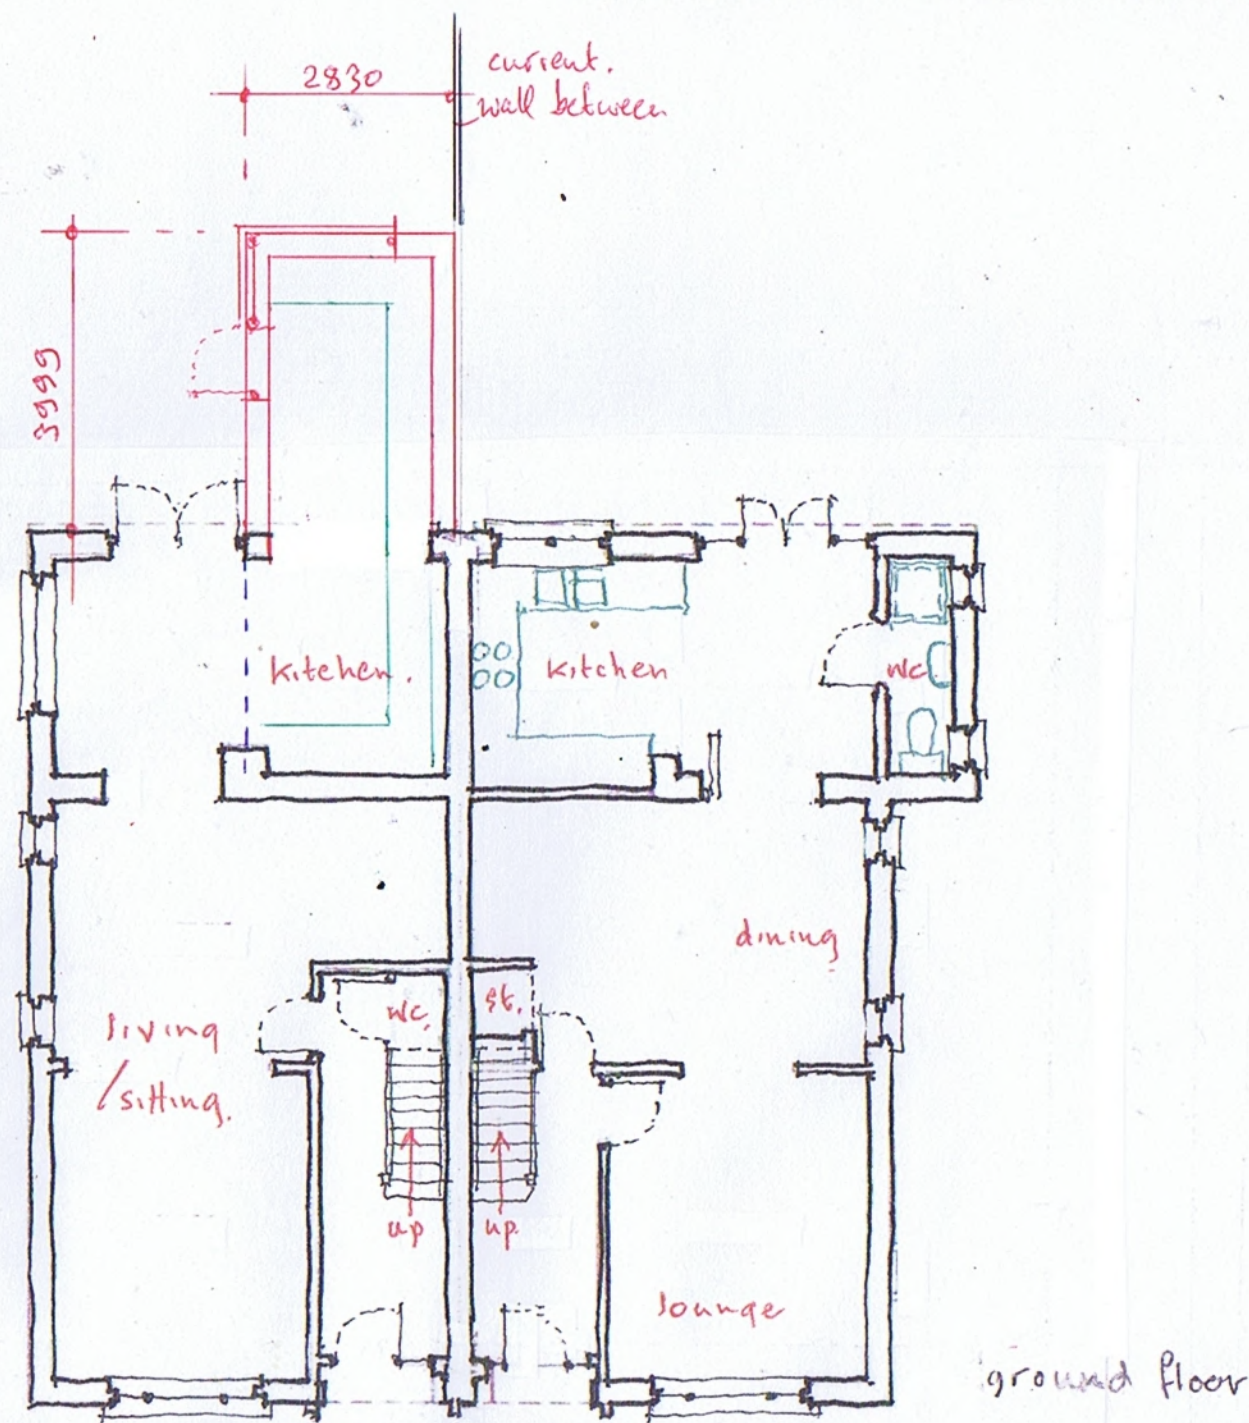


proposed ground floors at 104 Marvell Avenue, Hayes Aug '21. scale 1:100 @ A3 drawing 1004

MICHAEL OAKES ARCHITECTS LTD.

Michael Oakes (Director) B.A. Hons Arch. Dipl. Arch. Registered Architect

REGISTERED ARCHITECTS, DESIGNERS + ILLUSTRATORS

Telephone: 01895 235089 - E-mail: michaeloakesarchitect@googlegmail.com

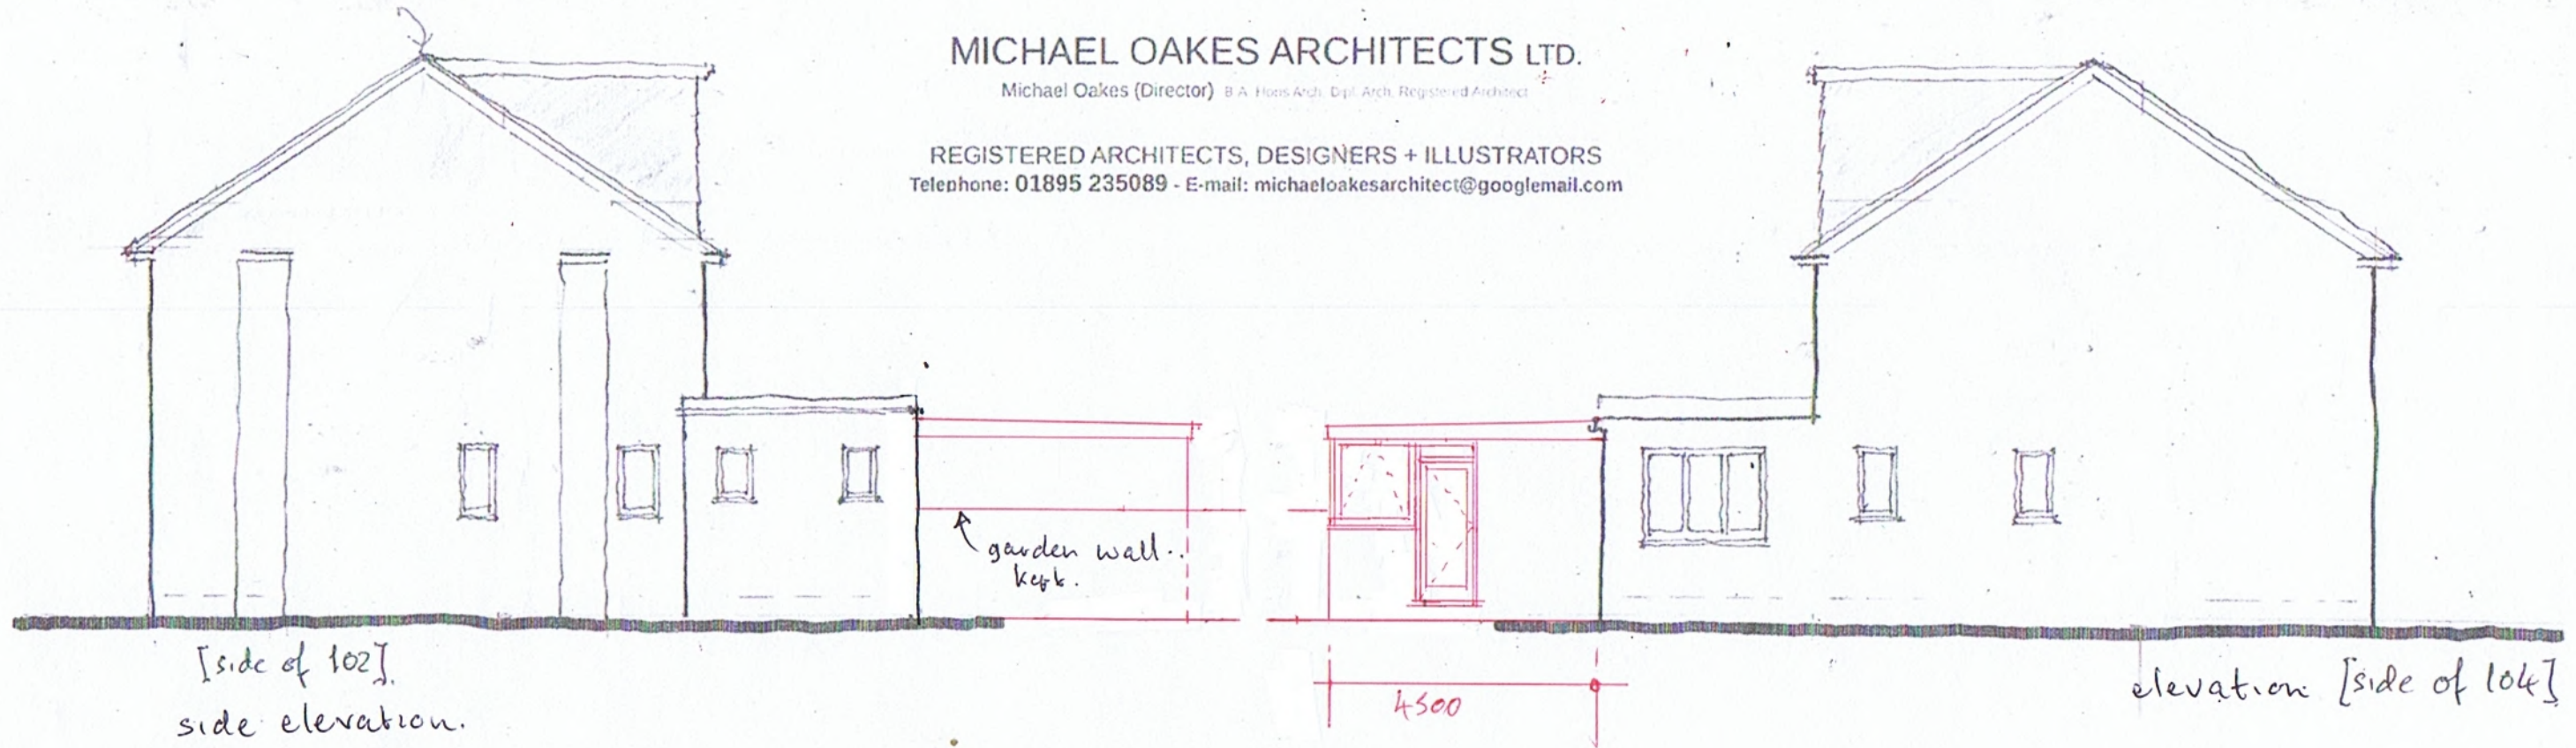

'as proposed'.

proposed ground floors at 104 Marvell Avenue, Hayes. Aug 21. scale 1:100 @ A3. drawing 1005.

0 1 2 3 4 5 10 metres.

10 Parkfield Avenue, Hillingdon, Middlesex, UB10 0DF, Great Britain

Company No. 11265112, registered office address