


MICHAEL OAKES ARCHITECTS LTD.

Michael Oakes (Director) B.A. Hons Arch. Dipl. Arch. Registered Architect

REGISTERED ARCHITECTS, DESIGNERS + ILLUSTRATORS

Telephone: 01895 235089 - E-mail: michaeloakesarchitect@goolemail.com

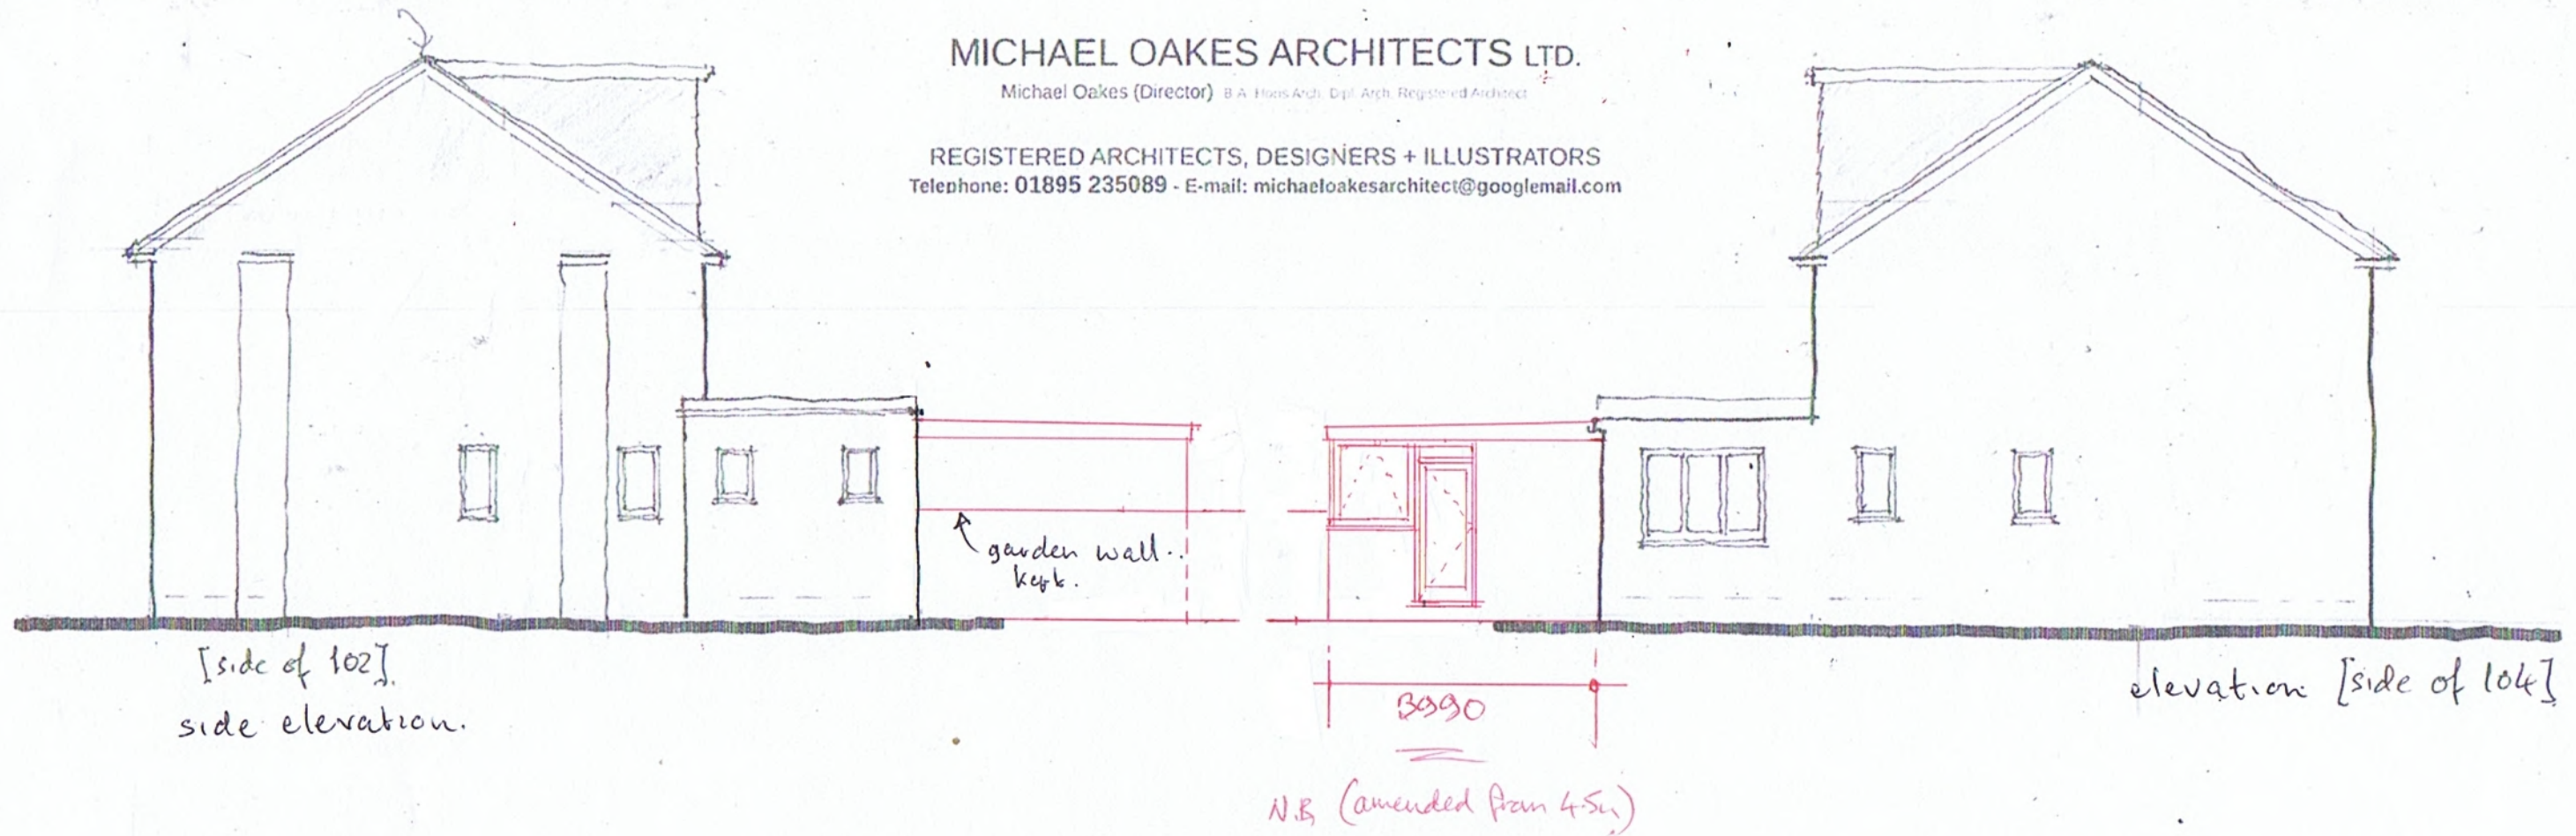

'as proposed'.

proposed ground floors at 104 Marvell Avenue, Hayes. Aug 21. scale 1:100 @ A3.

drawing 1005.a.
-amended dim. error. 23-11-21



10 Parkfield Avenue, Hillingdon, Middlesex, UB10 0DF, Great Britain
Company No. 11265142, registered office address