
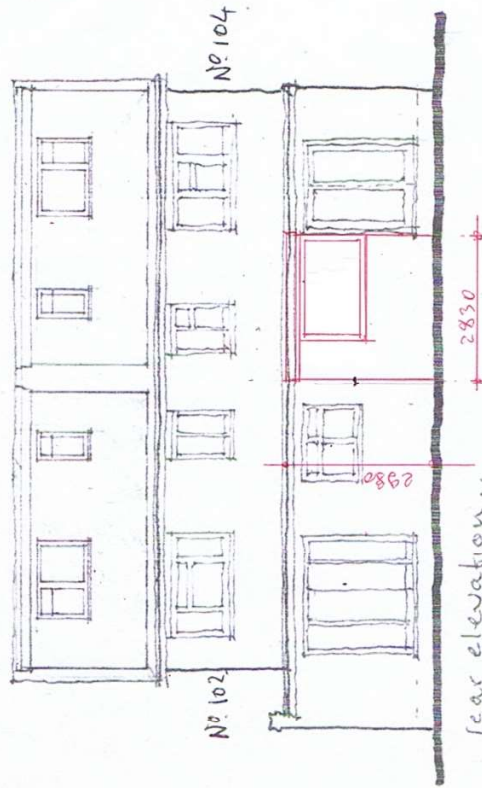
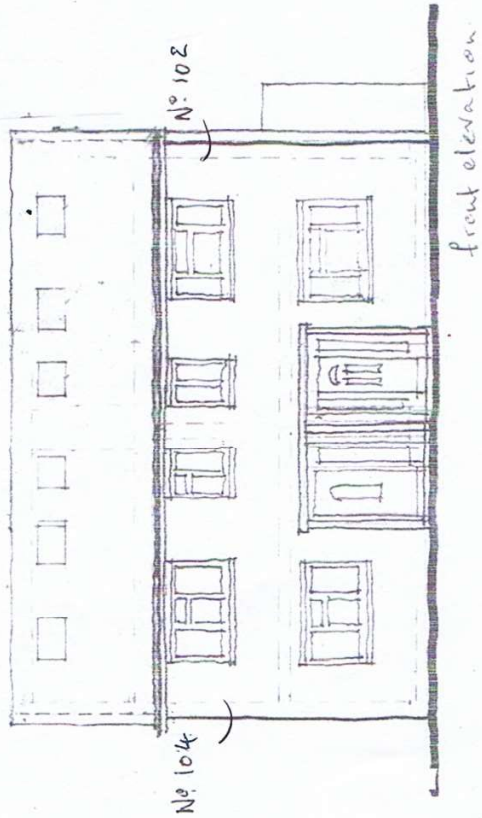


MICHAEL OAKES ARCHITECTS LTD.

Michael Oakes (Director) B.A. Hon. Arch. Exp. Arch. Registered Planning

REGISTERED ARCHITECTS, DESIGNERS + ILLUSTRATORS
Telephone: 01895 235089 - E-mail: michaeloakesarchitect@googlmail.com

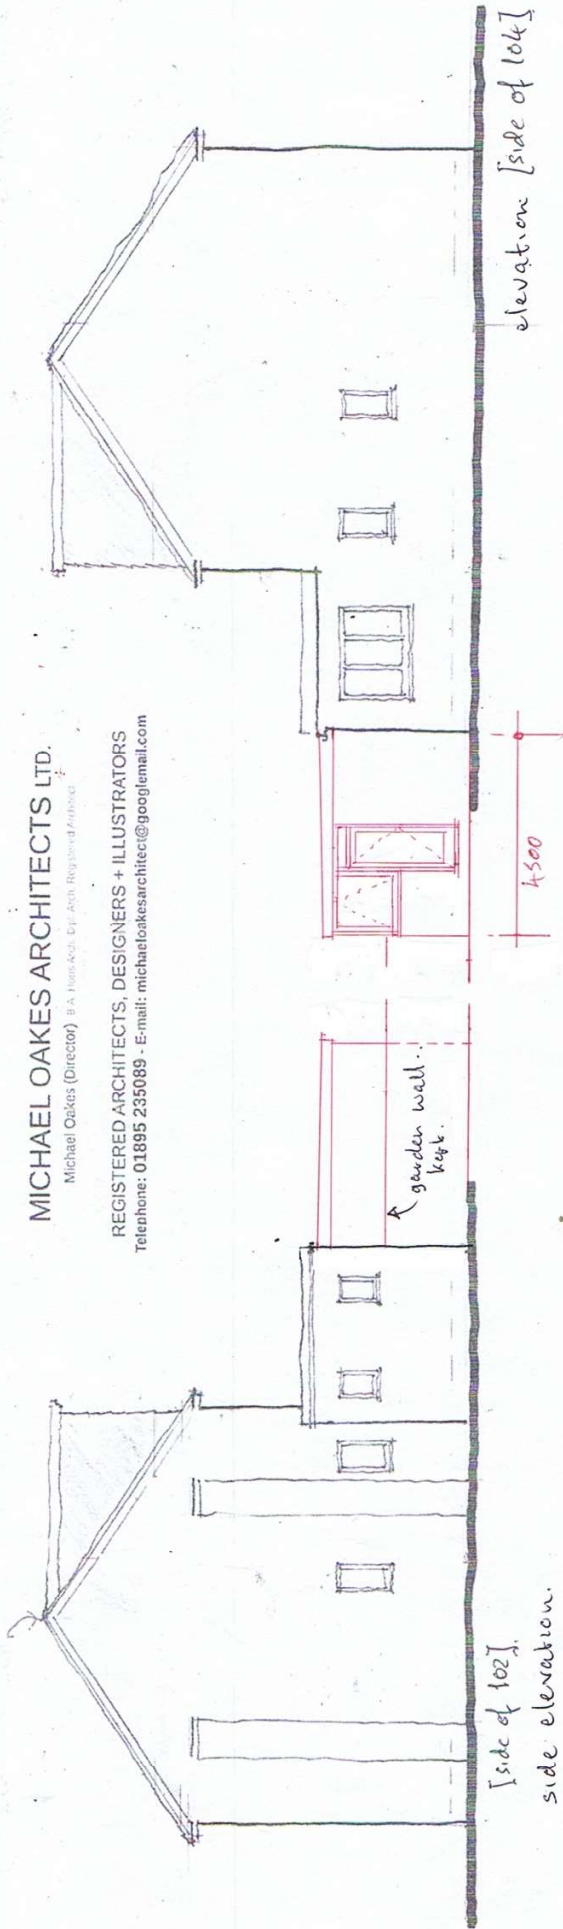

'as proposed'.

proposed ground floors at 104 Marvell Avenue, Hayes. Aug 21, scale 1:100 @ A3. drawing 1005

0 1 2 3 4 5 10 metres.

10 Parkfield Avenue, Hillingdon, Middlesex, UB10 0DF, Great Britain

Company No. 11265112, registered office address