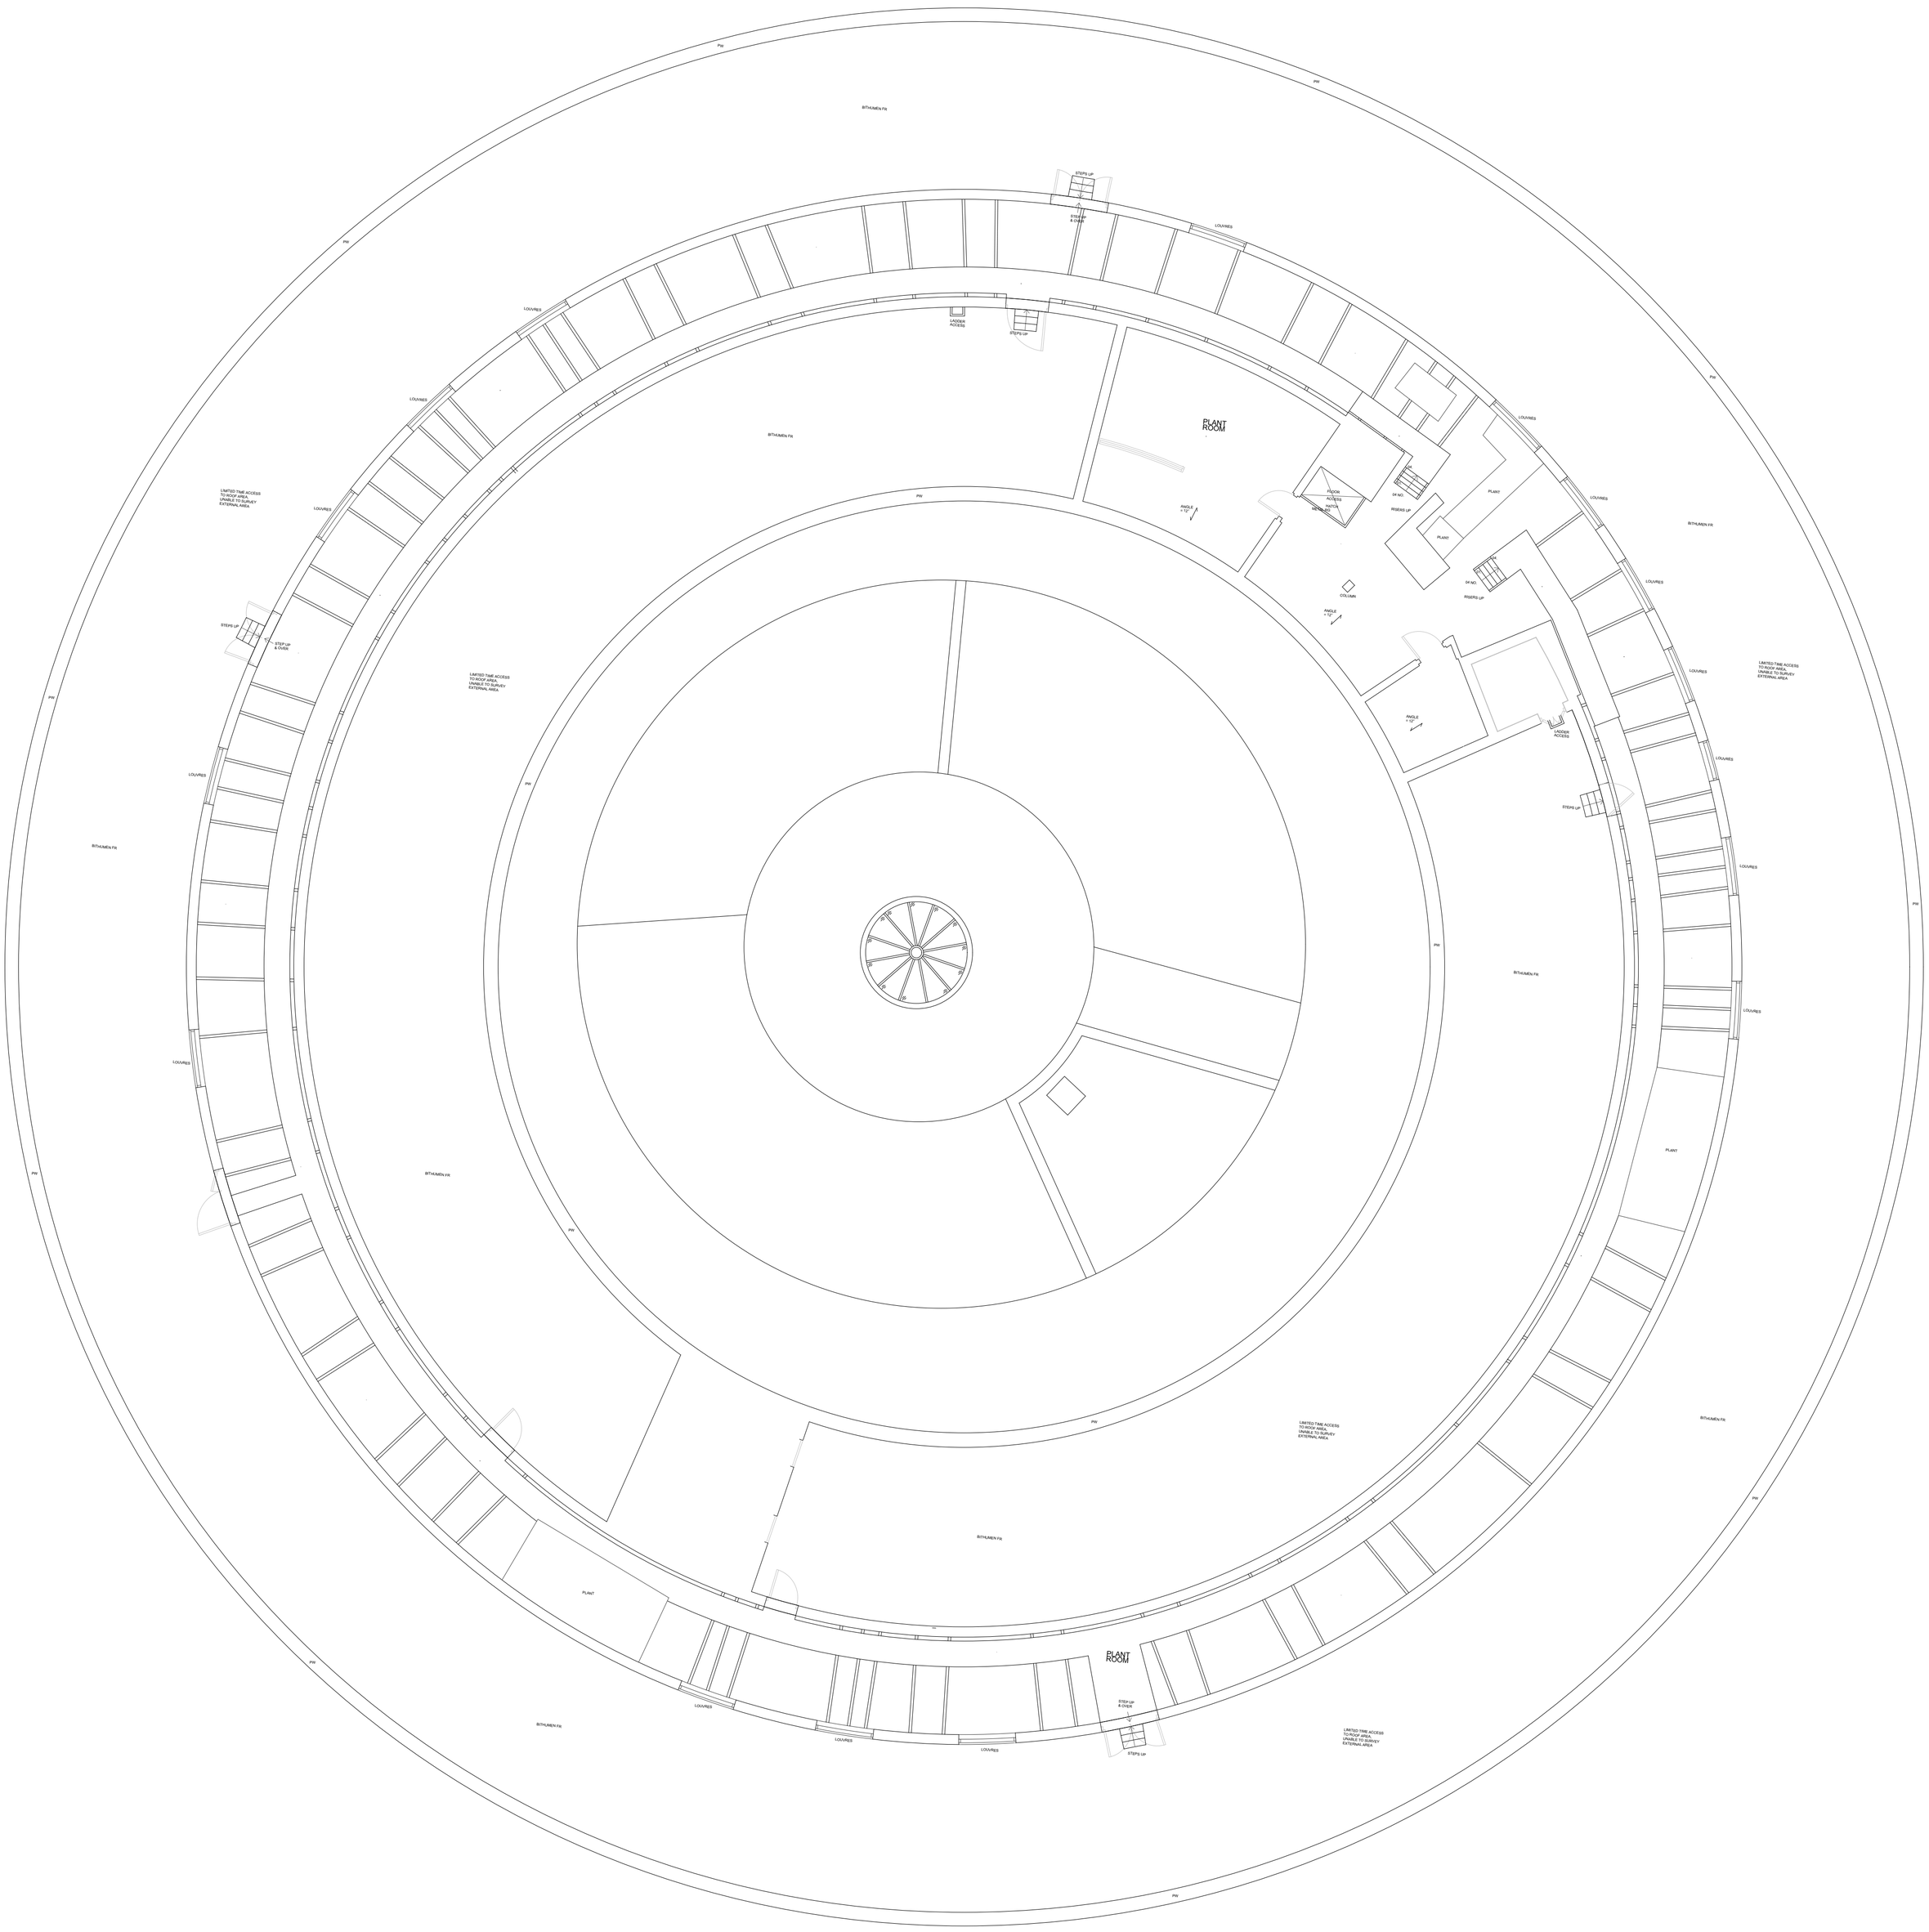

Existing Fourth Floor

1:100

Ackroyd Lowrie

23 Vyner Street, London E2 9DG
Ph: 0203 770 9780
www.ackroydlowrie.com

NOTE

DO NOT SCALE FROM THIS DRAWING.

DO NOT USE ANY AREAS INDICATED FOR EITHER VALUATION, PURCHASE SALE OR ANY OTHER FORM OF LEGALLY BINDING CONTRACT.

DO NOT REPRODUCE ANY PART OF THIS DRAWING WITHOUT PRIOR WRITTEN CONSENT. THIS DRAWING REMAINS THE COPYRIGHT OF ACKROYD LOWRIE LTD.

KEY

Site boundary

Existing structure

0 5 10m

1:200

N

LOCATION

ISSUE

Rev.	Date	Comment
P1	23/11/2023	Planning Issue

PROJECT

NAME
1041 - Ariel Hotel

CLIENT
R Heathrow Ariel Opco Limited

DRAWING NO.
1041-015

DRAWING
Existing Fourth Floor Plan

REVISION
P1

Drawn	Checked	Scale	Current Stage	Date
BT	OL	1:100@A1	Planning	23/11/2023