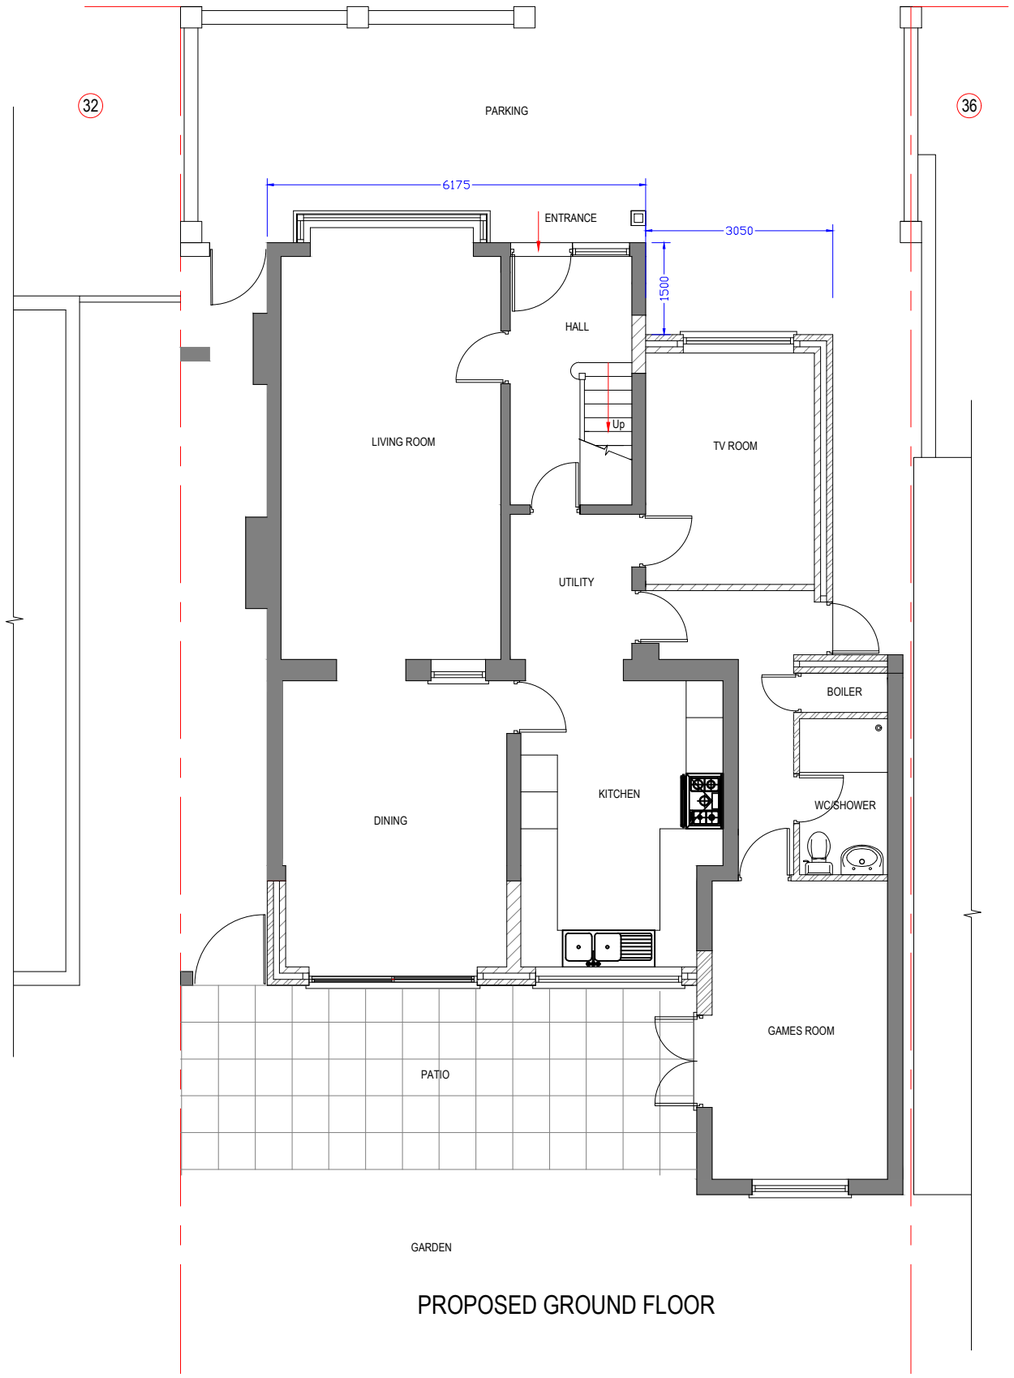

PROPOSED GROUND FLOOR

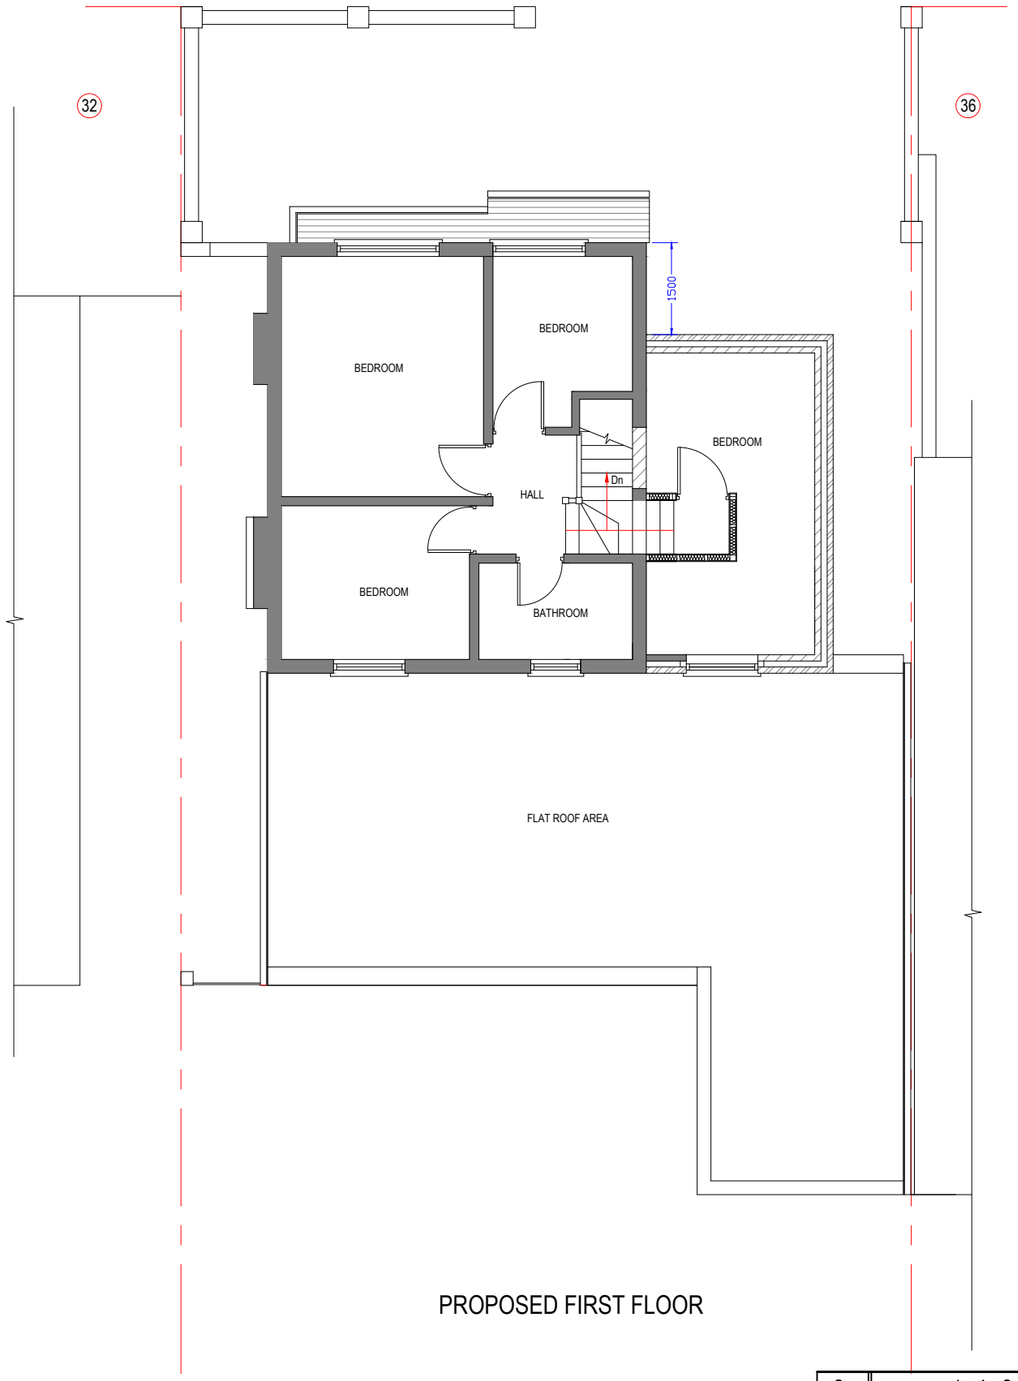

PROPOSED FIRST FLOOR

No.	DESCRIPTION	DATE
C	L A Comments	22.02.24
B	L A Comments	05.02.24
A	L A Comments	31.01.24

KALSI DESIGN
Architectural & Building Control Plans & Structural Design Services
20 Harrowdene Road
North Wembley, Middlesex, HA0 2JB.
Tel: 07930966049 Email: gskalsi@btinternet.com

NOTES:

NOT FOR CONSTRUCTION

Client: Miss Nancy Lund

Job Title: 34 Deane Avenue,Ruislip. HA4 6SR.

Scale: 1 : 100

Size: A3

Drawn by: GSK

Date: Dec. 2023

Drawing Title: PROPOSED GROUND & FIRST FLOOR

Drawing No.: 1333 P 05 C