PROPOSED FRONT ELEVATION

PROPOSED REAR ELEVATION

1. ALL FINISHES TO MATCH EXISTING.
2. WALLS TO BE BUILT UP TO MATCH EXISTING.
3. ALL NEW RENDER AND PAINTWORK TO MATCH EXISTING
4. ALL NEW DOORS/WINDOWS TO MATCH EXISTING.
5. NEW ROOF RILES TO MATCH EXISTING.

PROPOSED LEFT ELEVATION

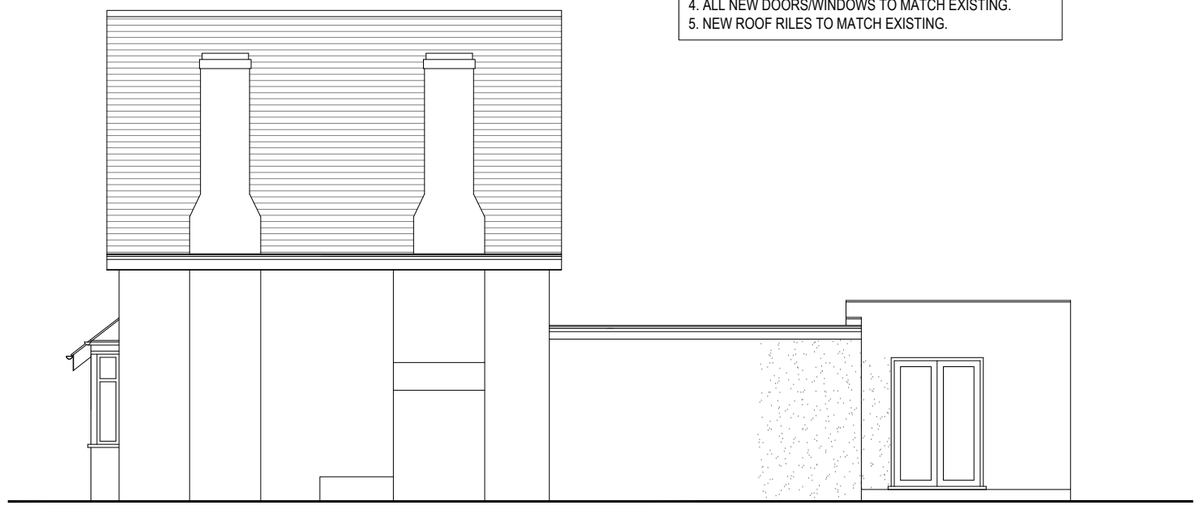

PROPOSED RIGHT ELEVATION

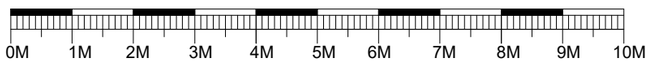

No.	DESCRIPTION	DATE
A	L A Comments	31.01.24

KALSI DESIGN
Architectural & Building Control Plans & Structural Design Services
20 Harrowdene Road
North Wembley, Middlesex, HA0 2JB.
Tel: 07930966049 Email: gskalsi@btinternet.com

NOTES:

NOT FOR CONSTRUCTION

Client: Miss Nancy Lund

Job Title: 34 Deane Avenue,Ruislip. HA4 6SR.

Scale: 1 : 100

Size: A3

Drawn by: GSK

Date: Dec. 2023

Drawing Title: PROPOSED ELEVATIONS

Drawing No.: 1333 P 06 A