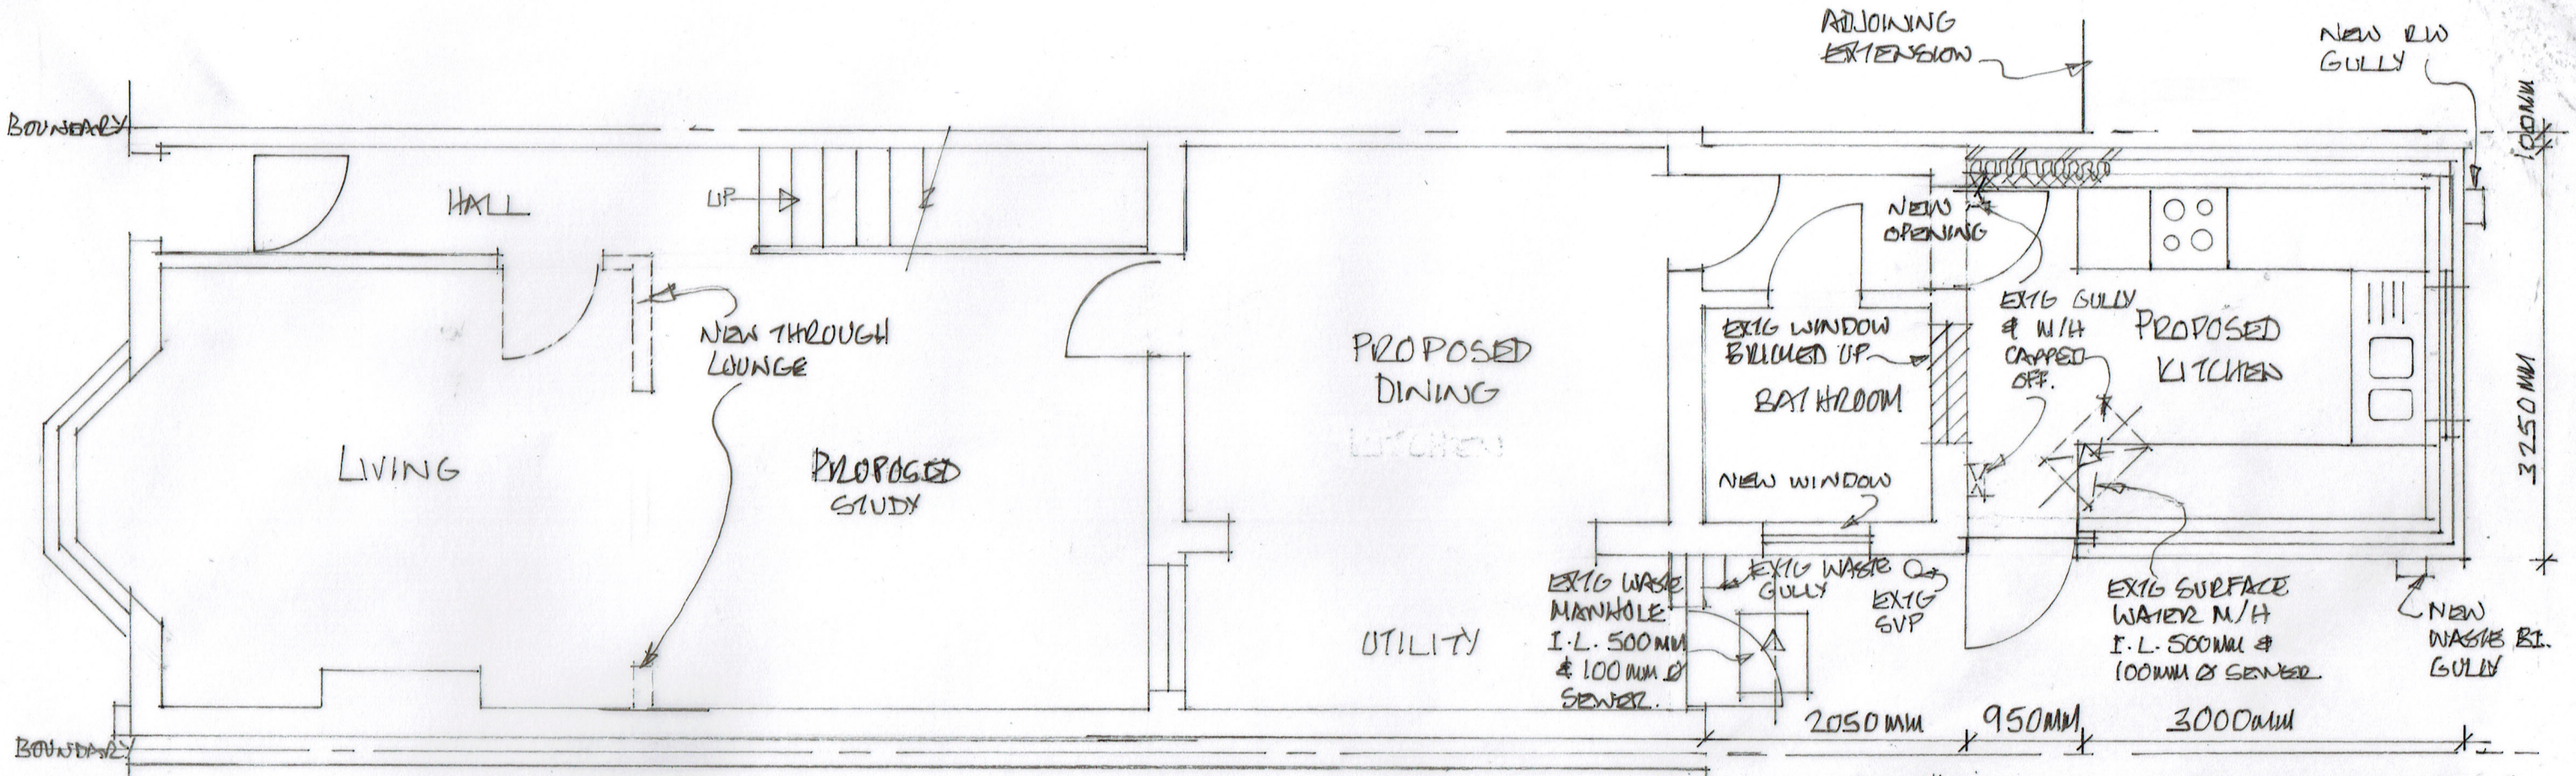



PROPOSED GROUND FLOOR PLAN (1:50)

1:100 0 1 2 3 4 5 6 7 8 9 10

1:50 0 1 2 3 4 5


SCALE BARS

SINGLE STOREY REAR EXTENSION
PROPOSED PLANS AND ELEVATIONS
@:- 40 OTTERFIELD ROAD, WEST DRAYTON UBT 8PE.

DWG Nº :- AUG/21/07A

SCALE :- 1:100 & 1:50 @ A3

REVISIONS :-

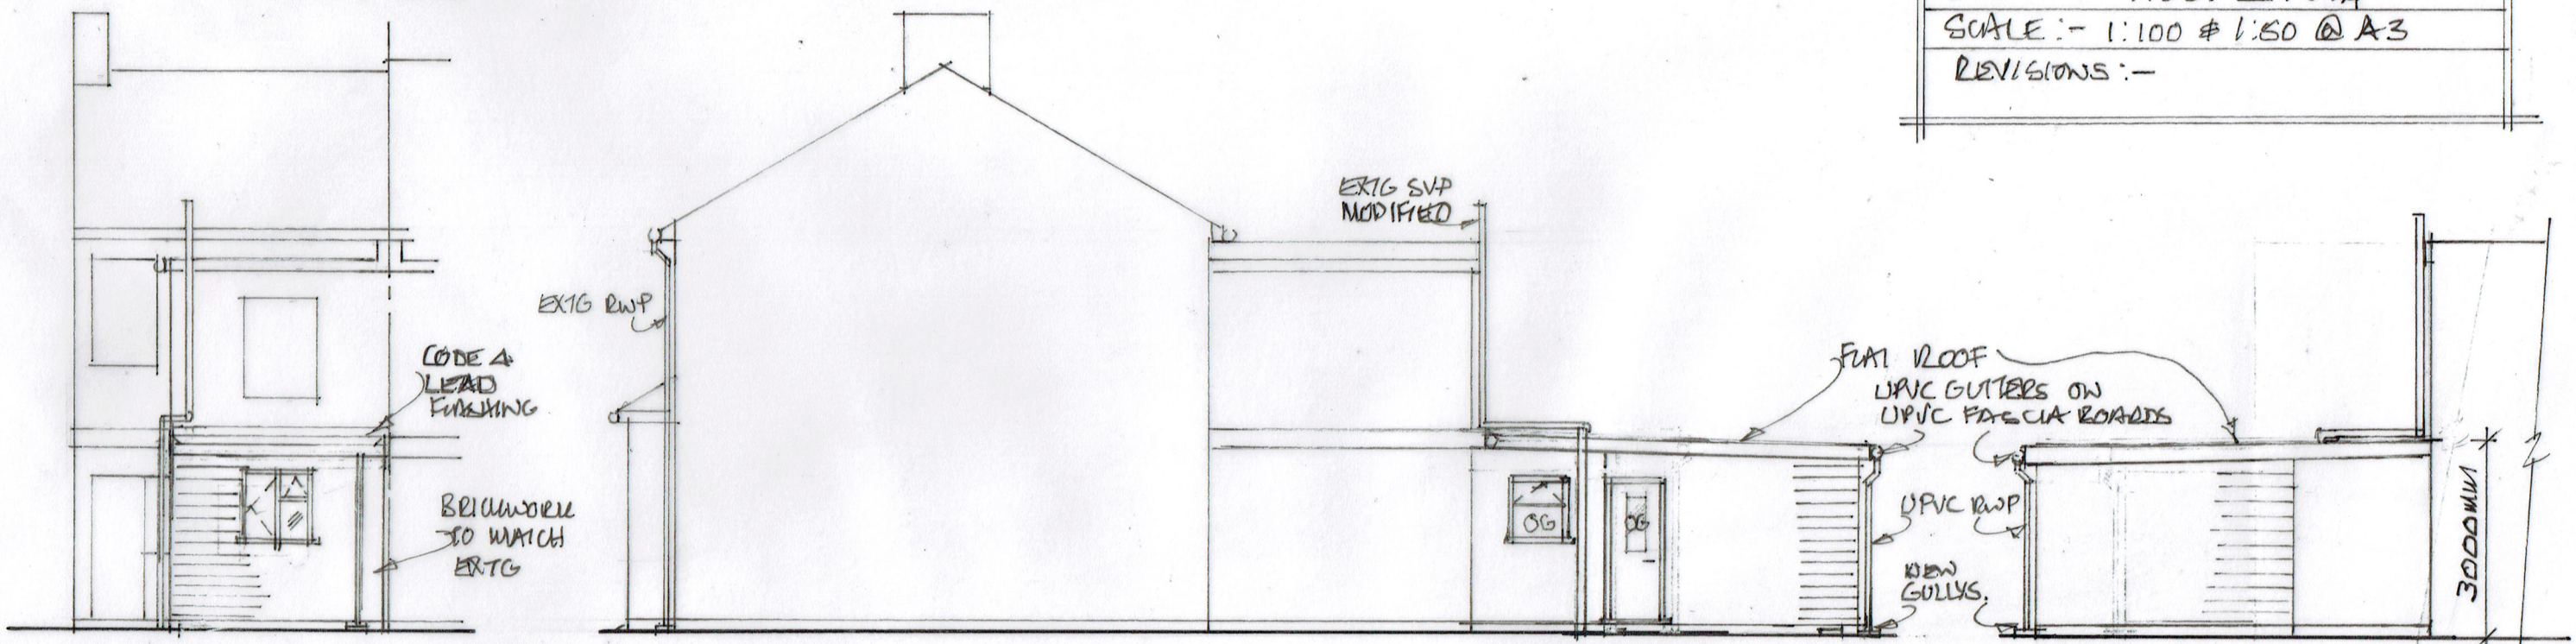


PROPOSED REAR ELEVATION (1:100)

PROPOSED SIDE ELEVATION (1:100)

PROPOSED PART SIDE ELEVATION (1:100)