


EXISTING PHOTOS



BLOCK PLAN - SCALE 1:500@A3

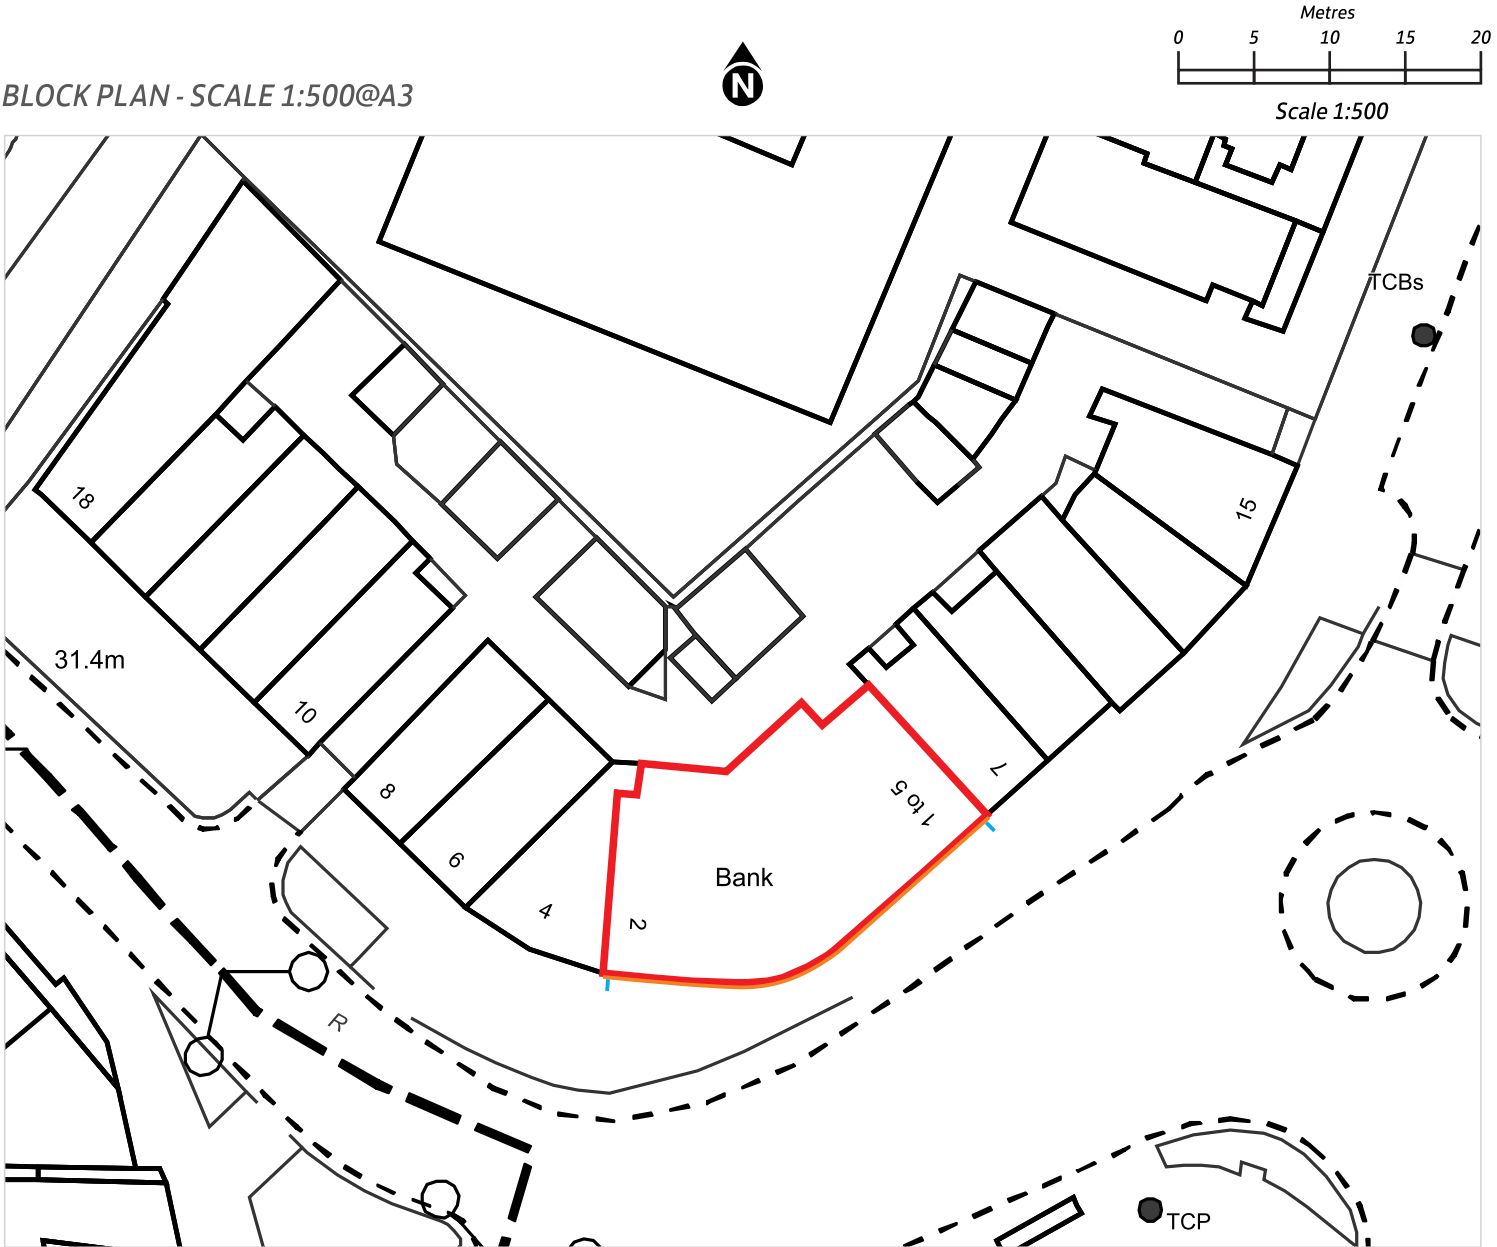


Key:

- **Item 1** FABRICATED LITE SHARD
- **Item 2** 2-OFF PROJECTION SIGNS


SCALE 1:50@A3

ITEM 1

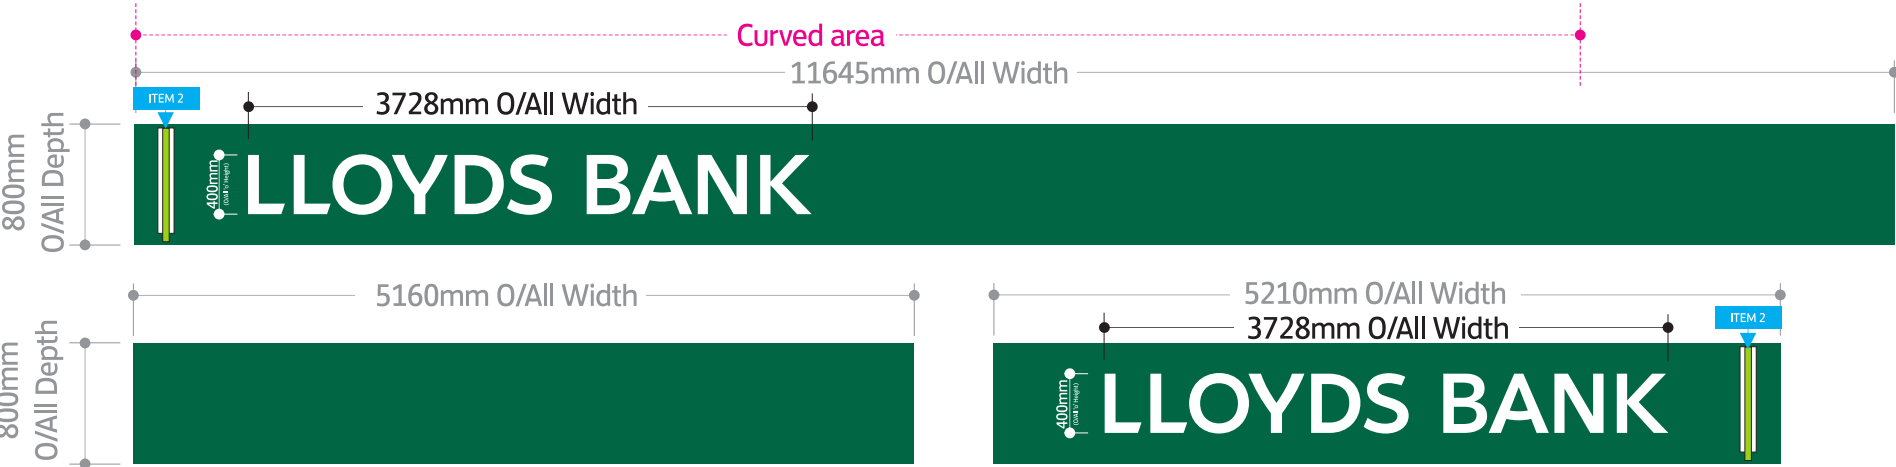


SCALE 1:25@A3

ITEM 2

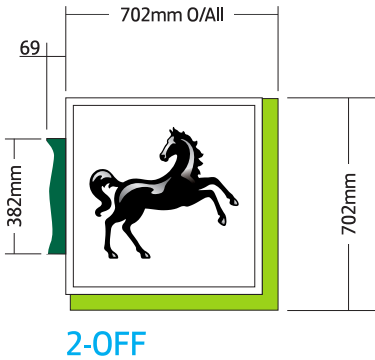


SCALED ELEVATION 1:100@A3

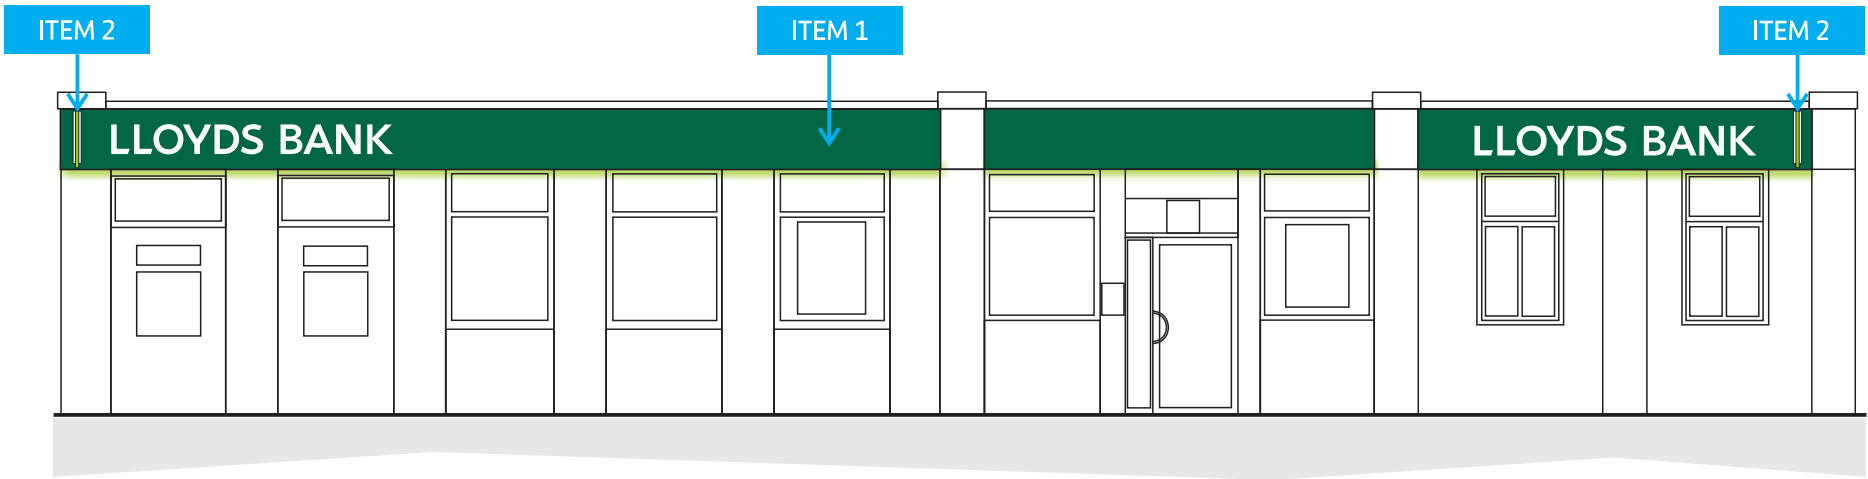

ITEM 1


Lite Shard

Internally Illuminated

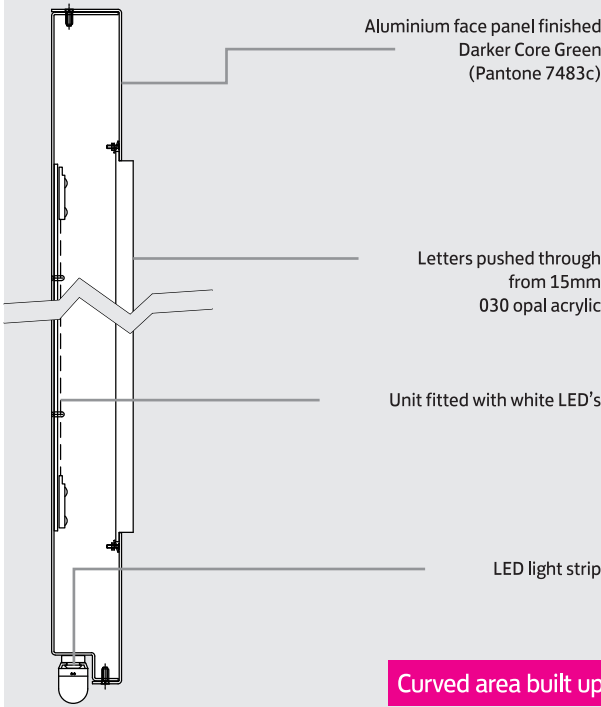

ITEM 2

Projecting Sign - Internally illuminated

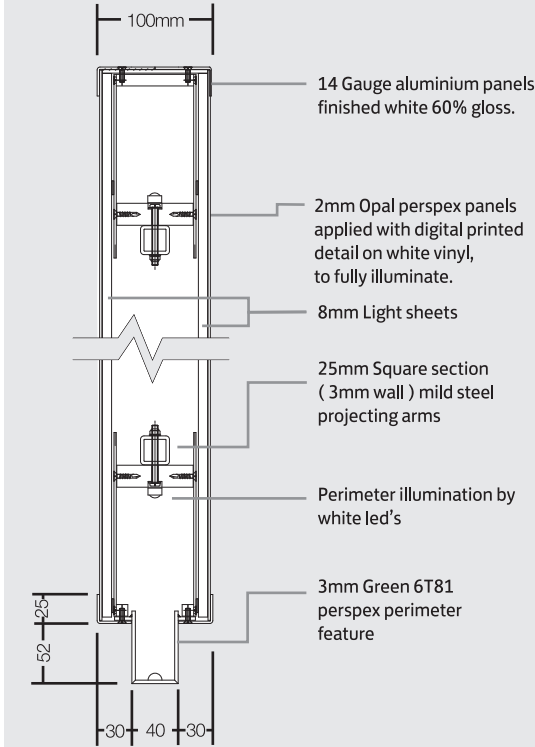

BLAZE NEON LTD
5 Patricia Way, Pysons Road,
Broadstairs, Kent. CT10 2XZ
T +44 (0) 1843 601075 F +44 (0) 1843 867924
www.blaze-signs.com
DRAWING SHOWN FOR VISUAL PURPOSES ONLY. ACTUAL SIGNAGE
CONSTRUCTION (MANUFACTURE, MATERIALS & TECHNIQUES) MAY
DIFFER TO THOSE SHOWN & ARE SUBJECT TO FINAL SITE CONDITIONS

Address:
1-5 EAST AVENUE,
HAYES,
MIDDLESEX,
UB3 2HN

Drawn By:
JOHN WRIGHT
Drawing Number:
105097
Date:
19/11/15

Revision Notes:
Rev A: UPDATE TO A3 SCHEME
Rev B: AMENDED FOR PLANNING
Rev C: XXXXXXXXXX
Rev D: XXXXXXXXXX

Drawn: JW
Date: 27/11/15
BS 11/12/15
XX XX
XX XX

Revision Notes:
Rev E: XXXXXXXXXX
Rev F: XXXXXXXXXX
Rev G: XXXXXXXXXX
Rev H: XXXXXXXXXX

Drawn: XX
Date: XX
XX XX
XX XX

Version:
B

Sheet Size:
A3
Sheet Number:
2