
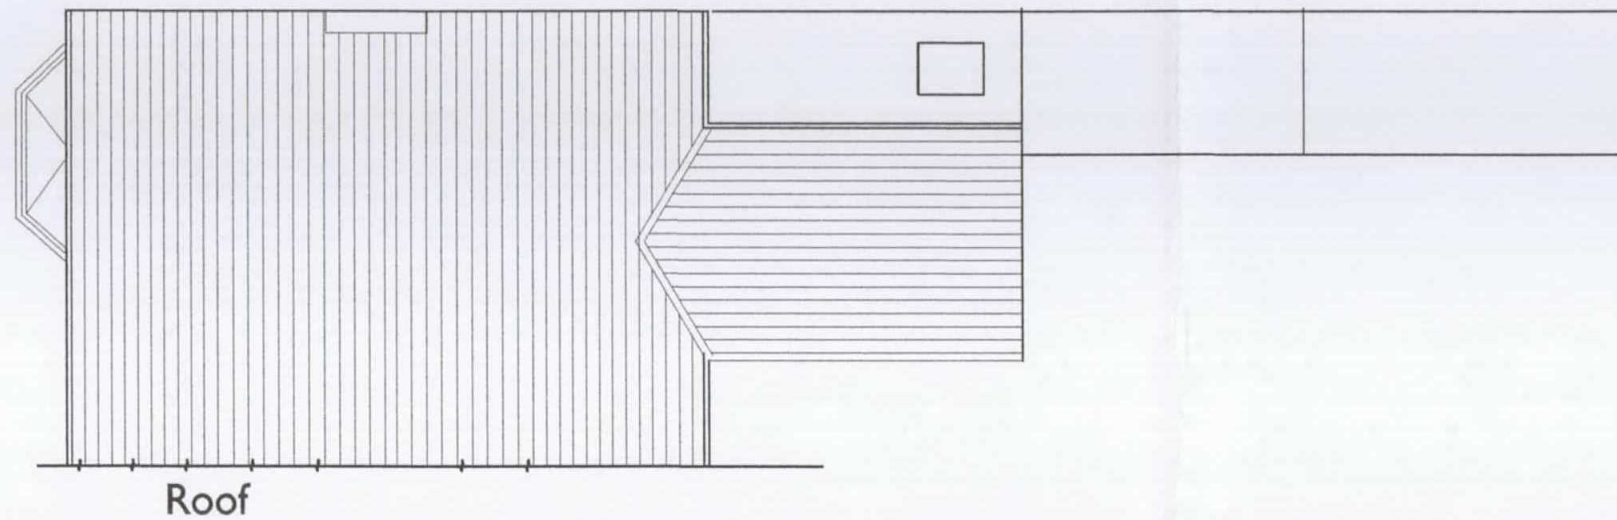
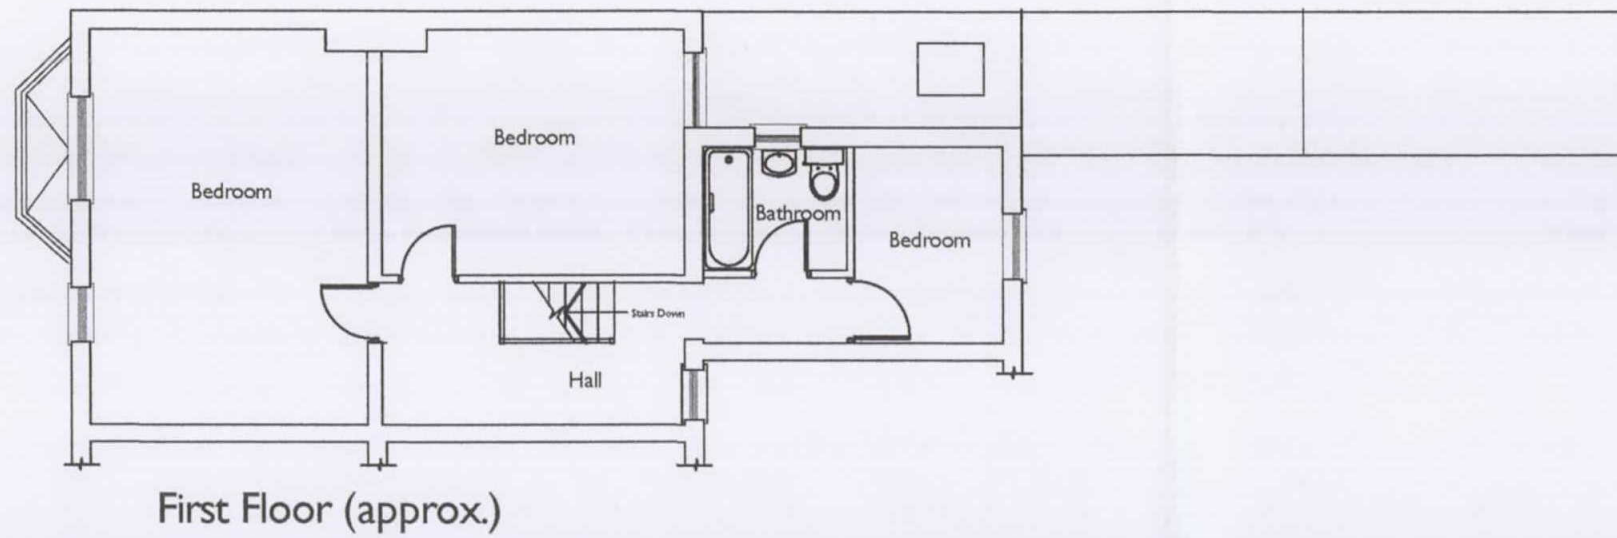


Notes: All works on boundaries to be subject to Party Wall Awards with adjoining neighbours.

All dimensions are approximate and should be checked on site.

Otterfield Road

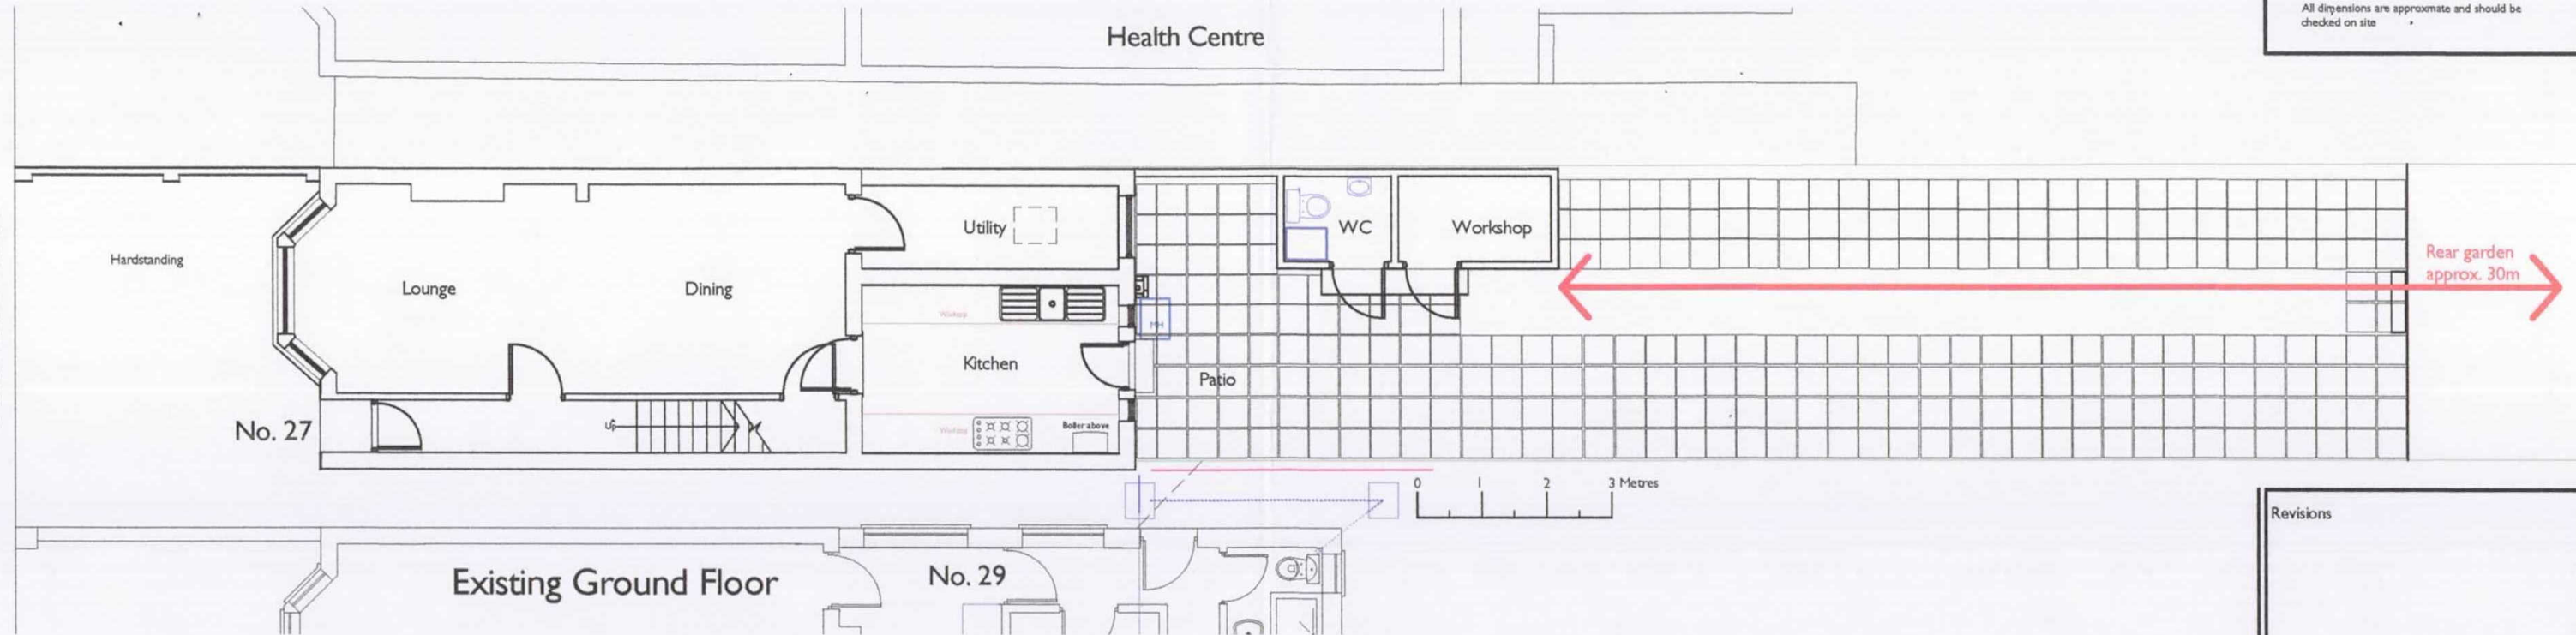

Revisions

14 SEP 2017

Status

RIBA Chartered Practice
Andrew Werno Architect
Tel: 0204 5819619 andrew.werno@gmail.com

27 Otterfield Road
Yiewsley
UB7 8PE

Title:
Existing Ground floor
first Floor and roof

Scale:
1:100 @A3

Drawn:
AW

Date:
May 2017

Checked:

Dwg. no.
AW/27OTR/002

Rev: