


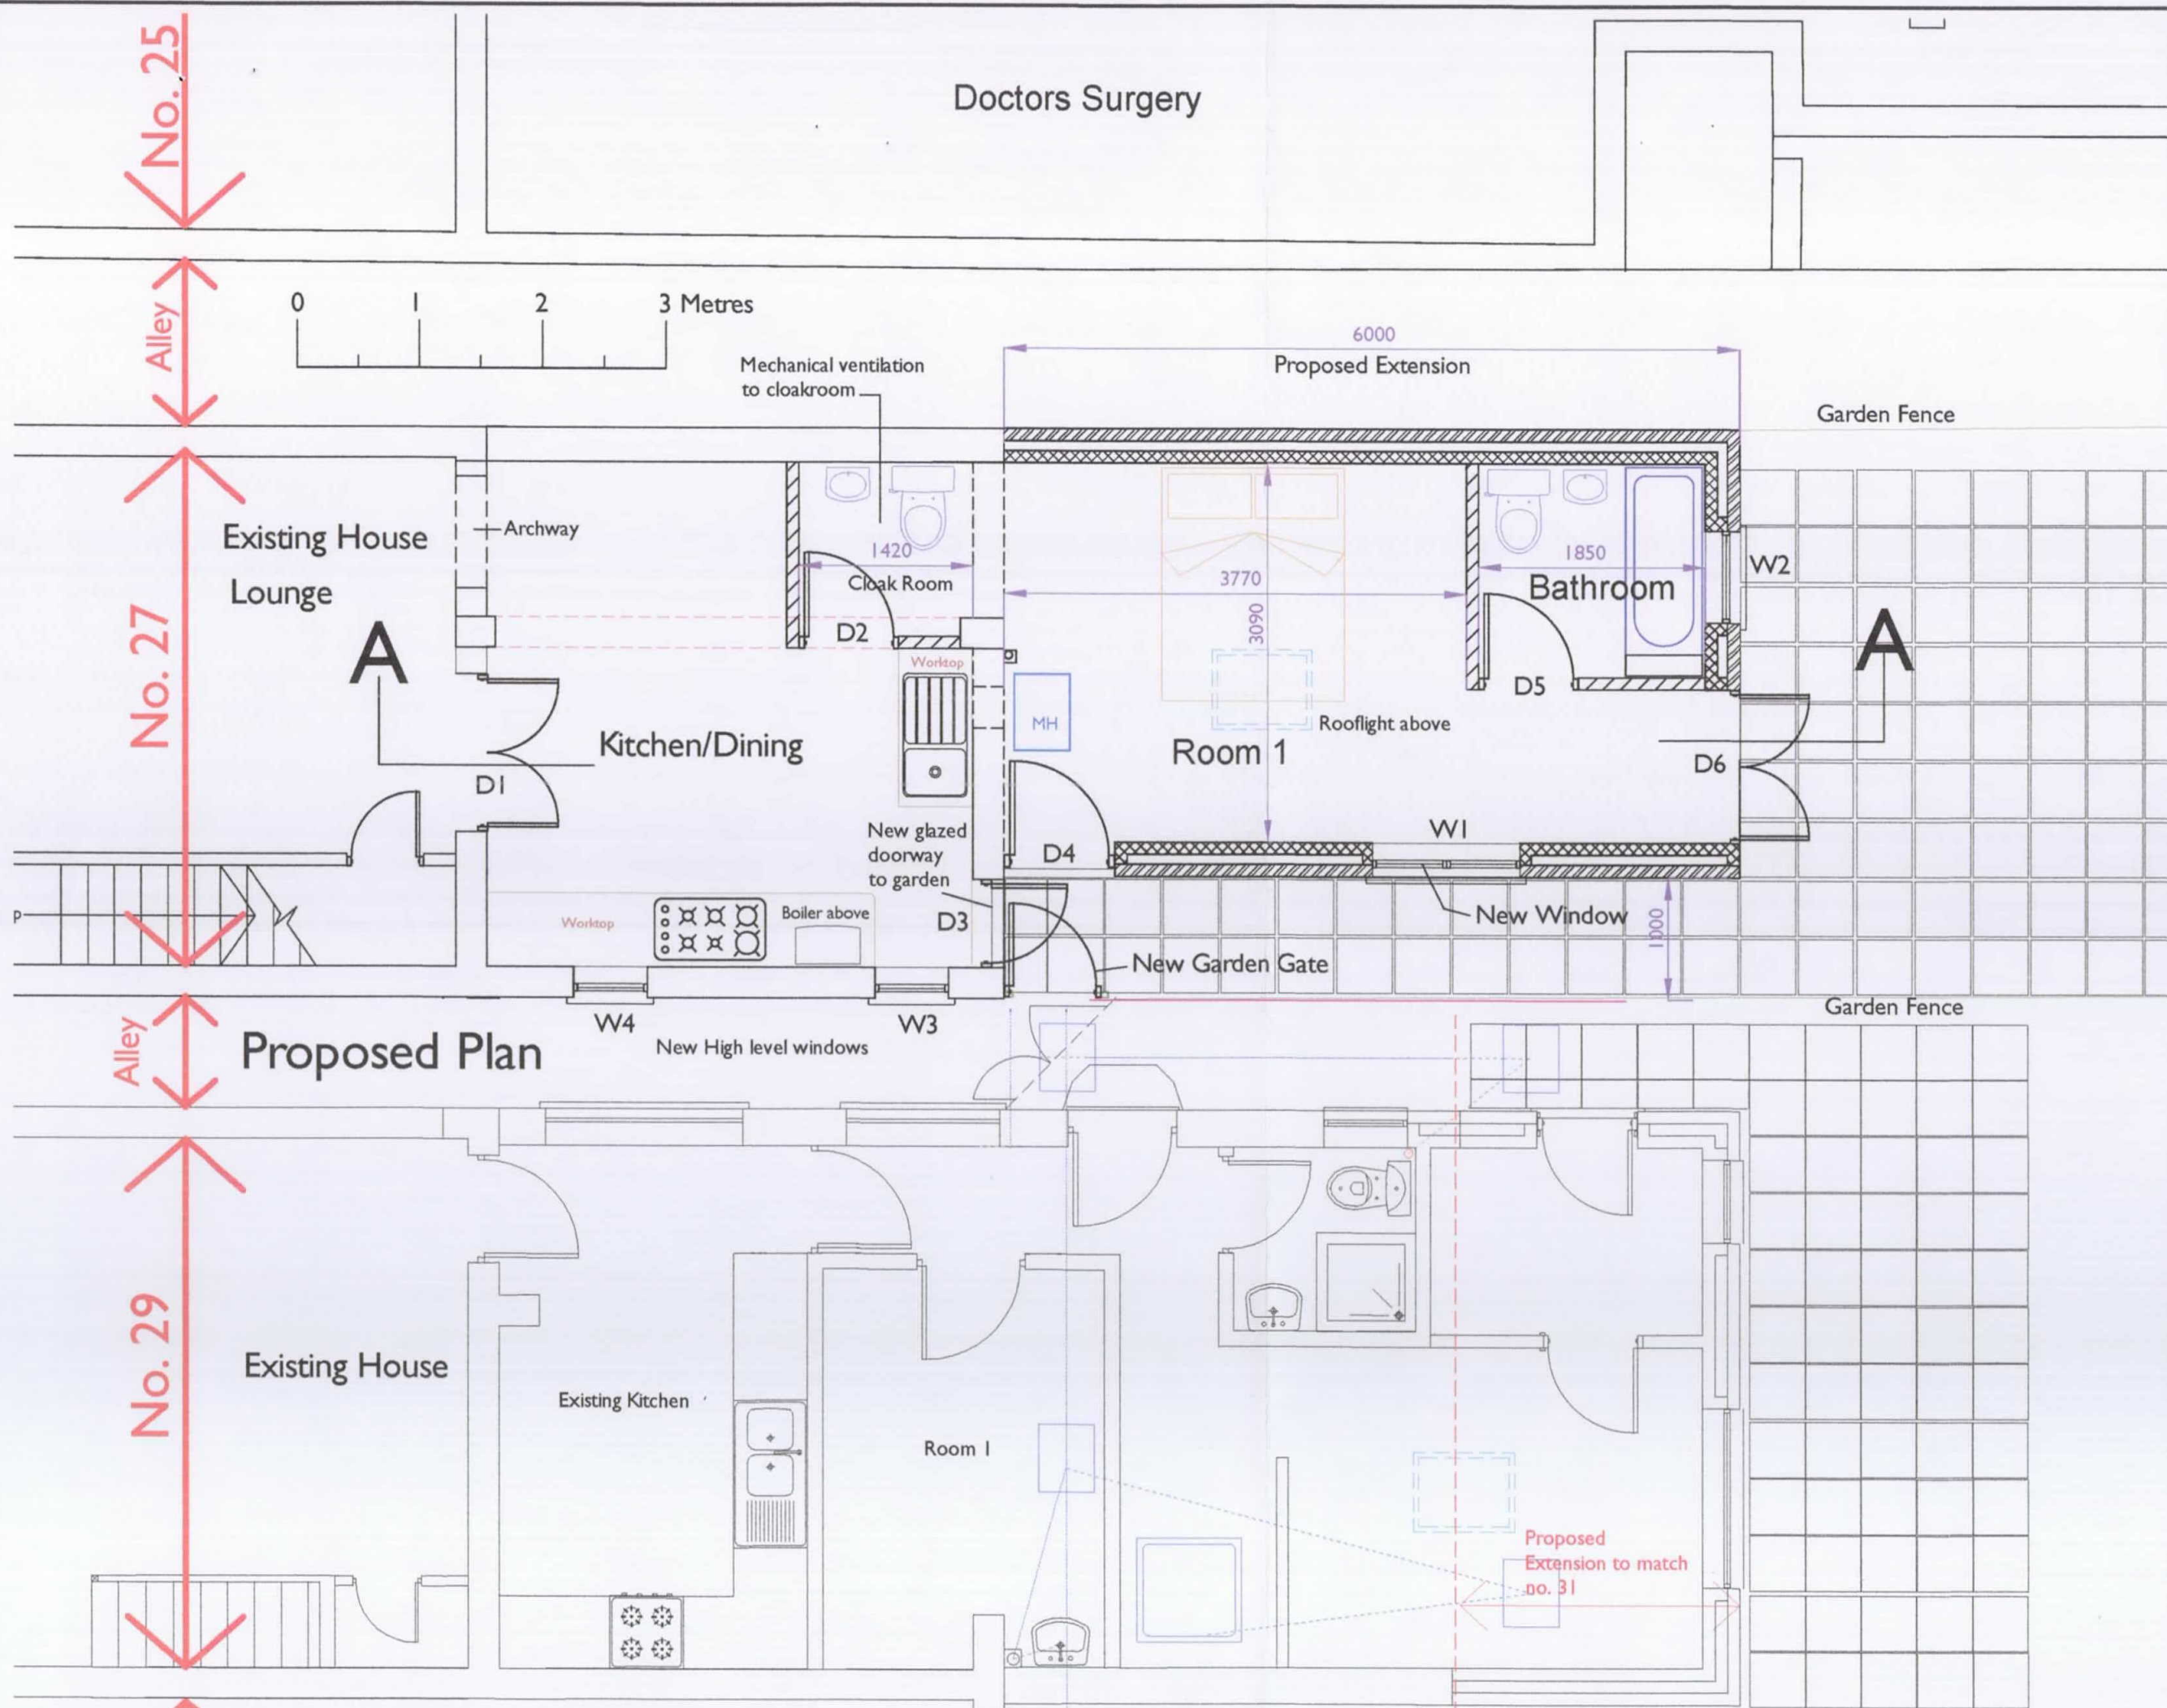

Notes: All works on boundaries to be subject to Party Wall Awards with adjoining neighbours.
All dimensions are approximate and should be checked on site.

Notes

Revisions

Status

RIBA Chartered Practice
Andrew Werno Architect
Tel: 0184 9670176 andrew.werno@gmail.com

27 Otterfield Road
Yiewsley
UB7 8PE

Title:

Proposed Plan

Scale:

1:50 @A3

Drawn:

AW

Date:

Aug 2017

Checked:

Dwg. no.

AW/27OTR/004

Rev: