


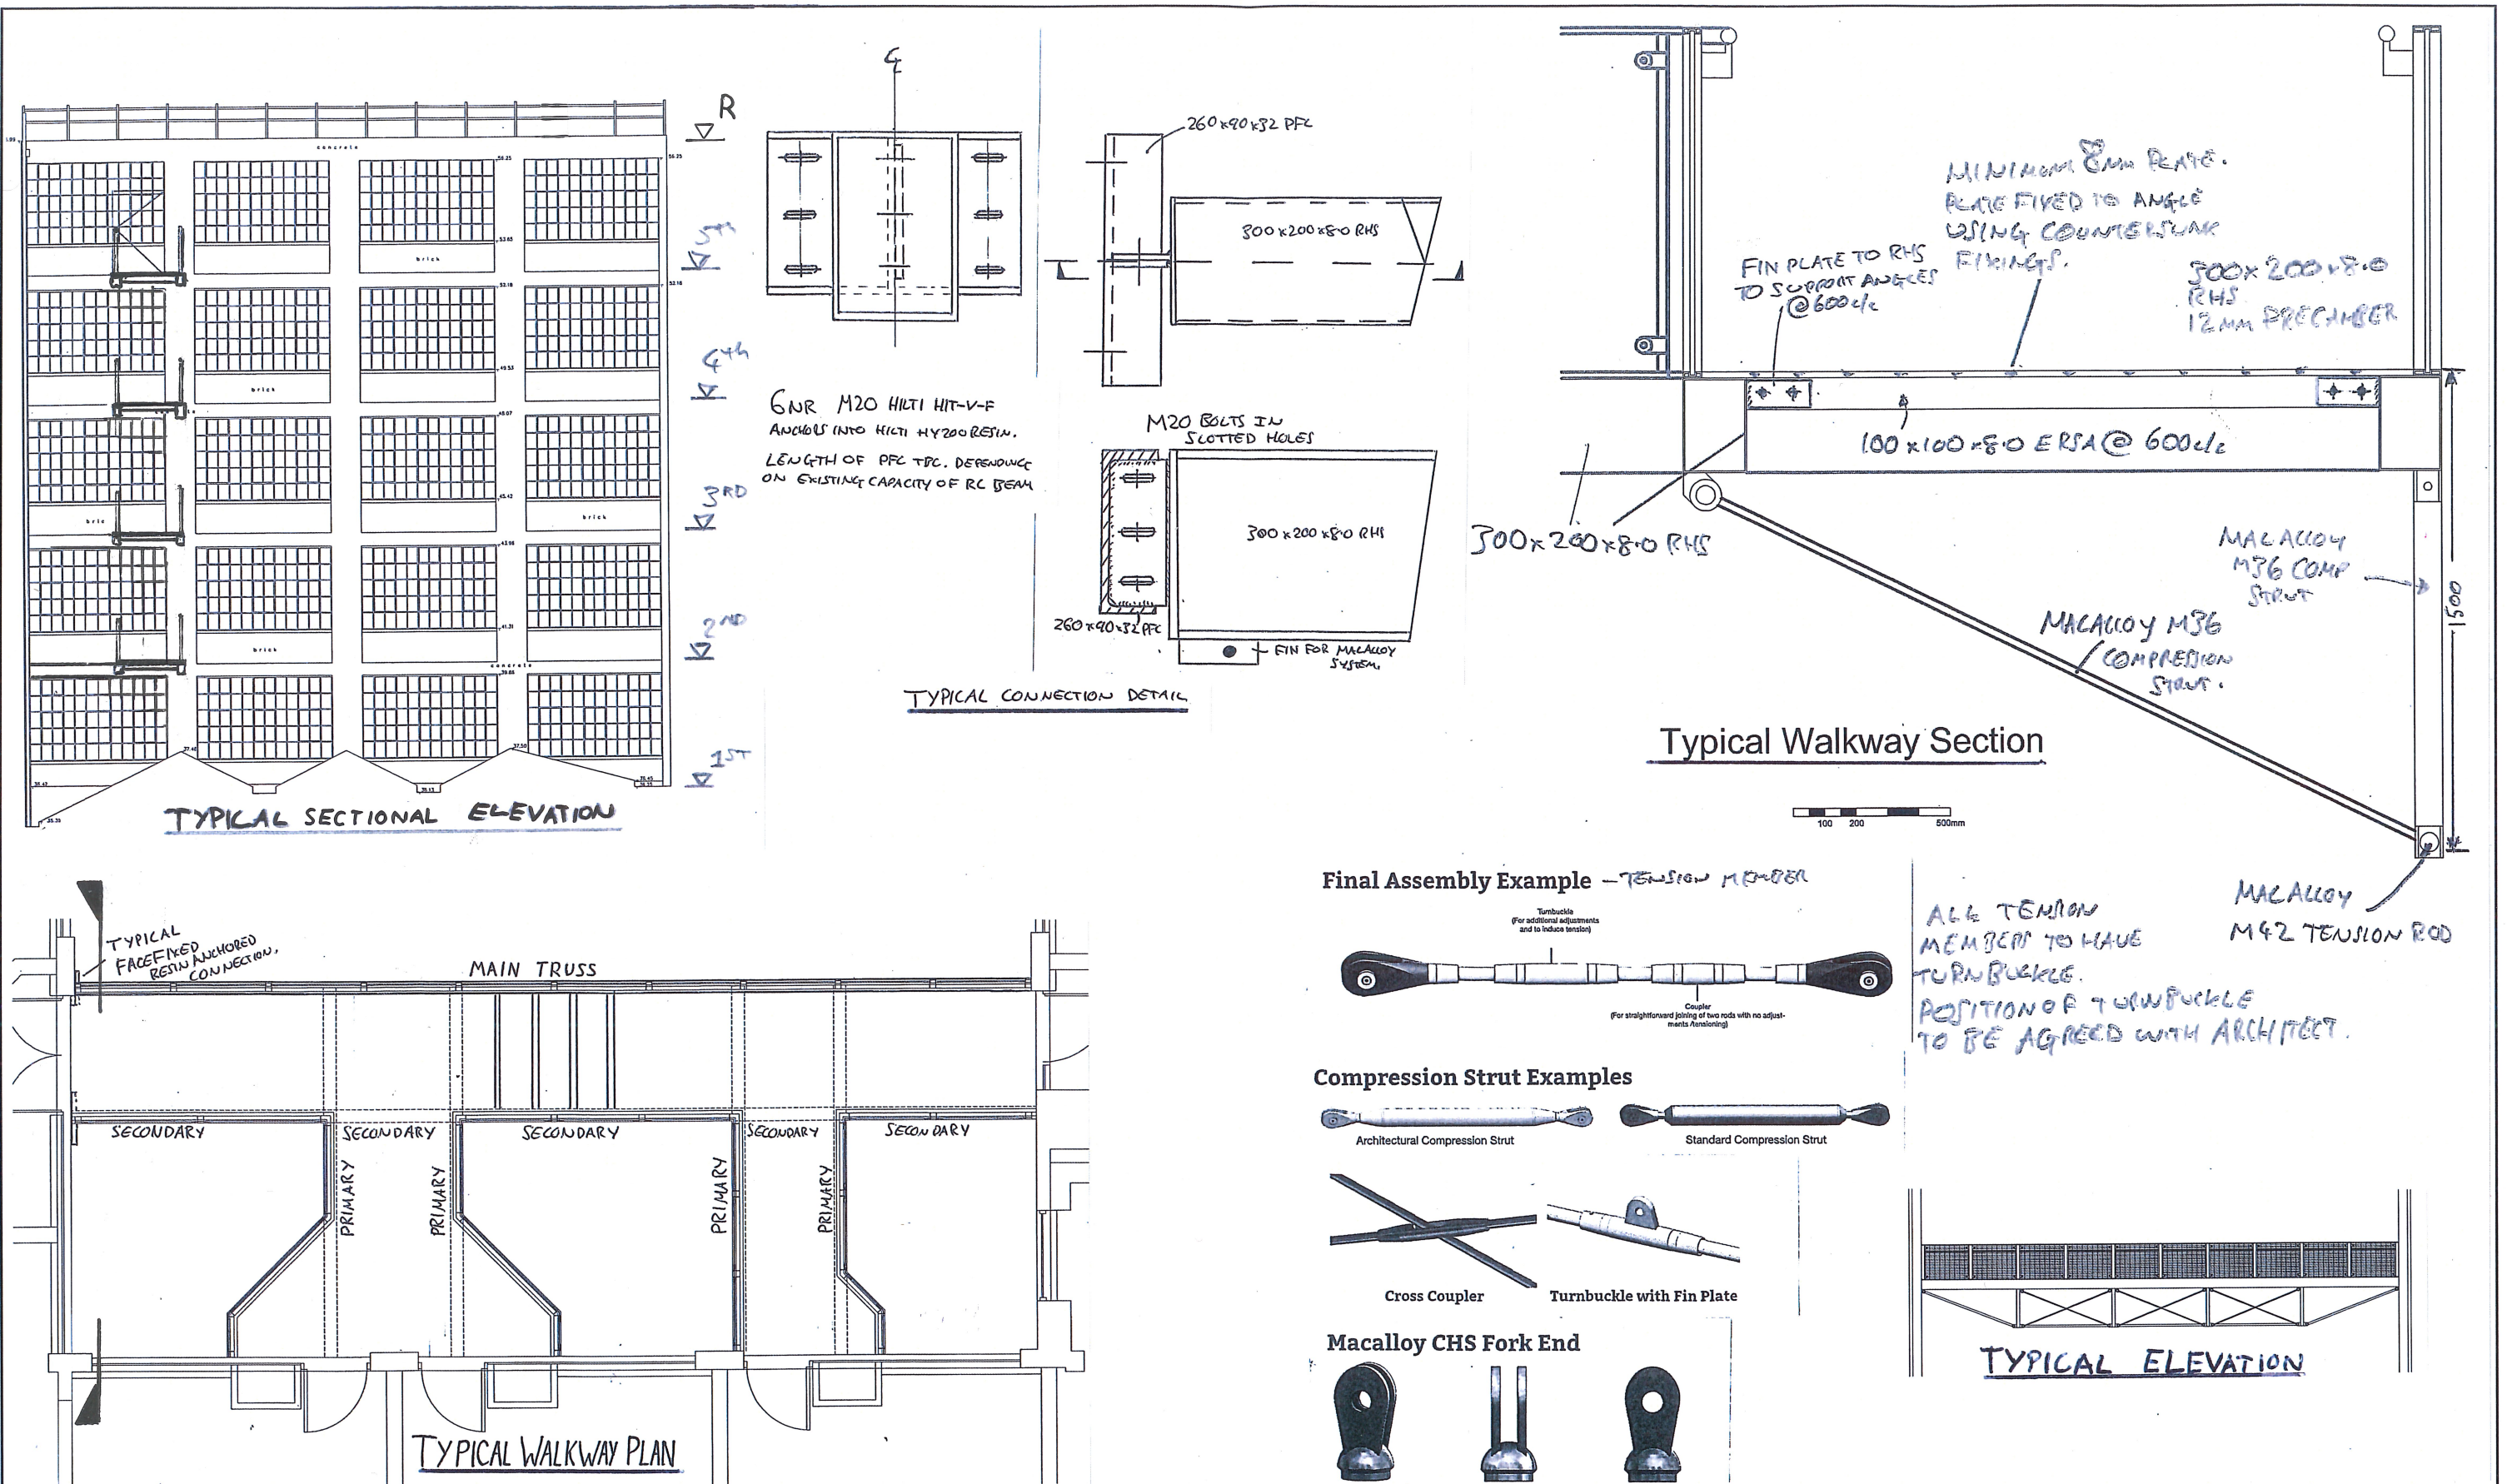

NOTES

- THIS DRAWING IS TO BE READ IN CONJUNCTION WITH ALL RELEVANT DRAWINGS DETAILS AND SPECIFICATIONS
- CDM DETAILS REFER TO THE CONSTRUCTION (DESIGN AND MANAGEMENT) REGULATIONS. THE READER MUST REFER TO METHOD STATEMENTS OR RISK ASSESSMENT AS APPROPRIATE, WHICH IDENTIFY UNUSUAL AND ABNORMAL RISKS THAT A COMPETENT CONTRACTOR COULD NOT EXPECT TO ANTICIPATE.

CDM DETAILS (Refer to note 2)

INSURE FIXINGS INTO SOUND CONCRETE

A SECTIONAL ELEVATION REVISED FOLLOWING PLANNERS COMMENTS

ENG.

SAS

Hurst Peirce + Malcolm LLP
CONSULTING CIVIL & STRUCTURAL ENGINEERS **HPM**

CELTIC HOUSE
33 JOHN'S MEWS
HOLBORN
LONDON WC1N 2QL

E-MAIL:
enquiries@hurstpm.co.uk

©
TEL: 020 7242 3593
FAX: 020 7405 5274

WEB PAGE:
www.hurstpm.co.uk

Architect

FBA DESIGN

Project
**ENTERPRISE HOUSE
HAYES**

Status
**FOR INFORMATION
NTS AT A3**

Title

**STRUCTURAL DETAILS OF
NEW EXTERNAL WALKWAY**

Drawn
SAS

Checked

Passed
JLR

Date
DEC '15

Drawing No.
21168/SK-W01 A