

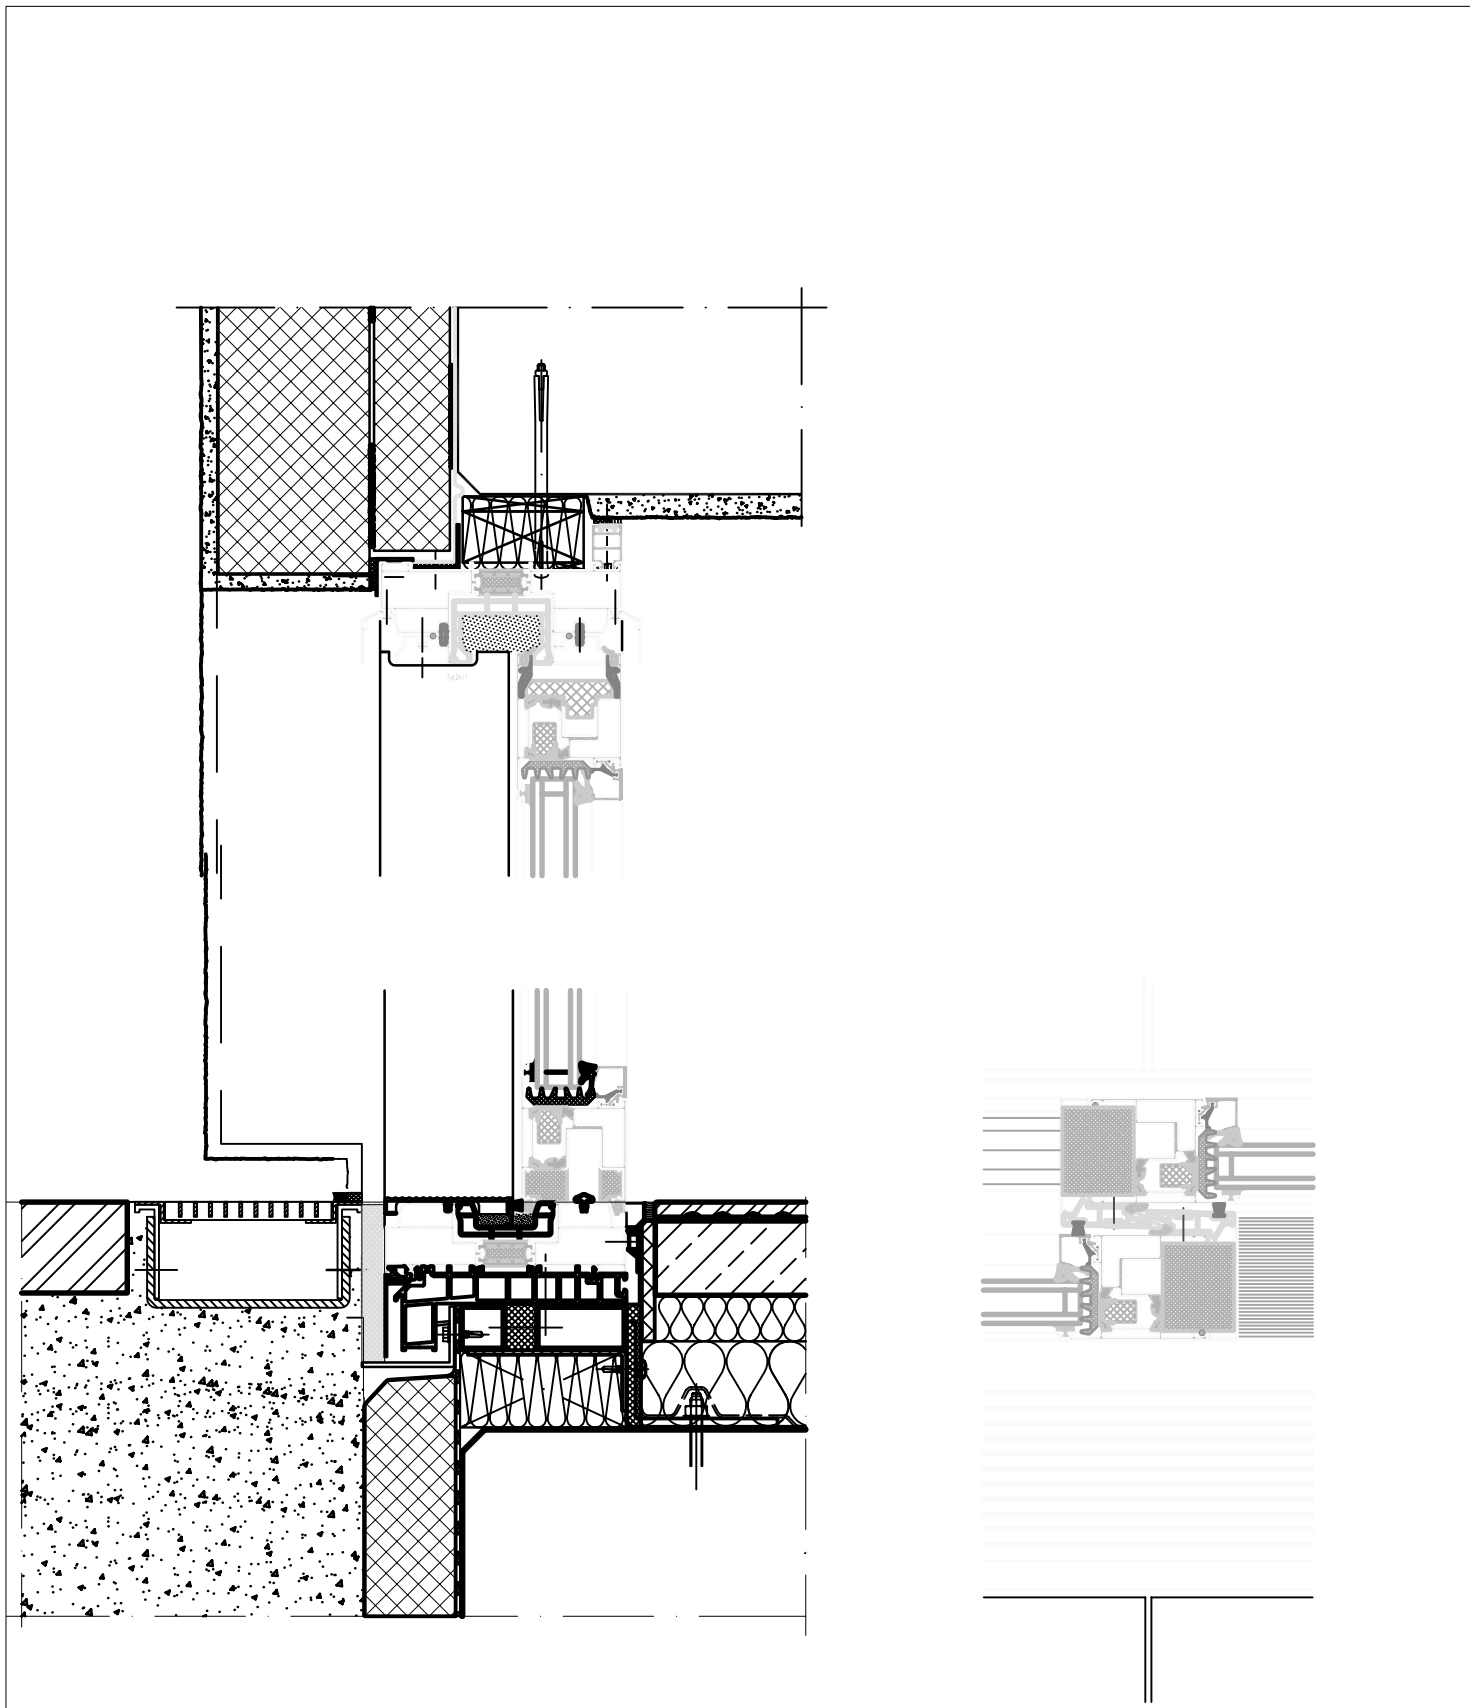
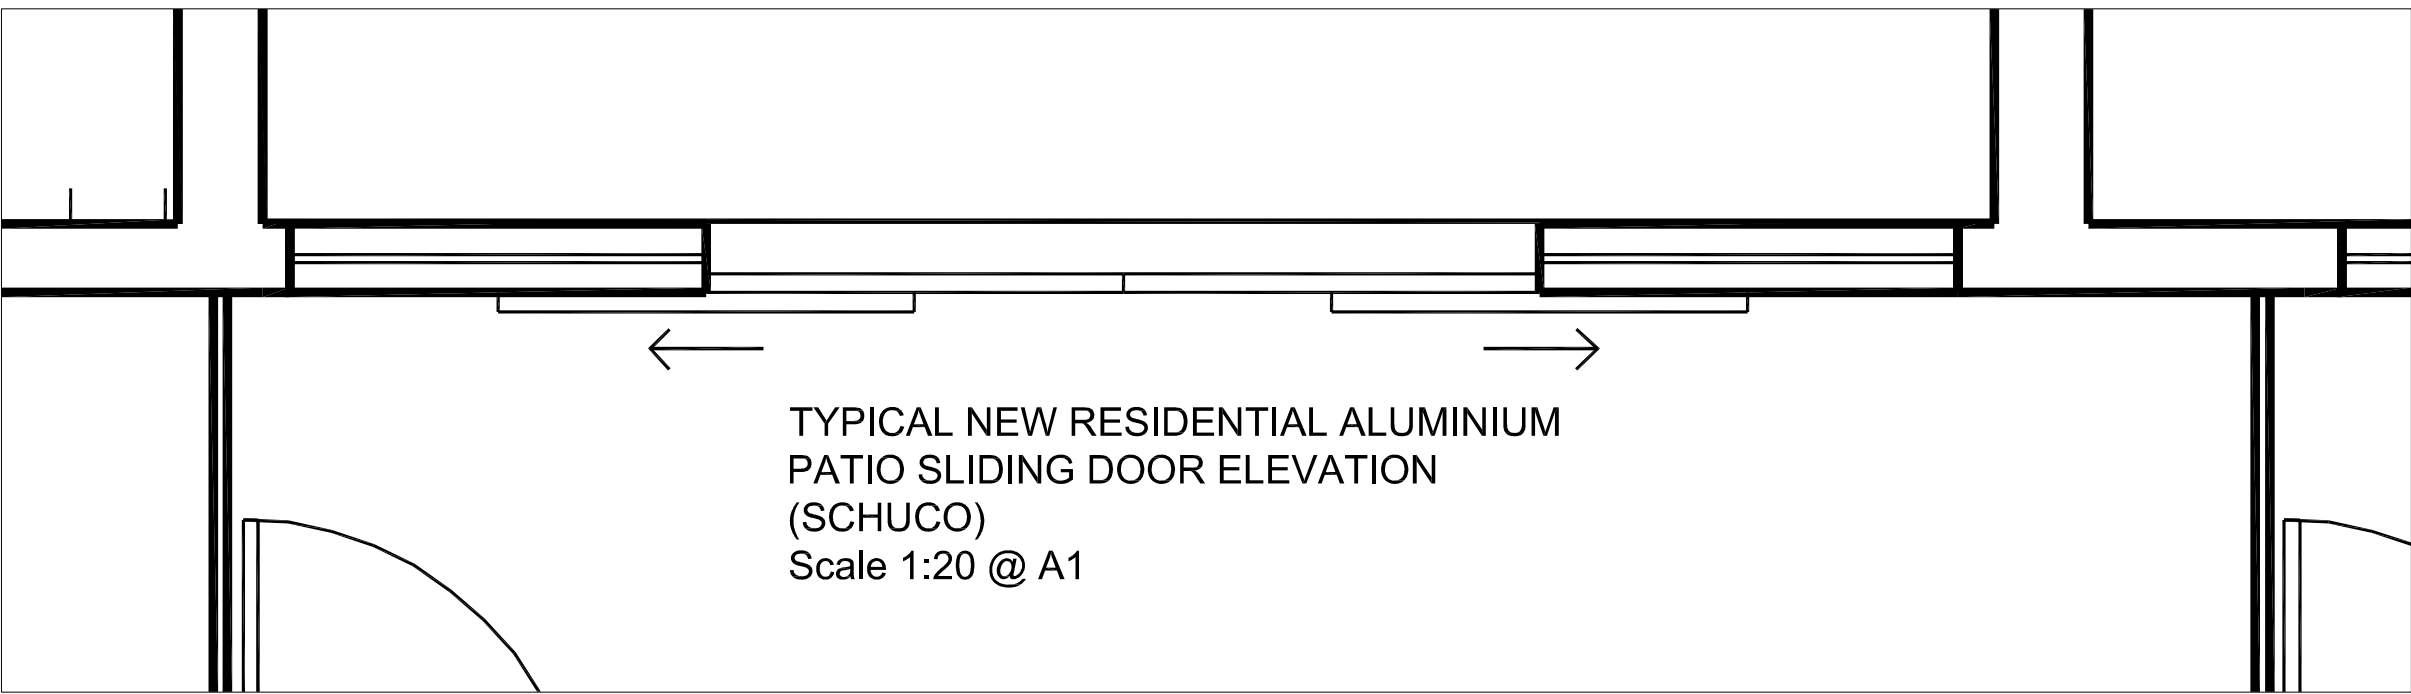
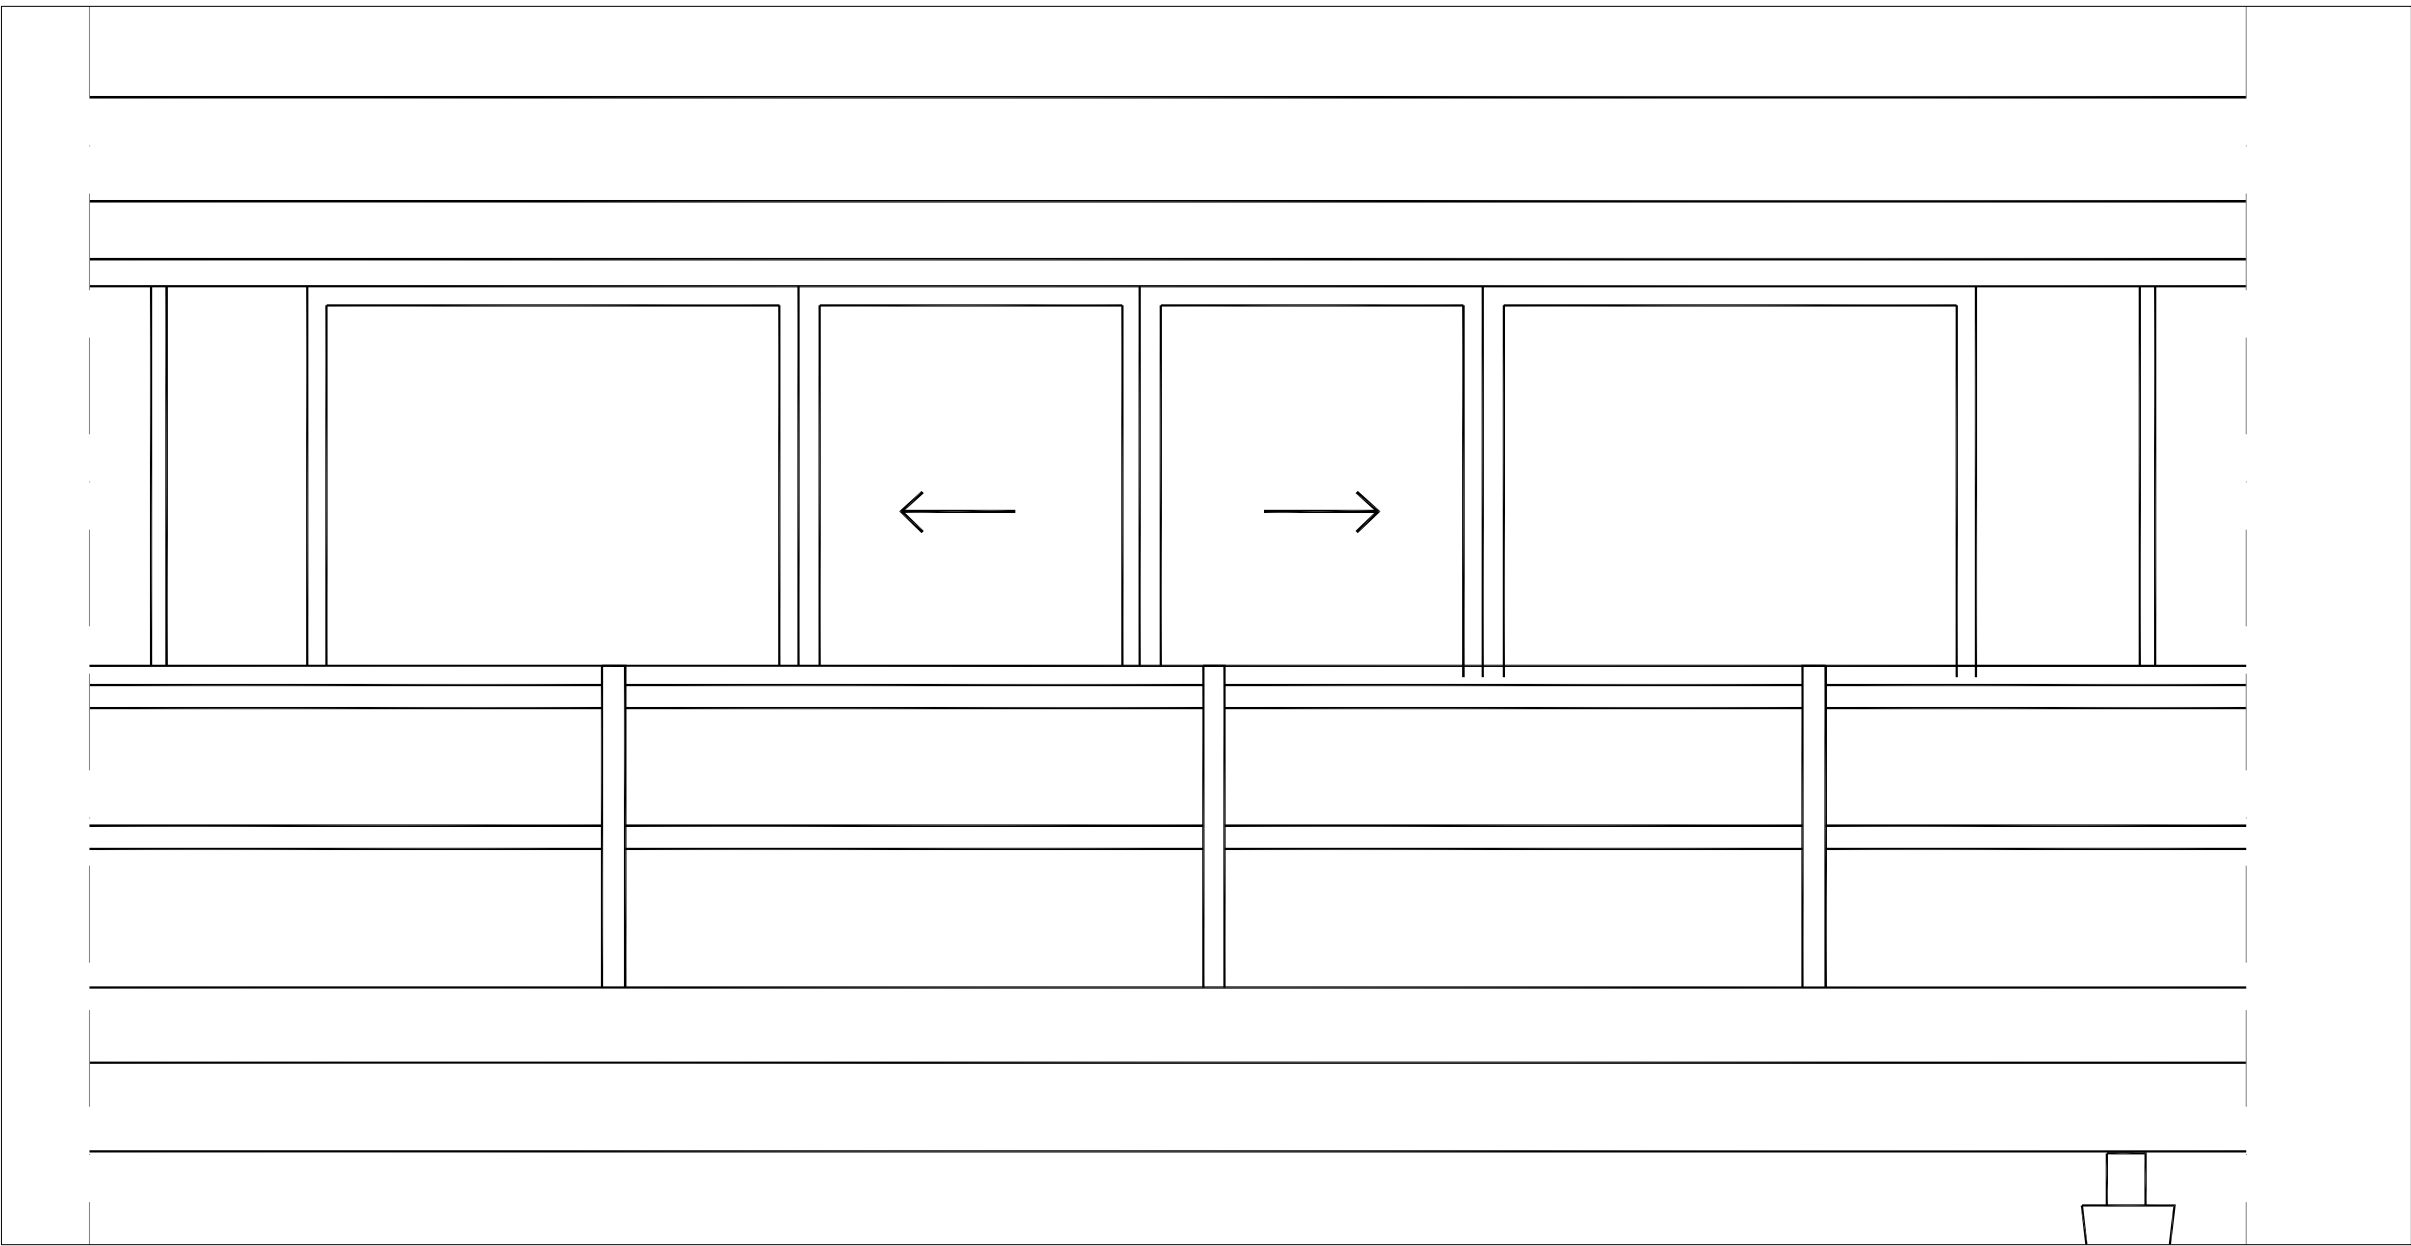
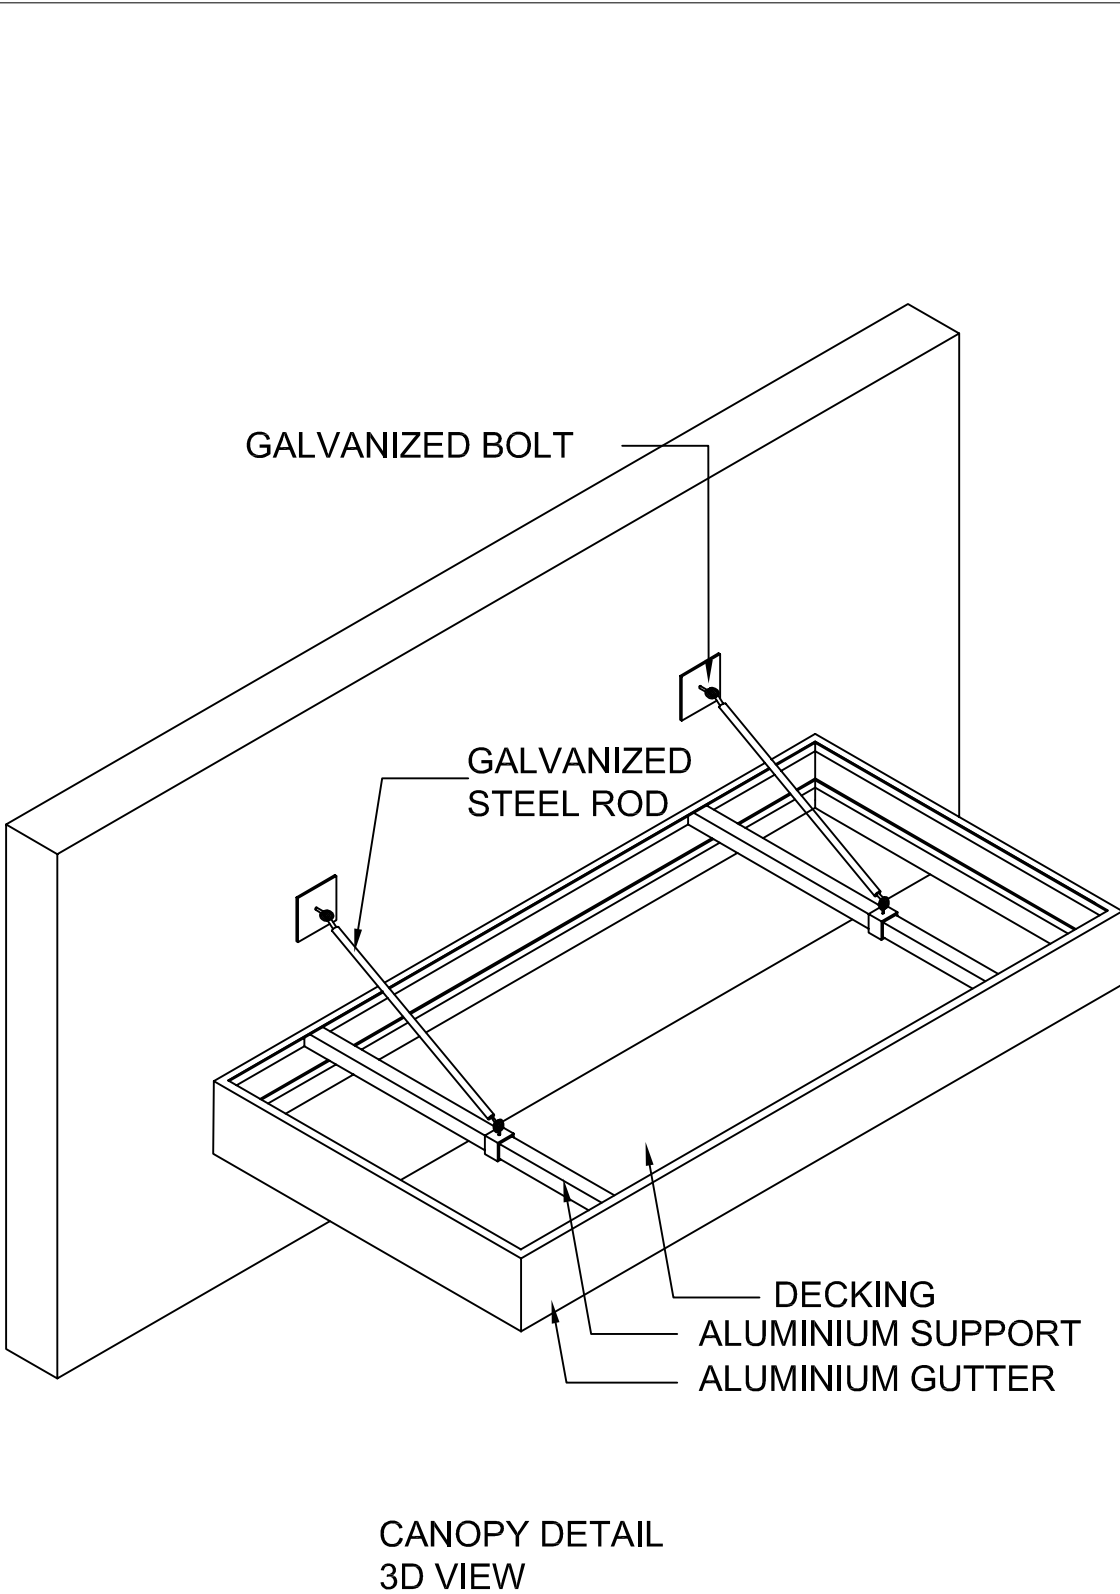
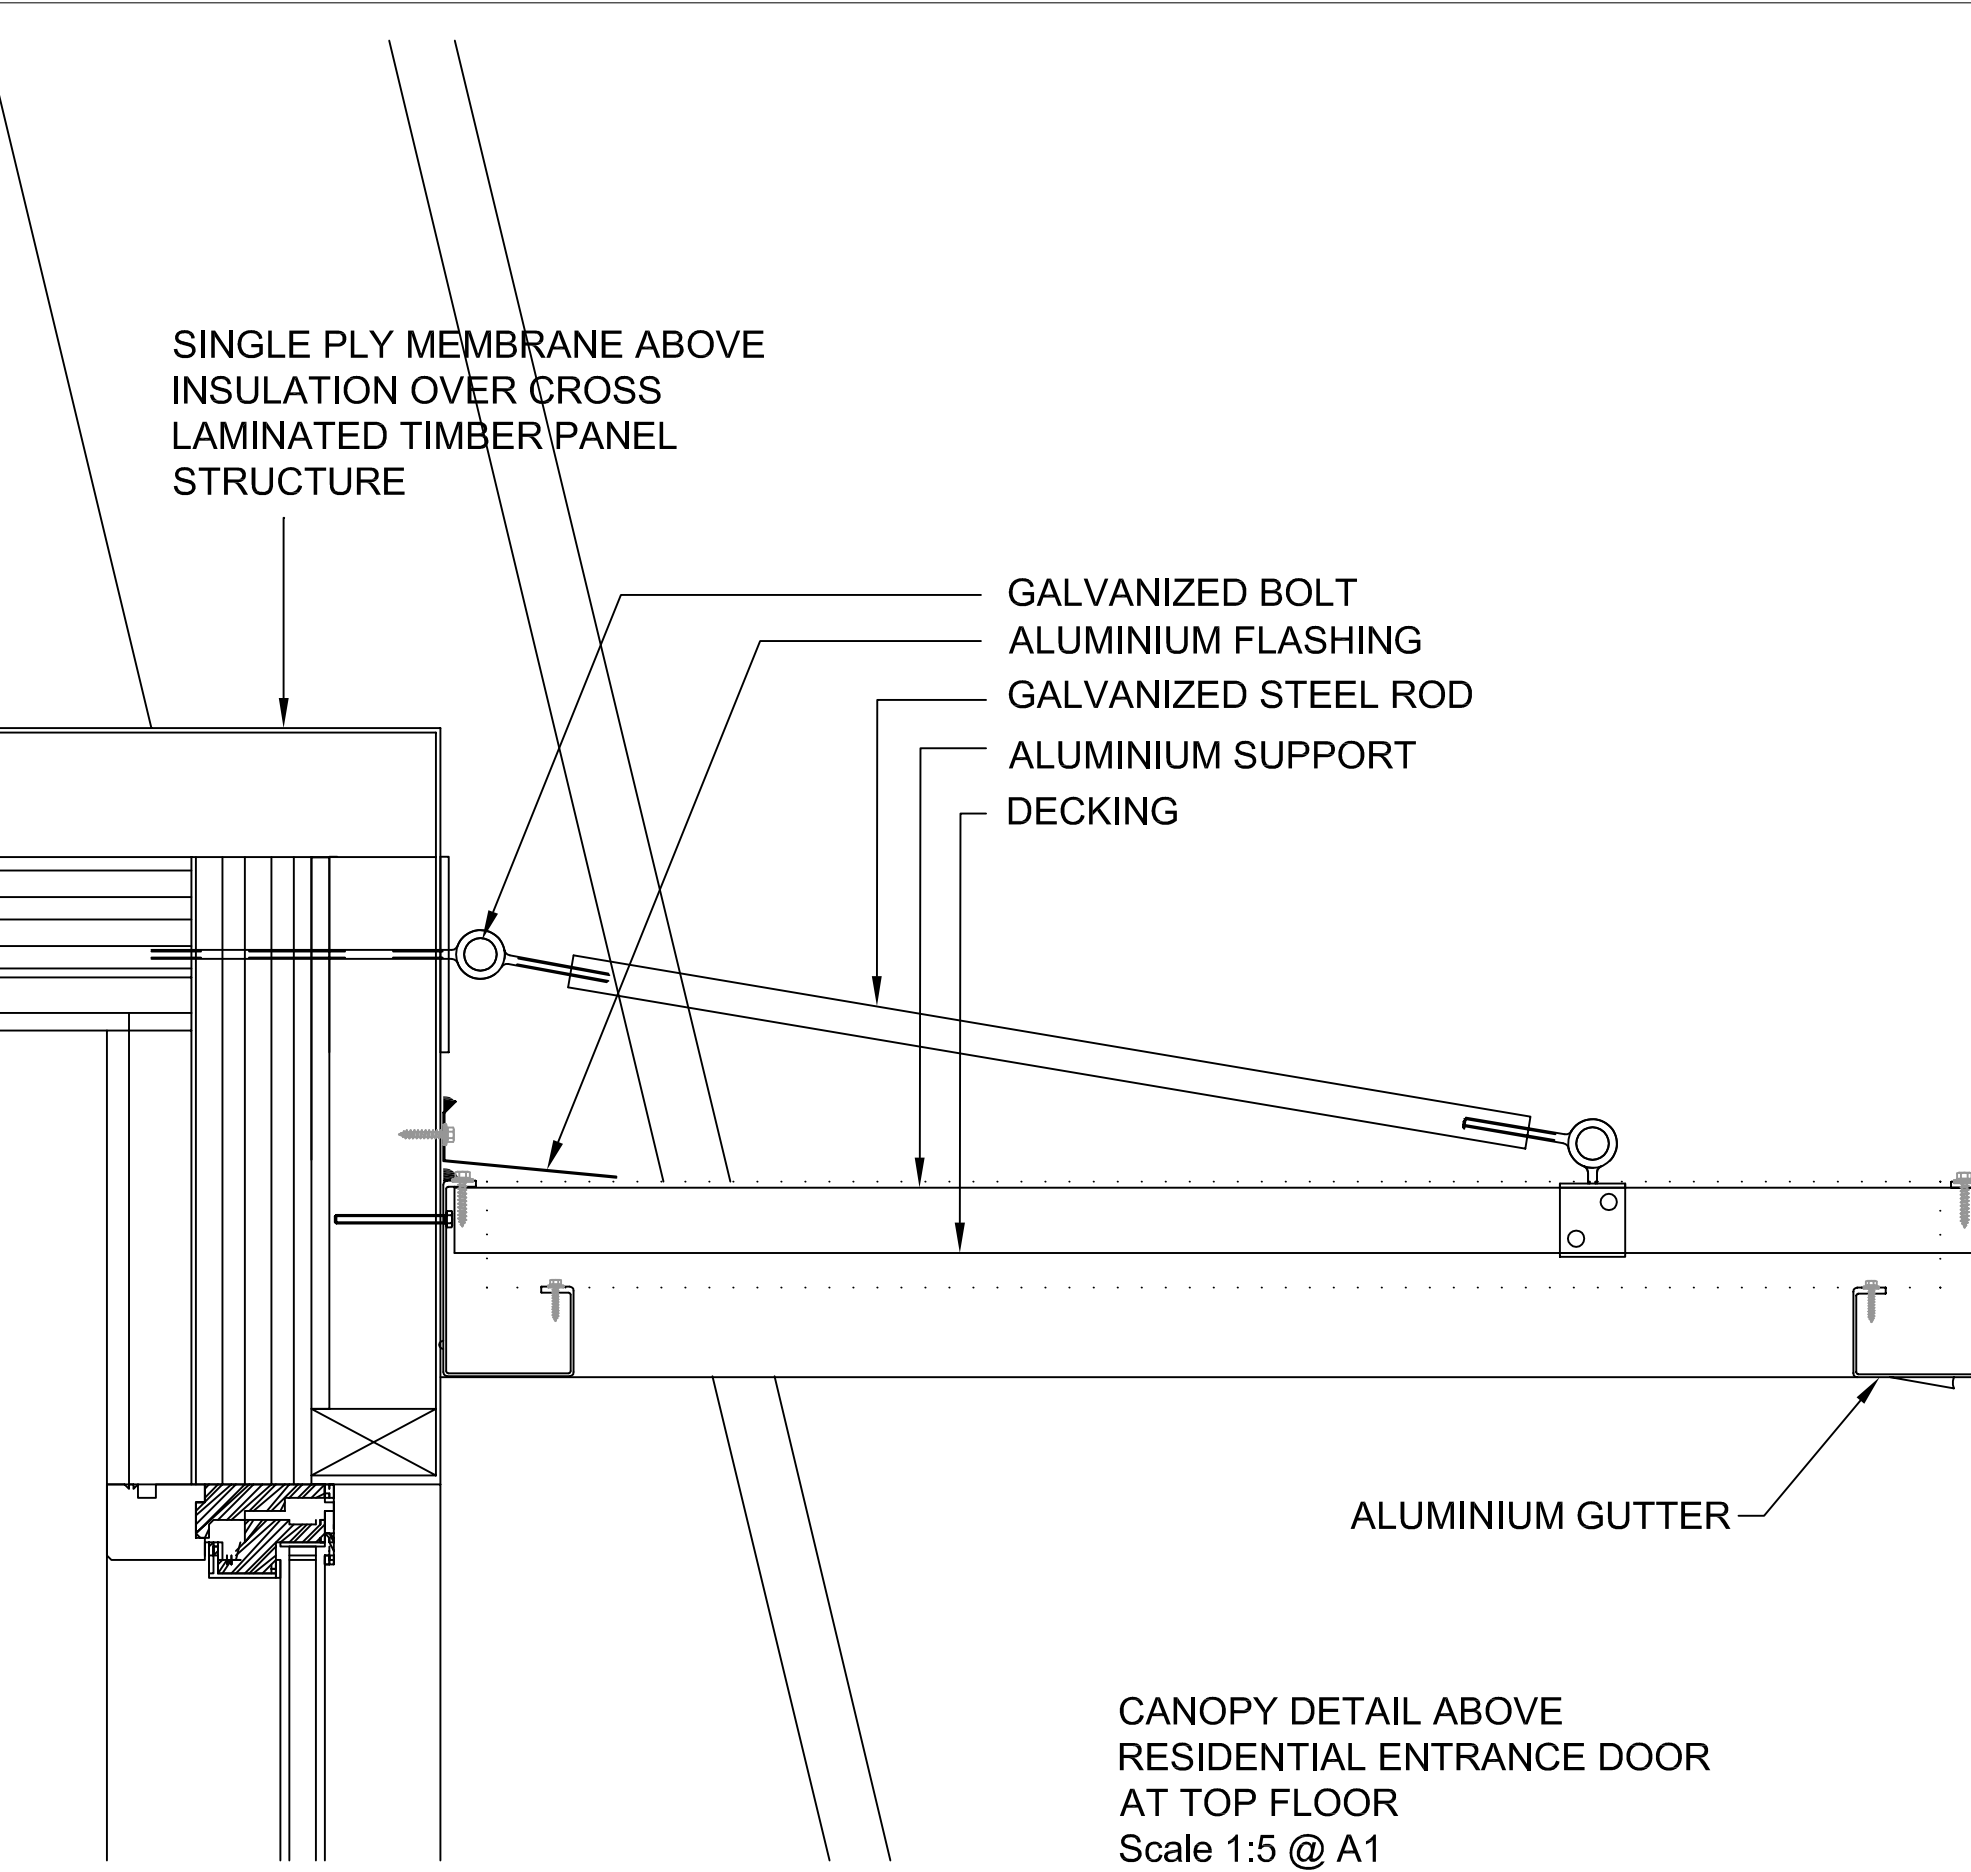


CONDITION
No. 5.v
DOORS
(RESIDENTIAL)

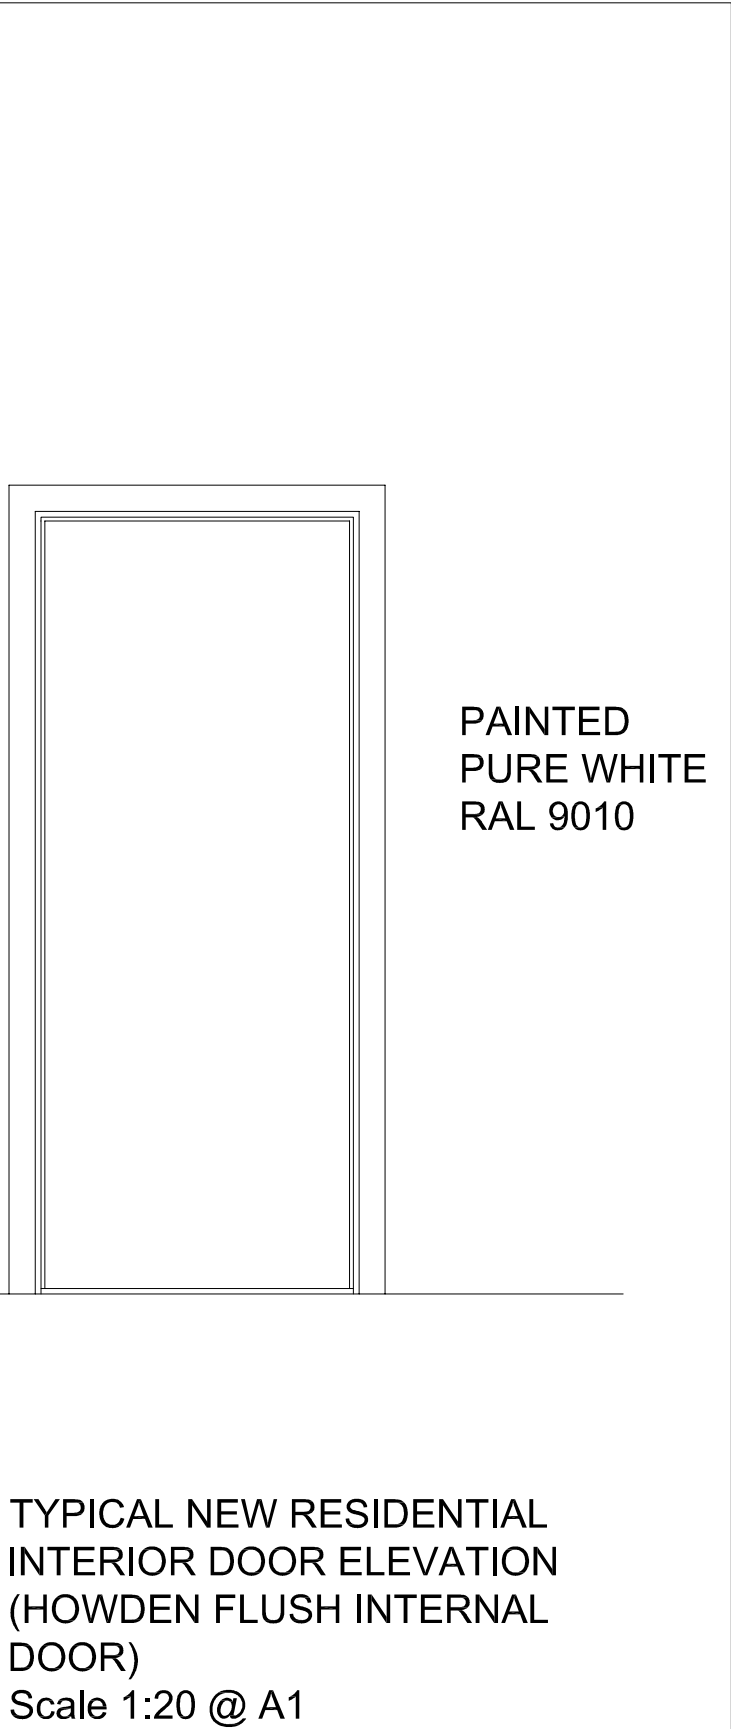

TYPICAL NEW RESIDENTIAL
ALUMINIUM SLIDING PATIO
DOOR DETAILS
(SCHUCO)
Scale 1:5 @ A1

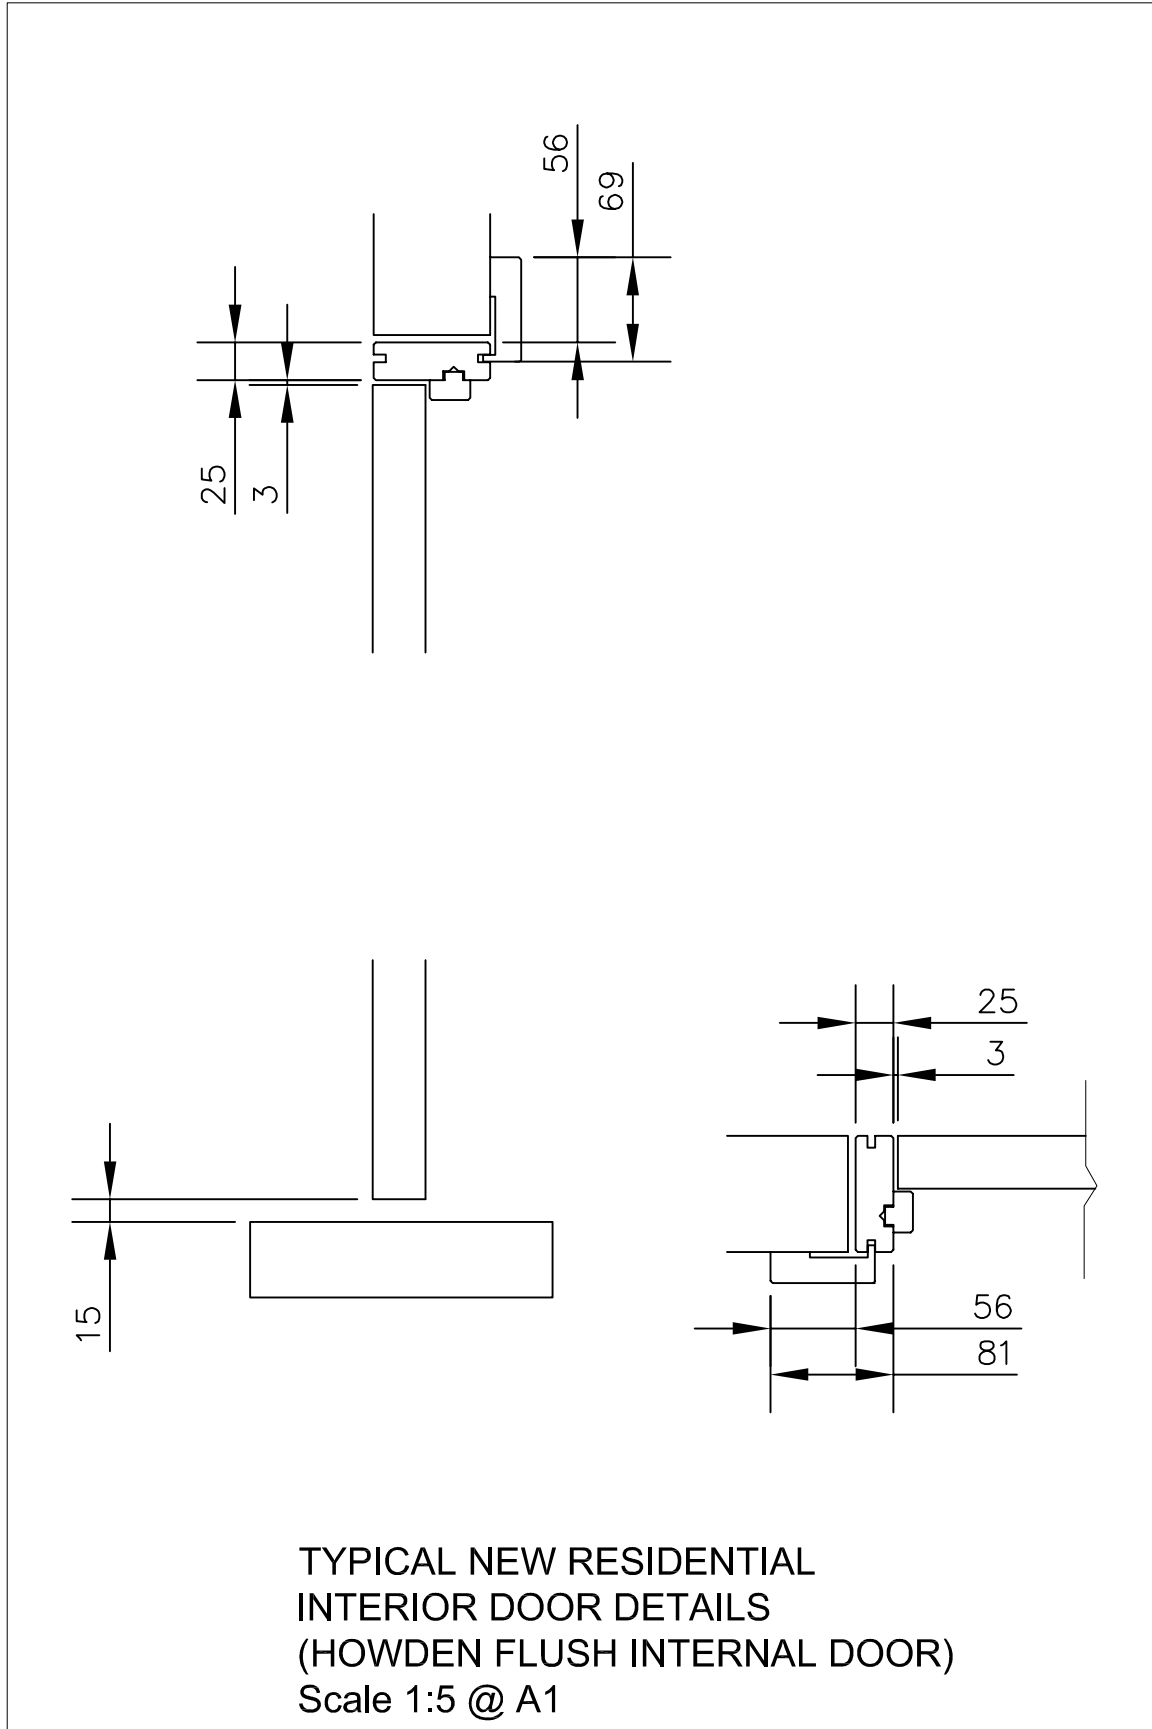

F B A DESIGN		
CHARTERED ARCHITECTS		
12 HUDSON APT. CHADWELL LANE LONDON, N8 7RW		COLLEGE HOUSE INGLESHAM, WILTSHIRE SN6 7QU
Tel: 020 7078 3945 e-mail: contact.fbadesign@gmail.com		
PROJECT		
ENTERPRISE HOUSE BLYTH ROAD, HAYES		
DRAWING TITLE		
DOORS - RESIDENTIAL		
PROJECT NO.	DRAWING NO.	REVISION
1504	C<5.v>01	A
DRAWN	CHECKED KB	DATE 25.11.15
FBA DESIGN LTD Company no. 9477862		