



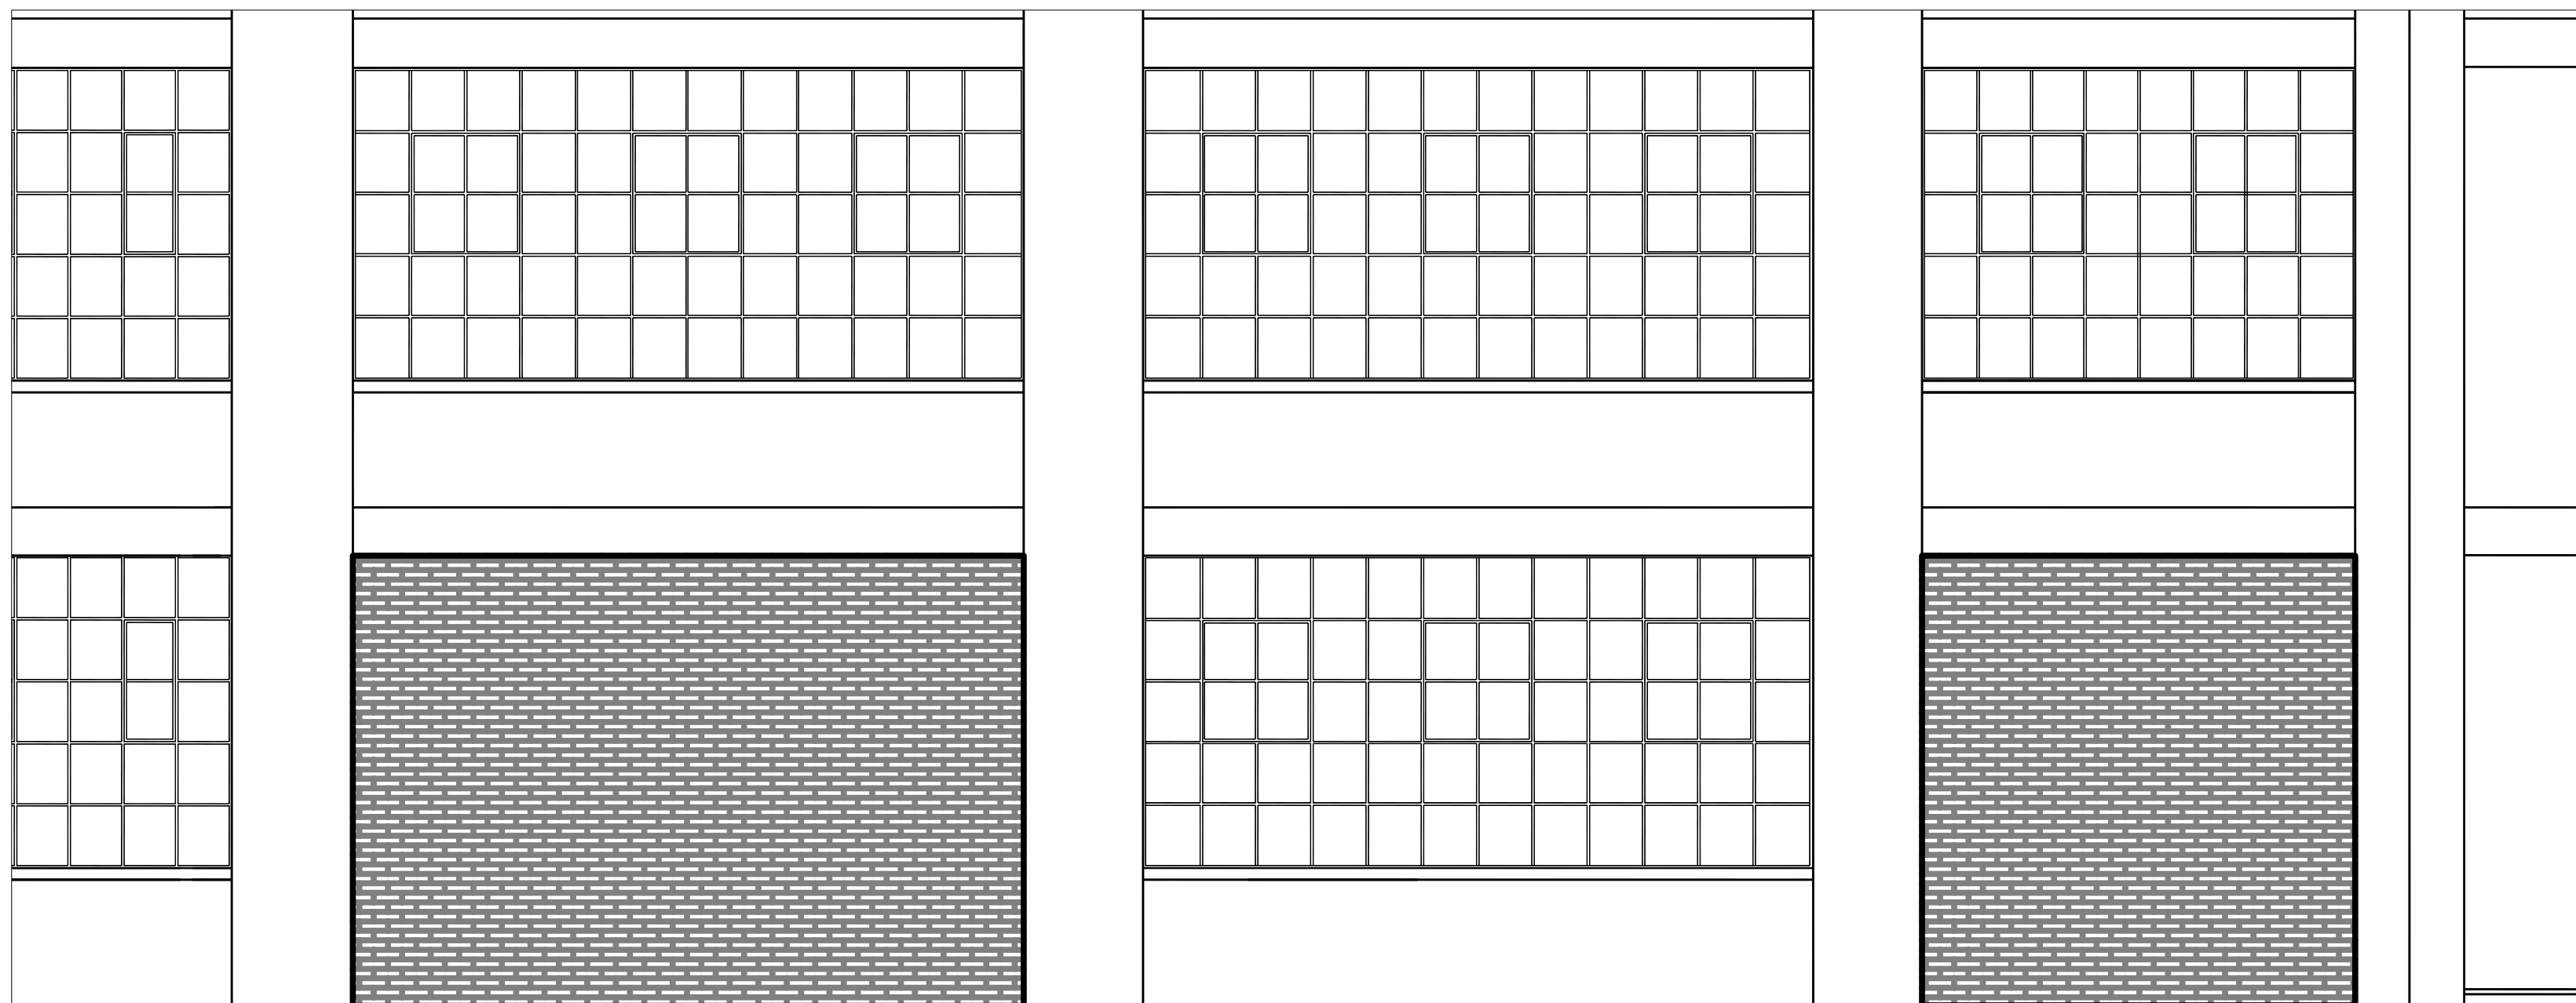


VW

VW

PROPOSED WEST PART ELEVATION
Scale 1:100 @ A1


1:100

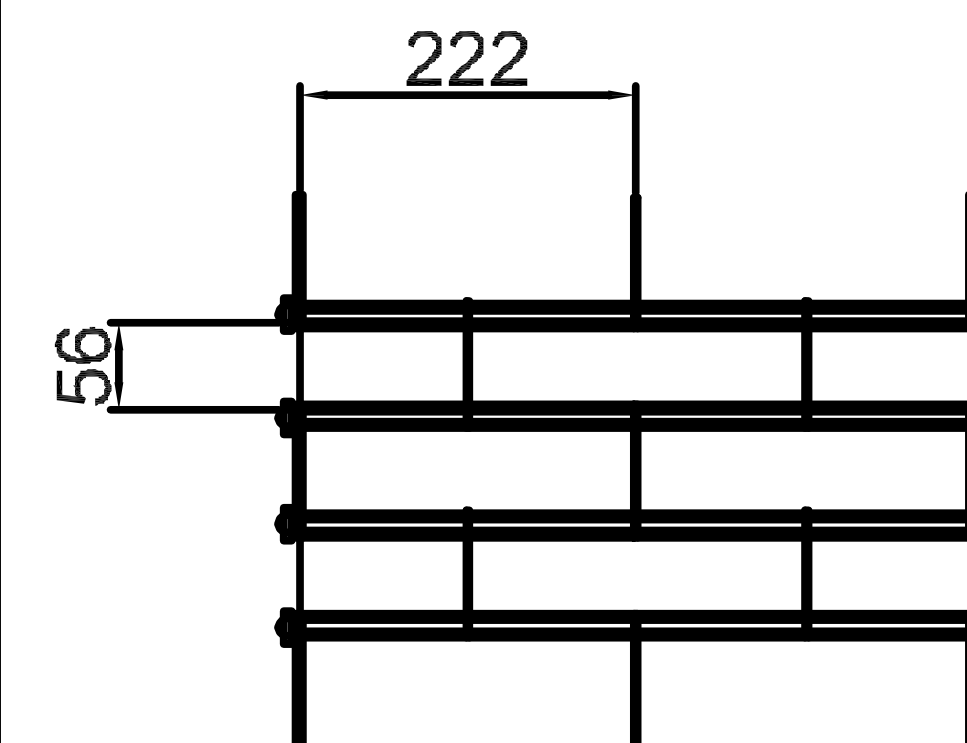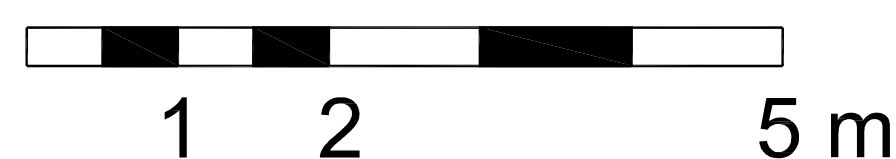


Brick-bond arrangement

OPEN GRILL SHUTTER
PART ELEVATION
Scale 1:5 @ A1


CONDITION No. 5.v ROLLER SHUTTERS

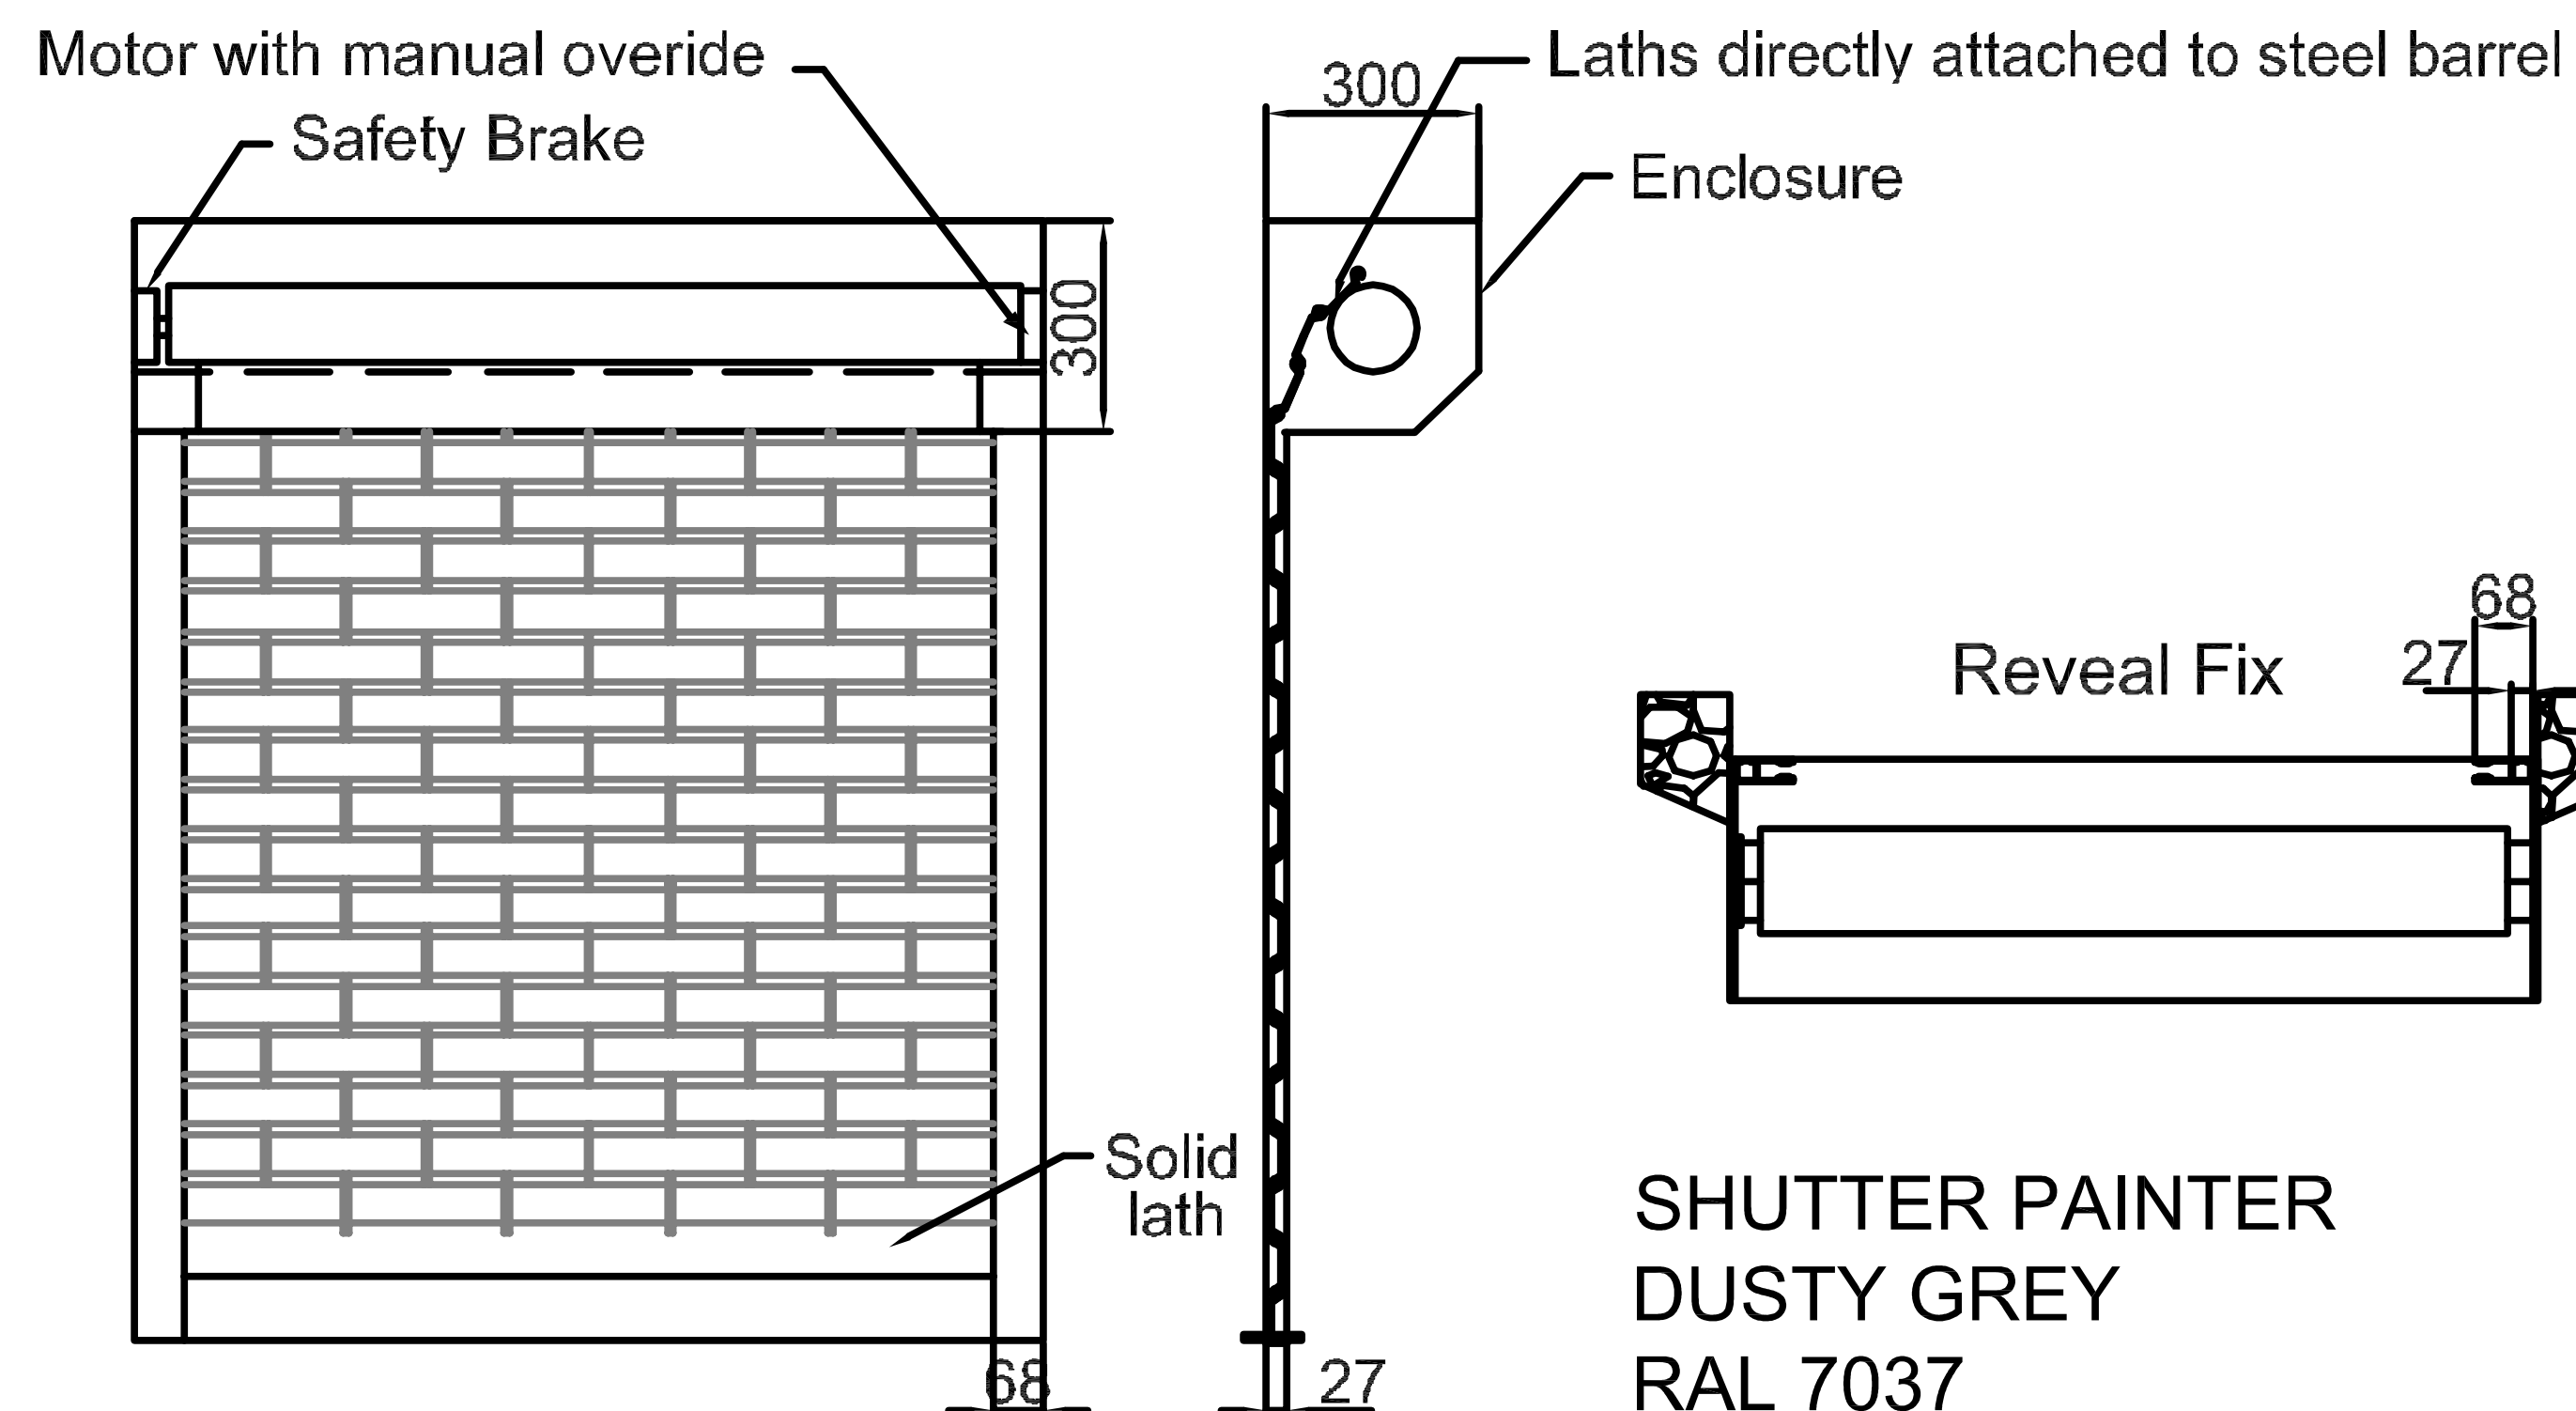


OPEN GRILL SHUTTER ELEVATION
Scale 1:10 @ A1

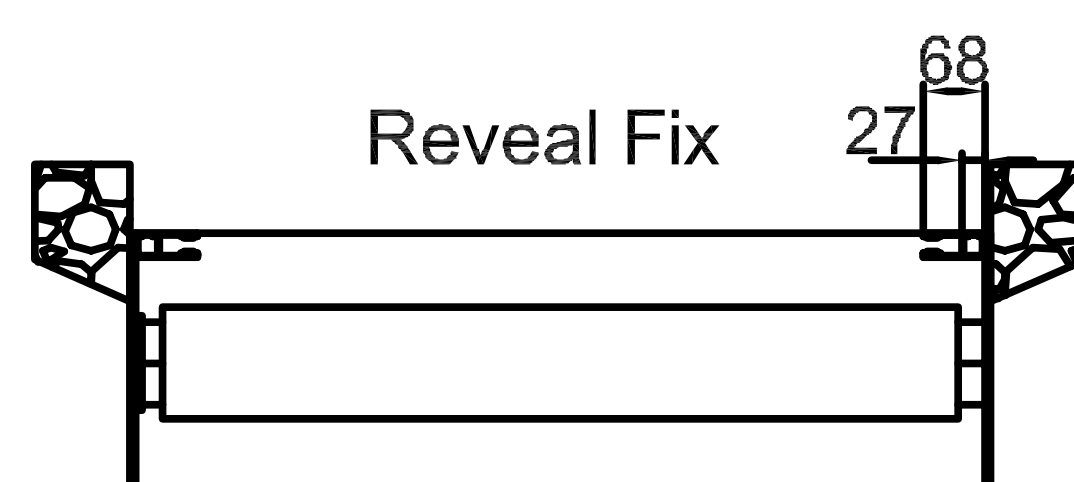

SHUTTER PAINTER
DUSTY GREY
RAL 7037

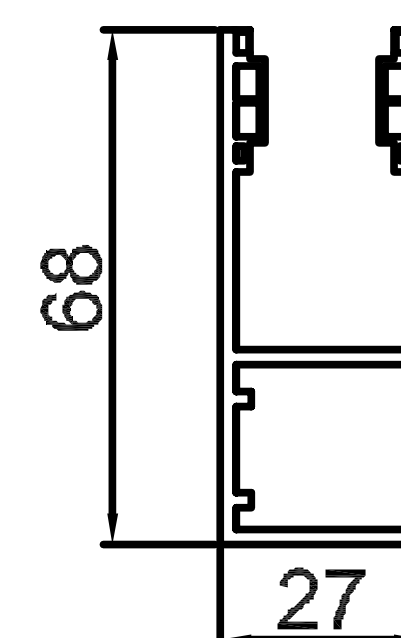

68mm
Aluminium Guides

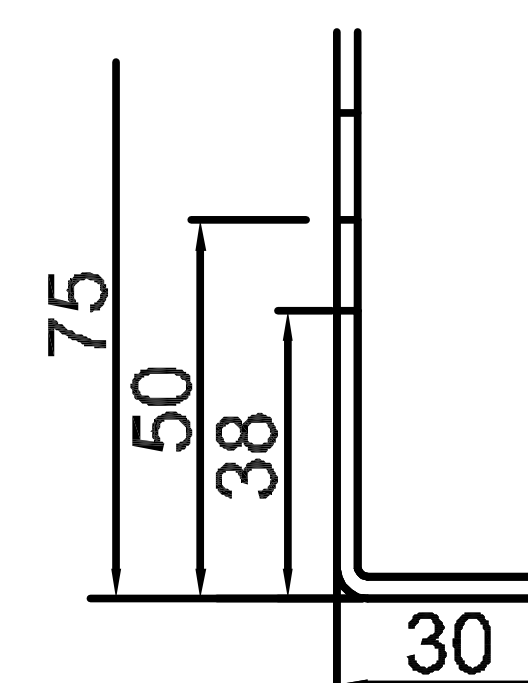

38 / 50 / 75mm Aluminium
U-Channel Guide
(affixed to box section
or angle)

TYPICAL SHUTTER DETAILS
Scale 1:1 @ A1

F B A DESIGN

CHARTERED ARCHITECTS

12 HUDSON APT.
CHADWELL LANE
LONDON, N8 7RW

COLLEGE HOUSE
INGLESHAM, WILTSHIRE
SN6 7QU

Tel: 020 7078 3945
e-mail: contact.fbadesign@gmail.com

PROJECT

ENTERPRISE HOUSE
BLYTH ROAD, HAYES

DRAWING TITLE

ROLLER SHUTTERS

PROJECT NO.

1504

DRAWING NO.

C(5.v)02

REVISION

A

DRAWN

CHECKED

KB

DATE

09.12.15

FBA DESIGN LTD

Company no. 9477262