


HEAD OFFICE:
WEST LEIGH LIMITED
11-13 Spa Road, London, SE16 3RE
Telephone: 020-7232-0030
Facsimile: 020-7232-1763
Web: www.west-leigh.co.uk
email: info@west-leigh.co.uk

FENSA
Registered Company




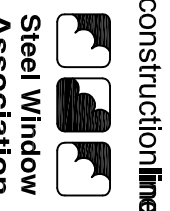


CONSTRUCTION	W20 Steel Sections
--------------	--------------------


MATERIAL	Mild steel
BENDING BY	West Leigh Limited
GLASS BY	West Leigh Limited
GLAZING BY	West Leigh Limited
HOLDS	Standard CSK
GLAZING BEADS	Chamfered aluminium clip on
GLAZE	Form Double Glazed Units
EXT. MASTIC BY	West Leigh Limited, T.B.C.
FINISH	Others: Abrosol 1099 Silicone recommended Hot Dipped galvanised & Polyester Powder Coated. RAL colour and gloss level T.B.C.

TYPE P
Elevation J

CONN III

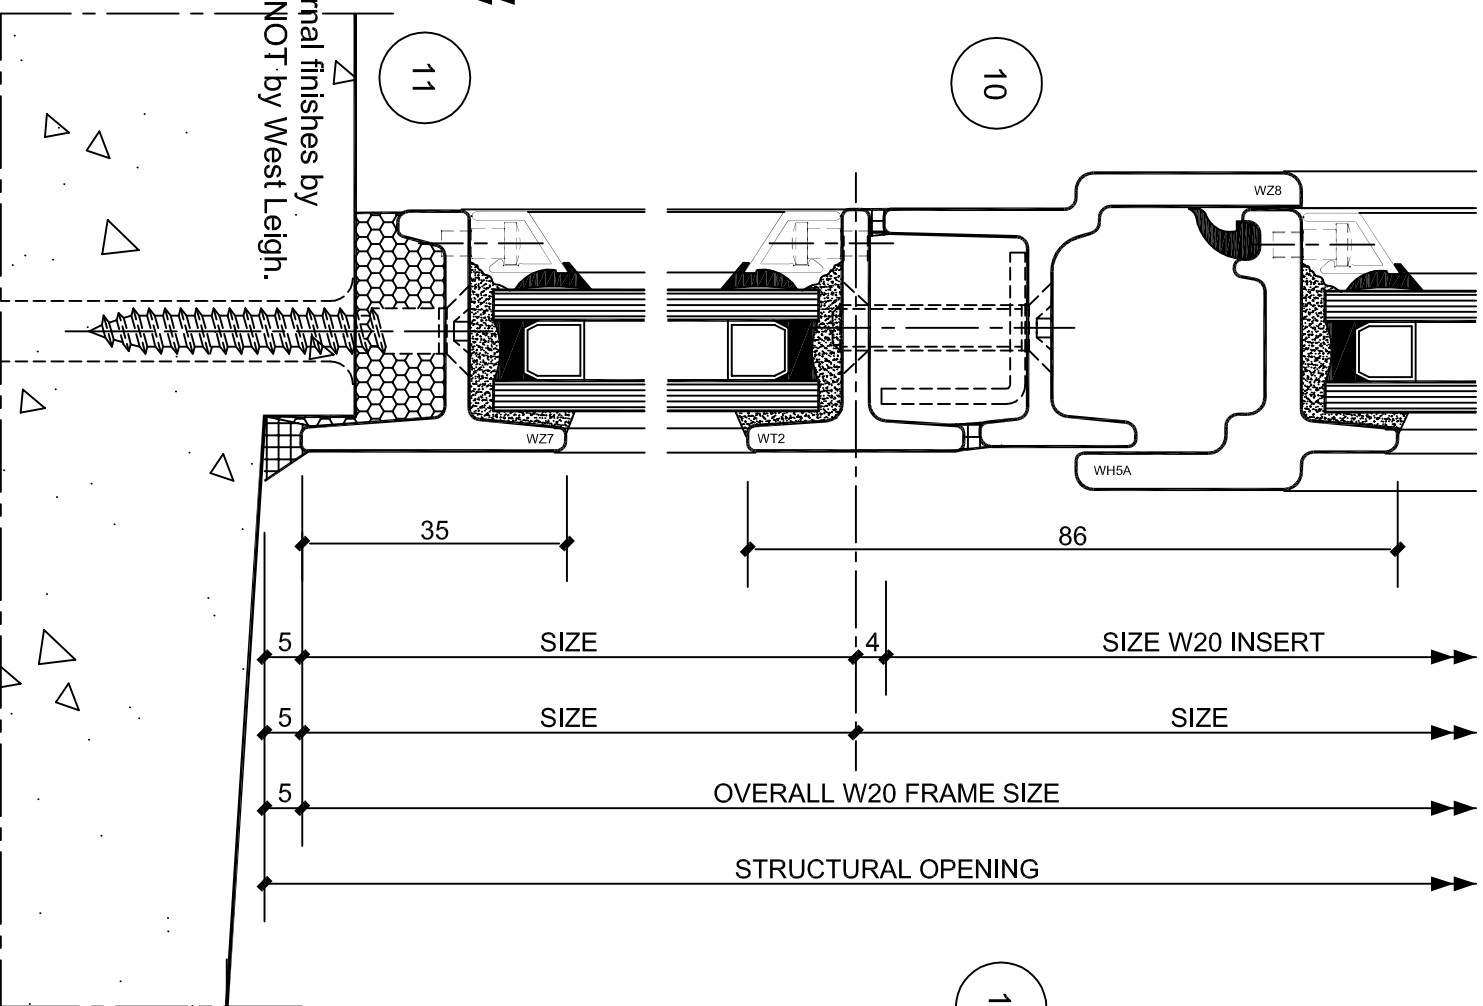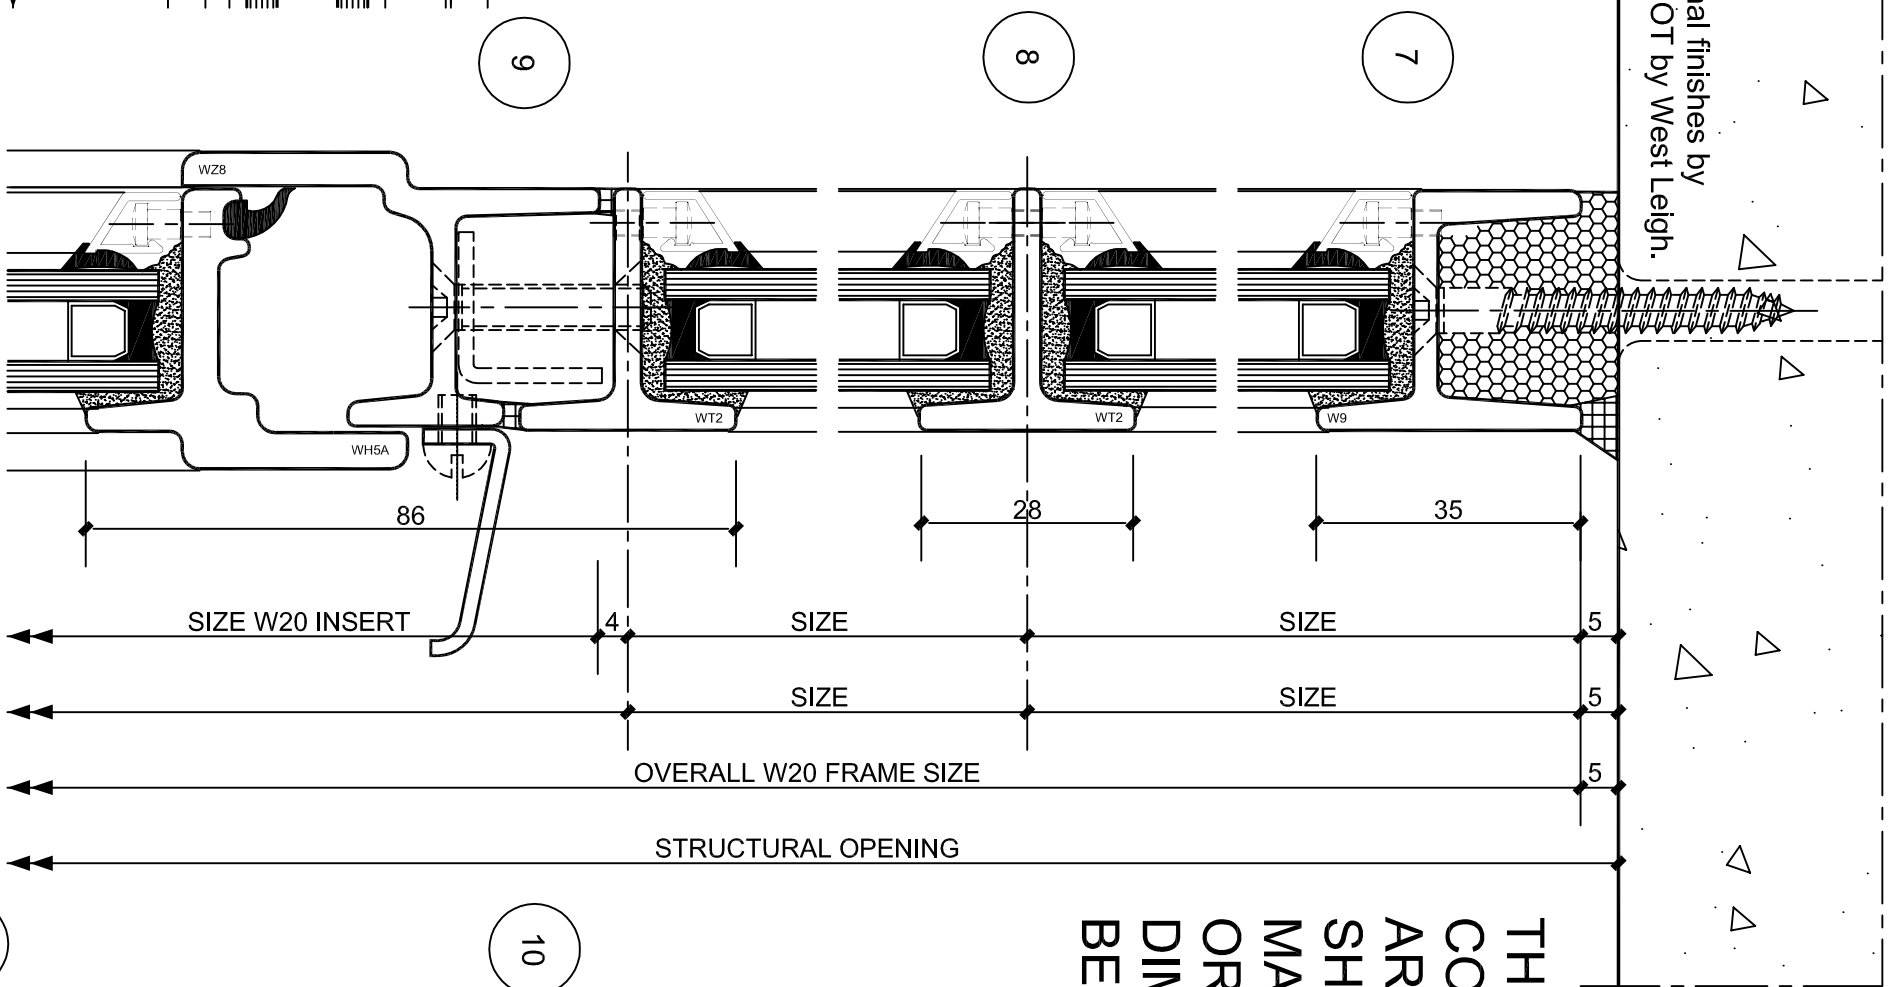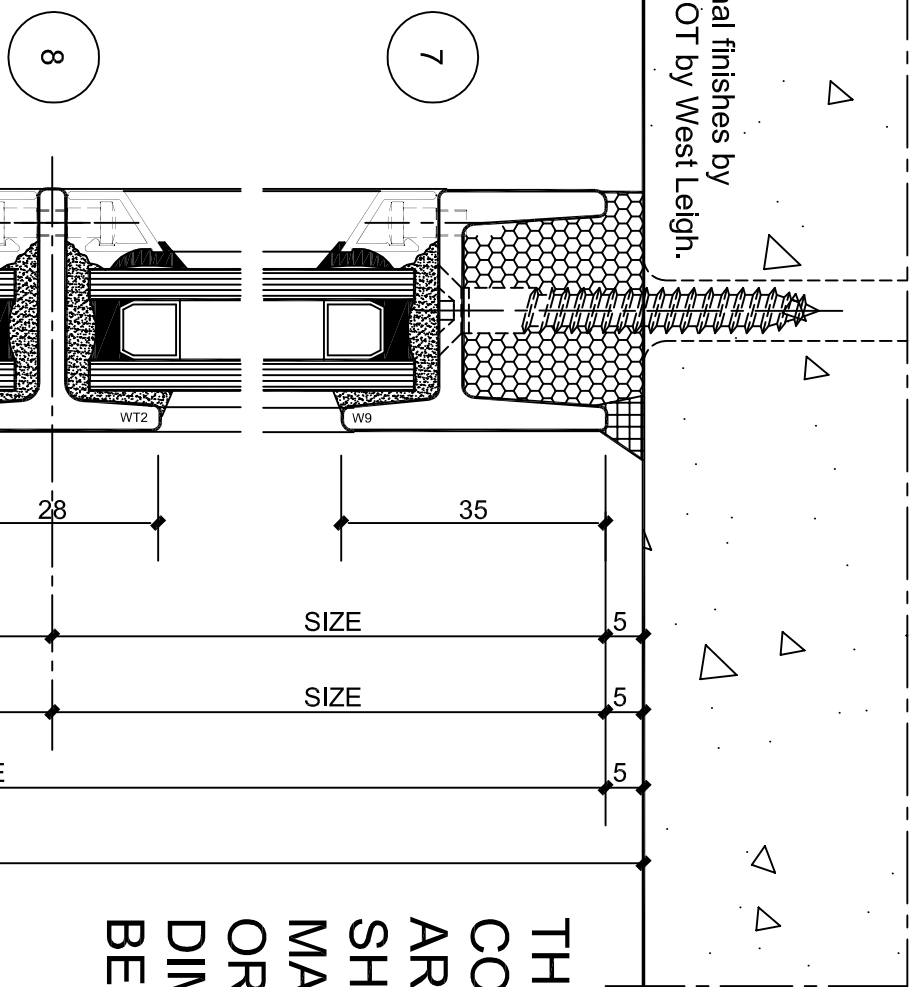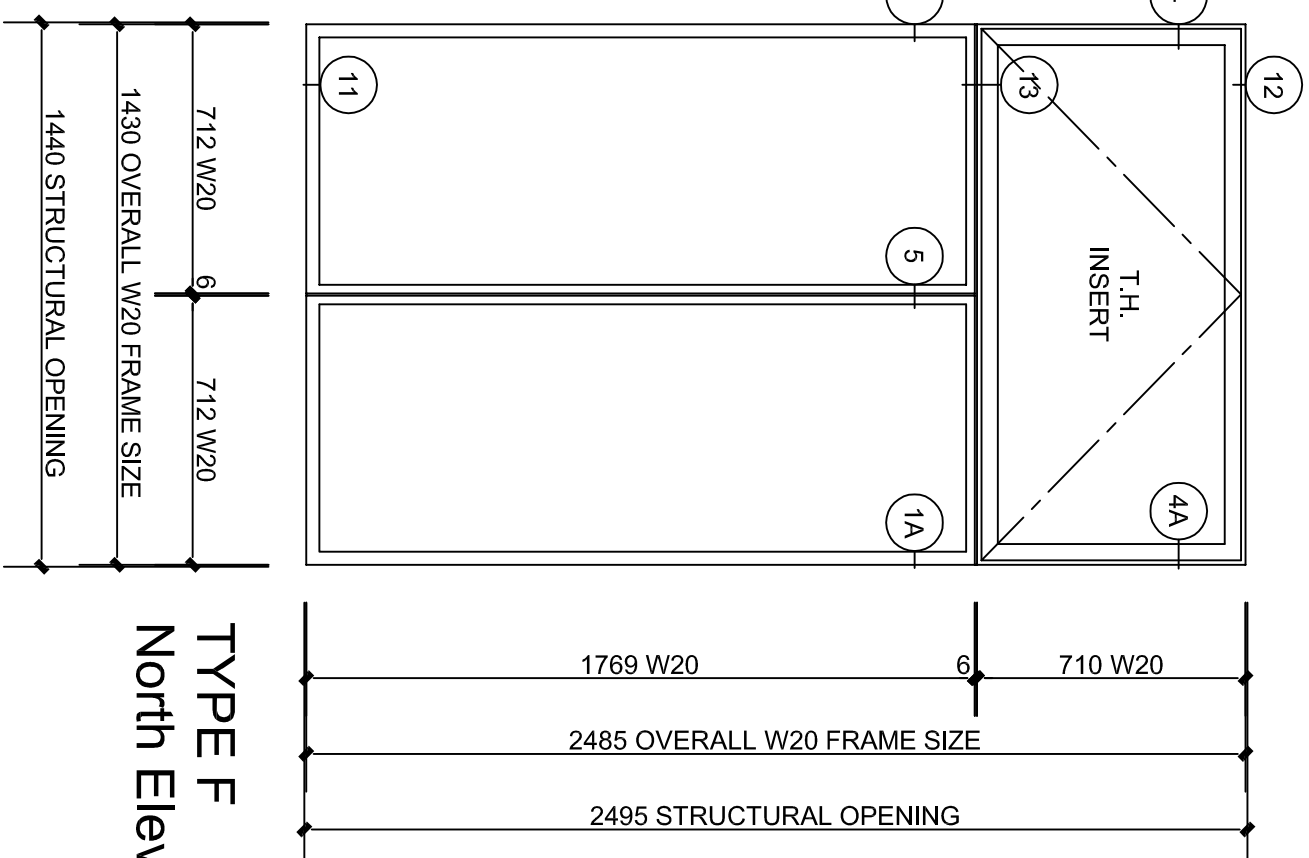

All internal finishes by
others NOT by West Leigh.

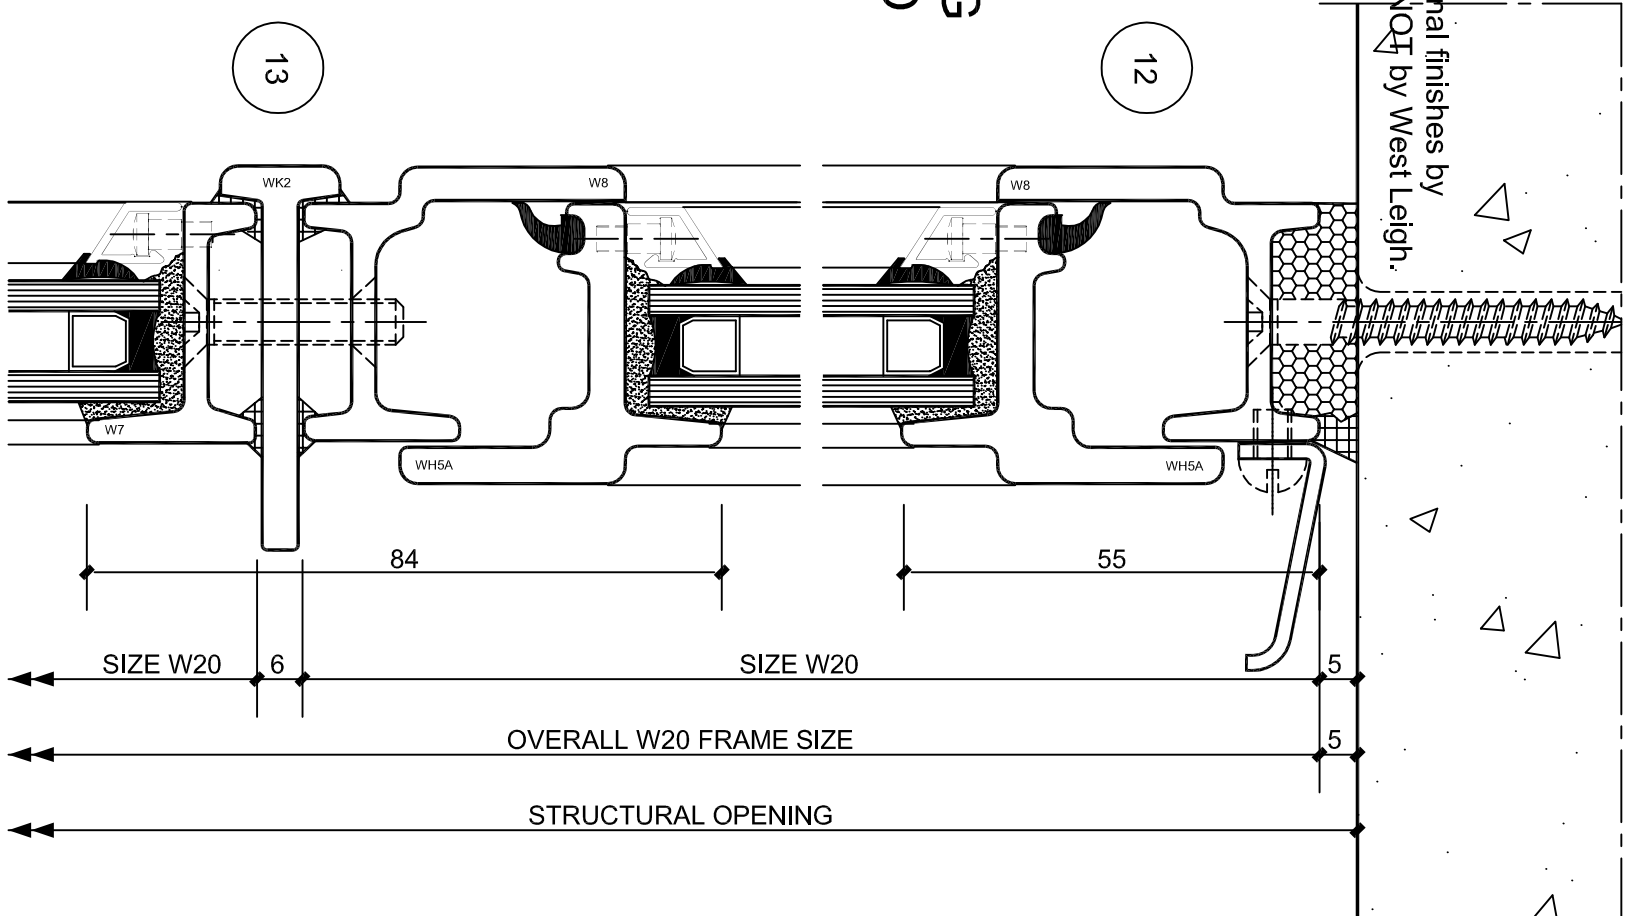

16mm Double Glazed Units to comprise.

4mm Soft coat Low E Toughened glass inner pane
8mm Krypton gas filled cavity
4mm Clear float Toughened outer pane

4mm Clear float Toughened outer pane

0 1 2 

occur as part of the standard manufacturing tolerances

AMENDMENTS

CONTRACTS NO. -

WORKS NO. P

ENTERPRISE HOUSE
133 BLYTH ROAD, HAYES
MIDDLESEX

TITLE OF DRAWING

PROPOSED ELEVATIONS AND
DETAILS OF REPLACEMENT W20
SECTION STEEL WINDOWS.

SCALE	DRAWN	DATE	TOWN
		04.03.16	TOM

1:20 @ A1	CHECKED	-
-----------	---------	---

DRAWING NO.	REVISION	STATUS
-------------	----------	--------

CE.91429-07

© This drawing is the property of WEST LEIGH Ltd. It is a confidential document and must not be copied, used or its contents divulged without prior written consent.

All details are subject to change dependent on site conditions