



Gooding Aluminium GA P1.635 3mm thick perforated aluminium panel, or similar approved, ppc standard RAL colour 7032. Panel in 30mm squeeze frame as manufacturer, fixings through squeeze frame.

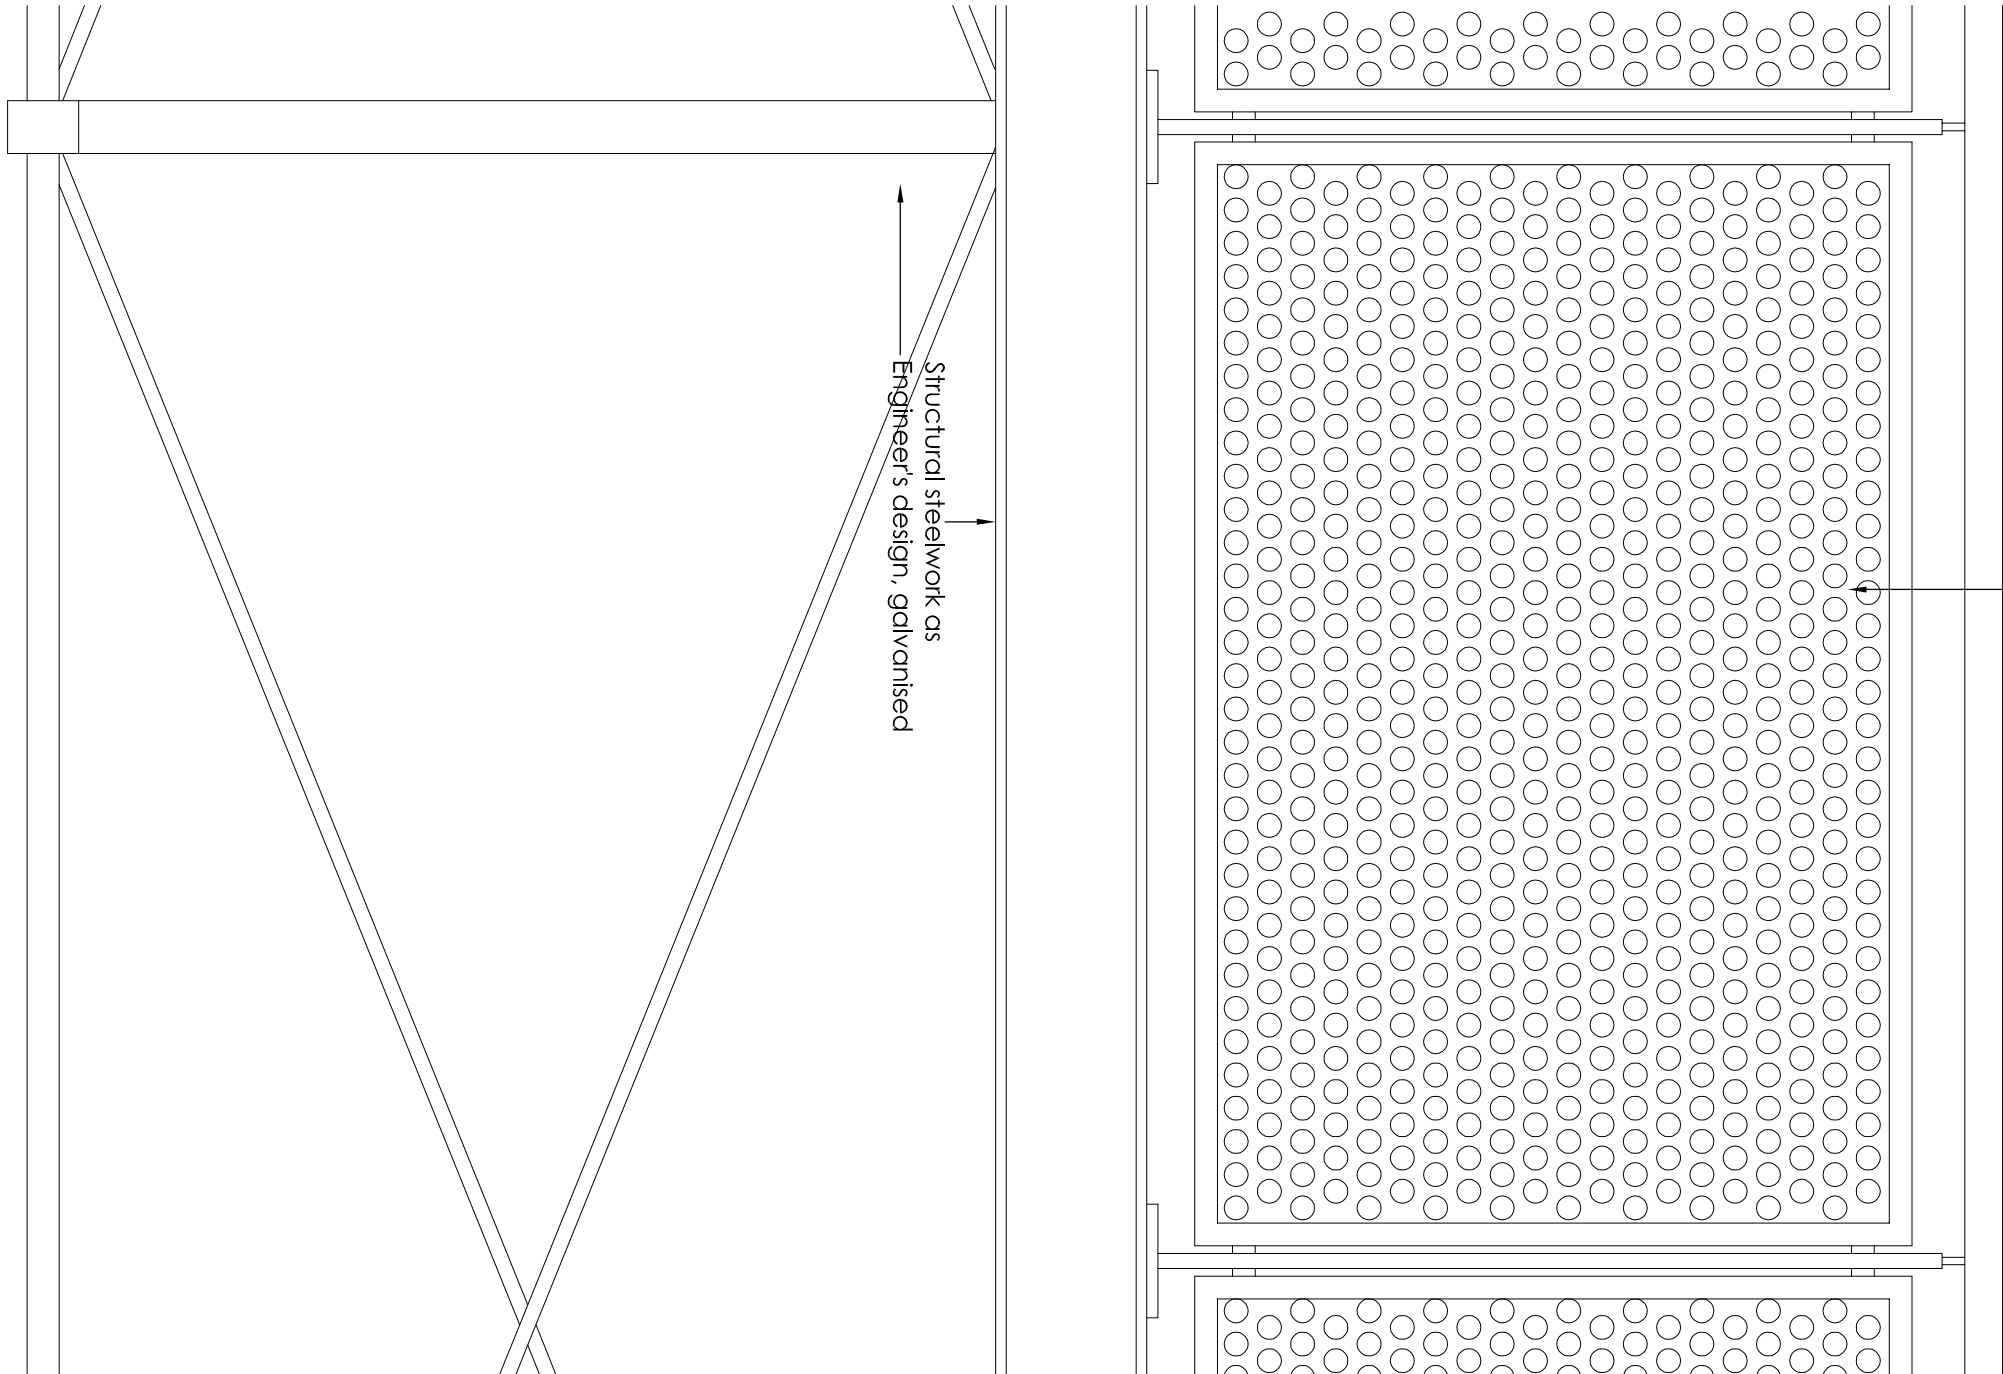



PART ELEVATION

scale 1:10

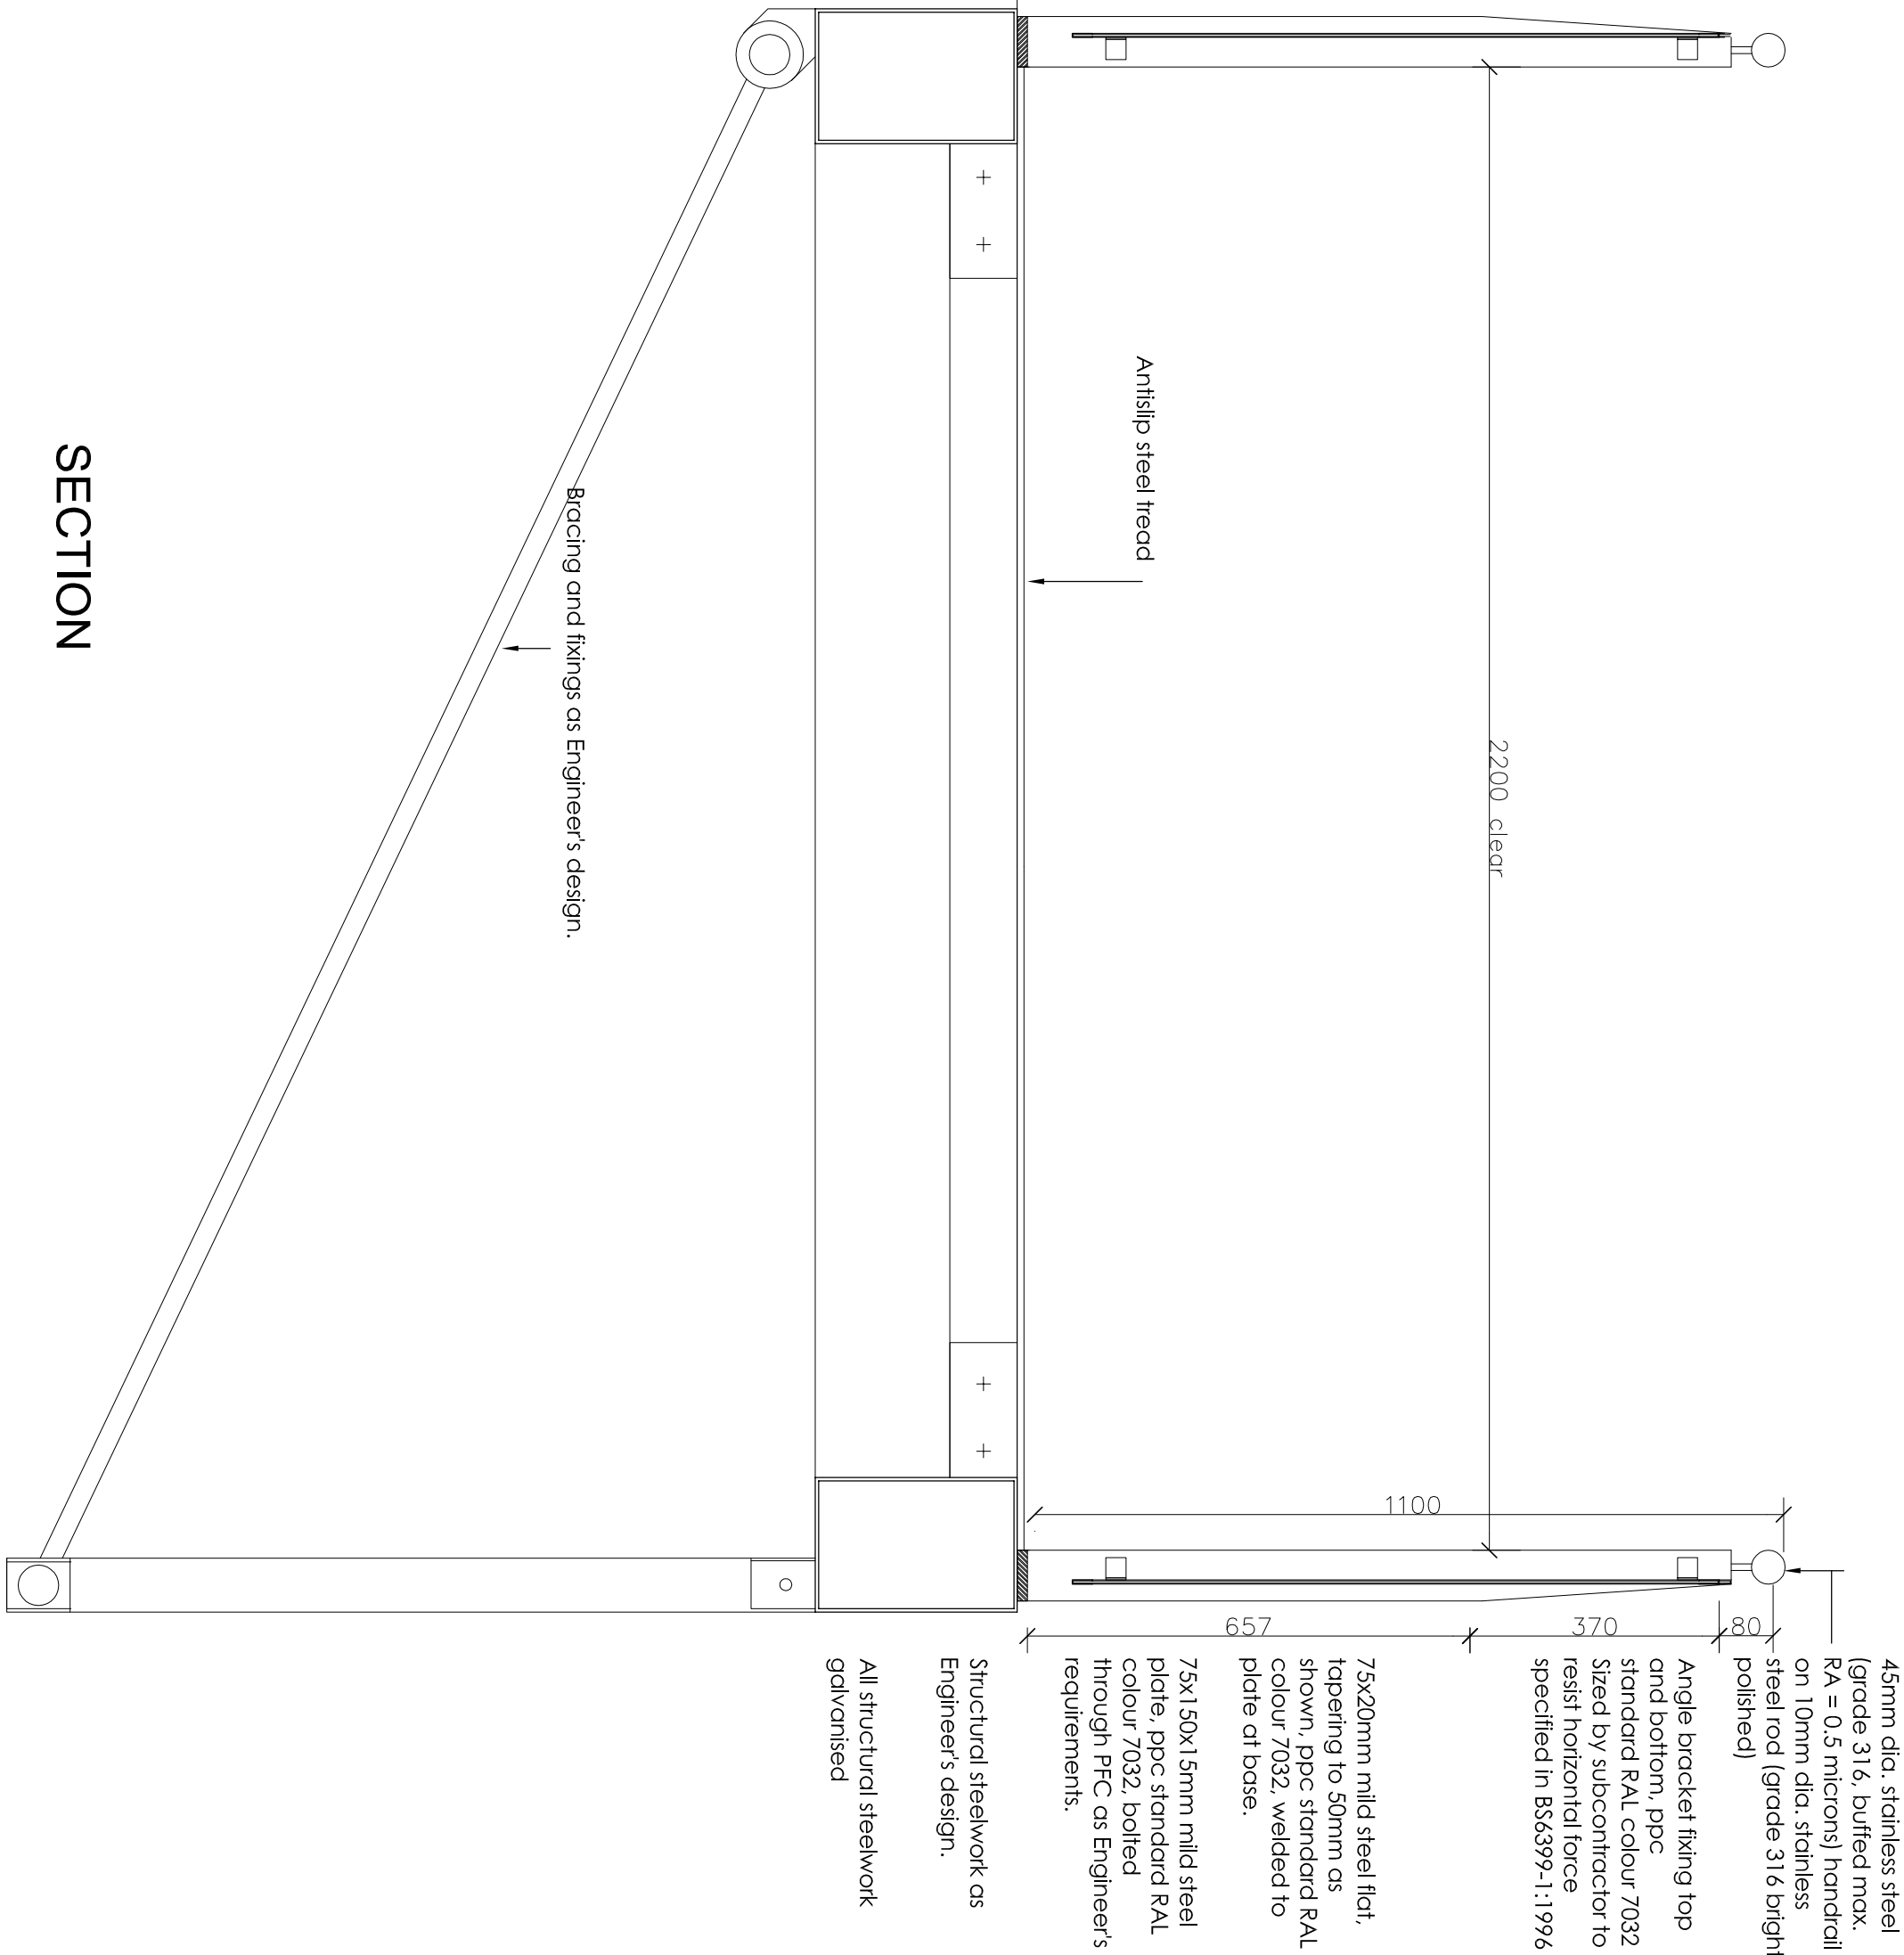

SECTION


PART PLAN AT 'A'

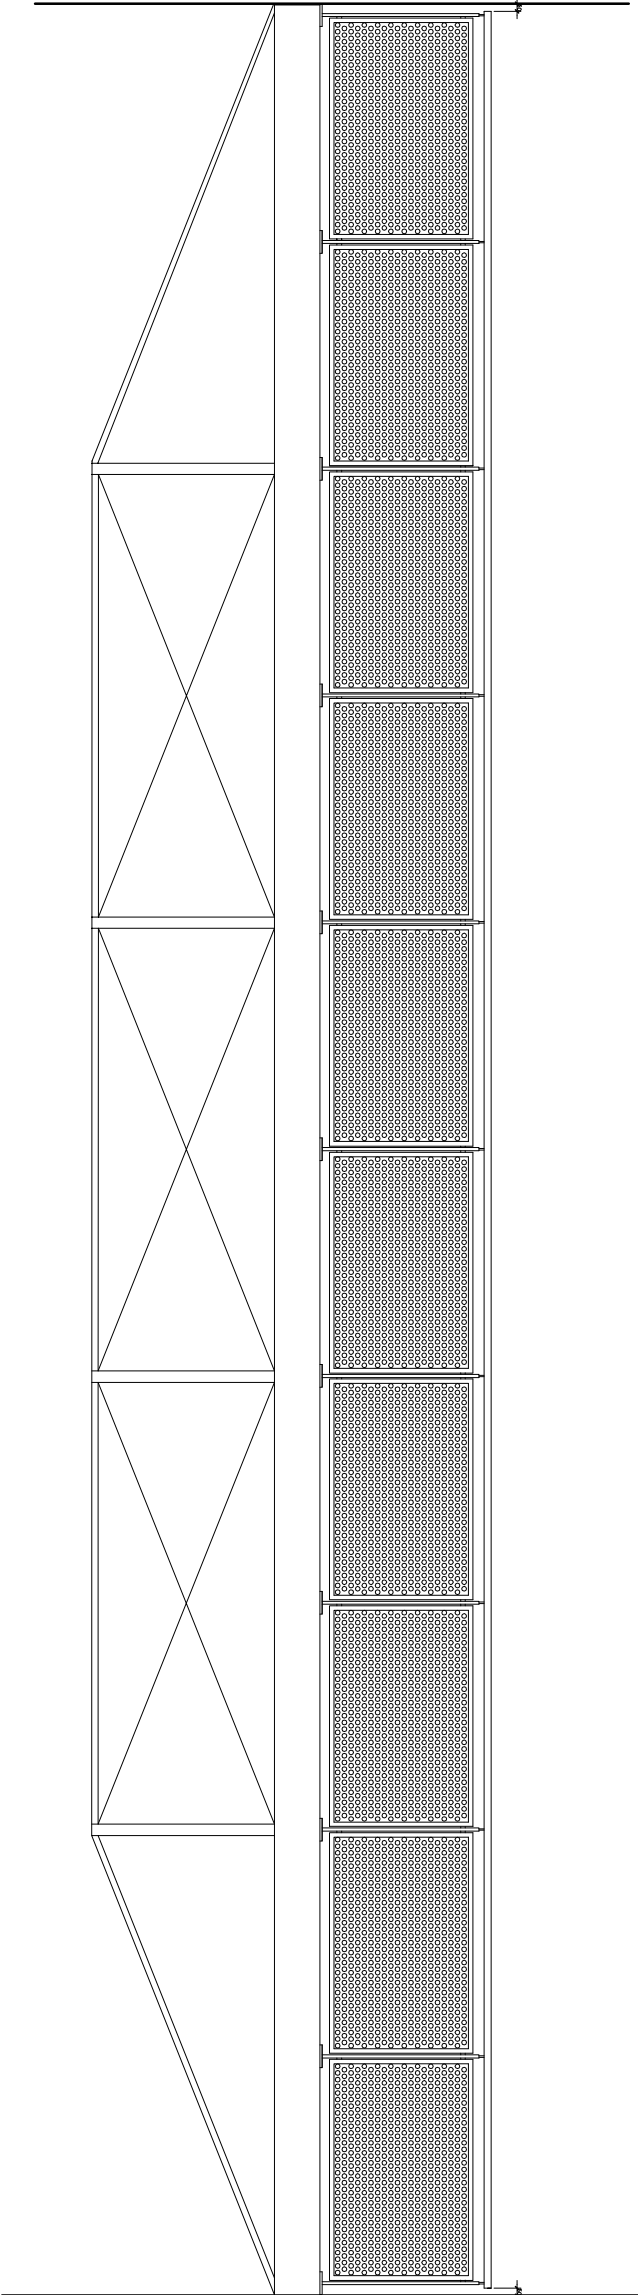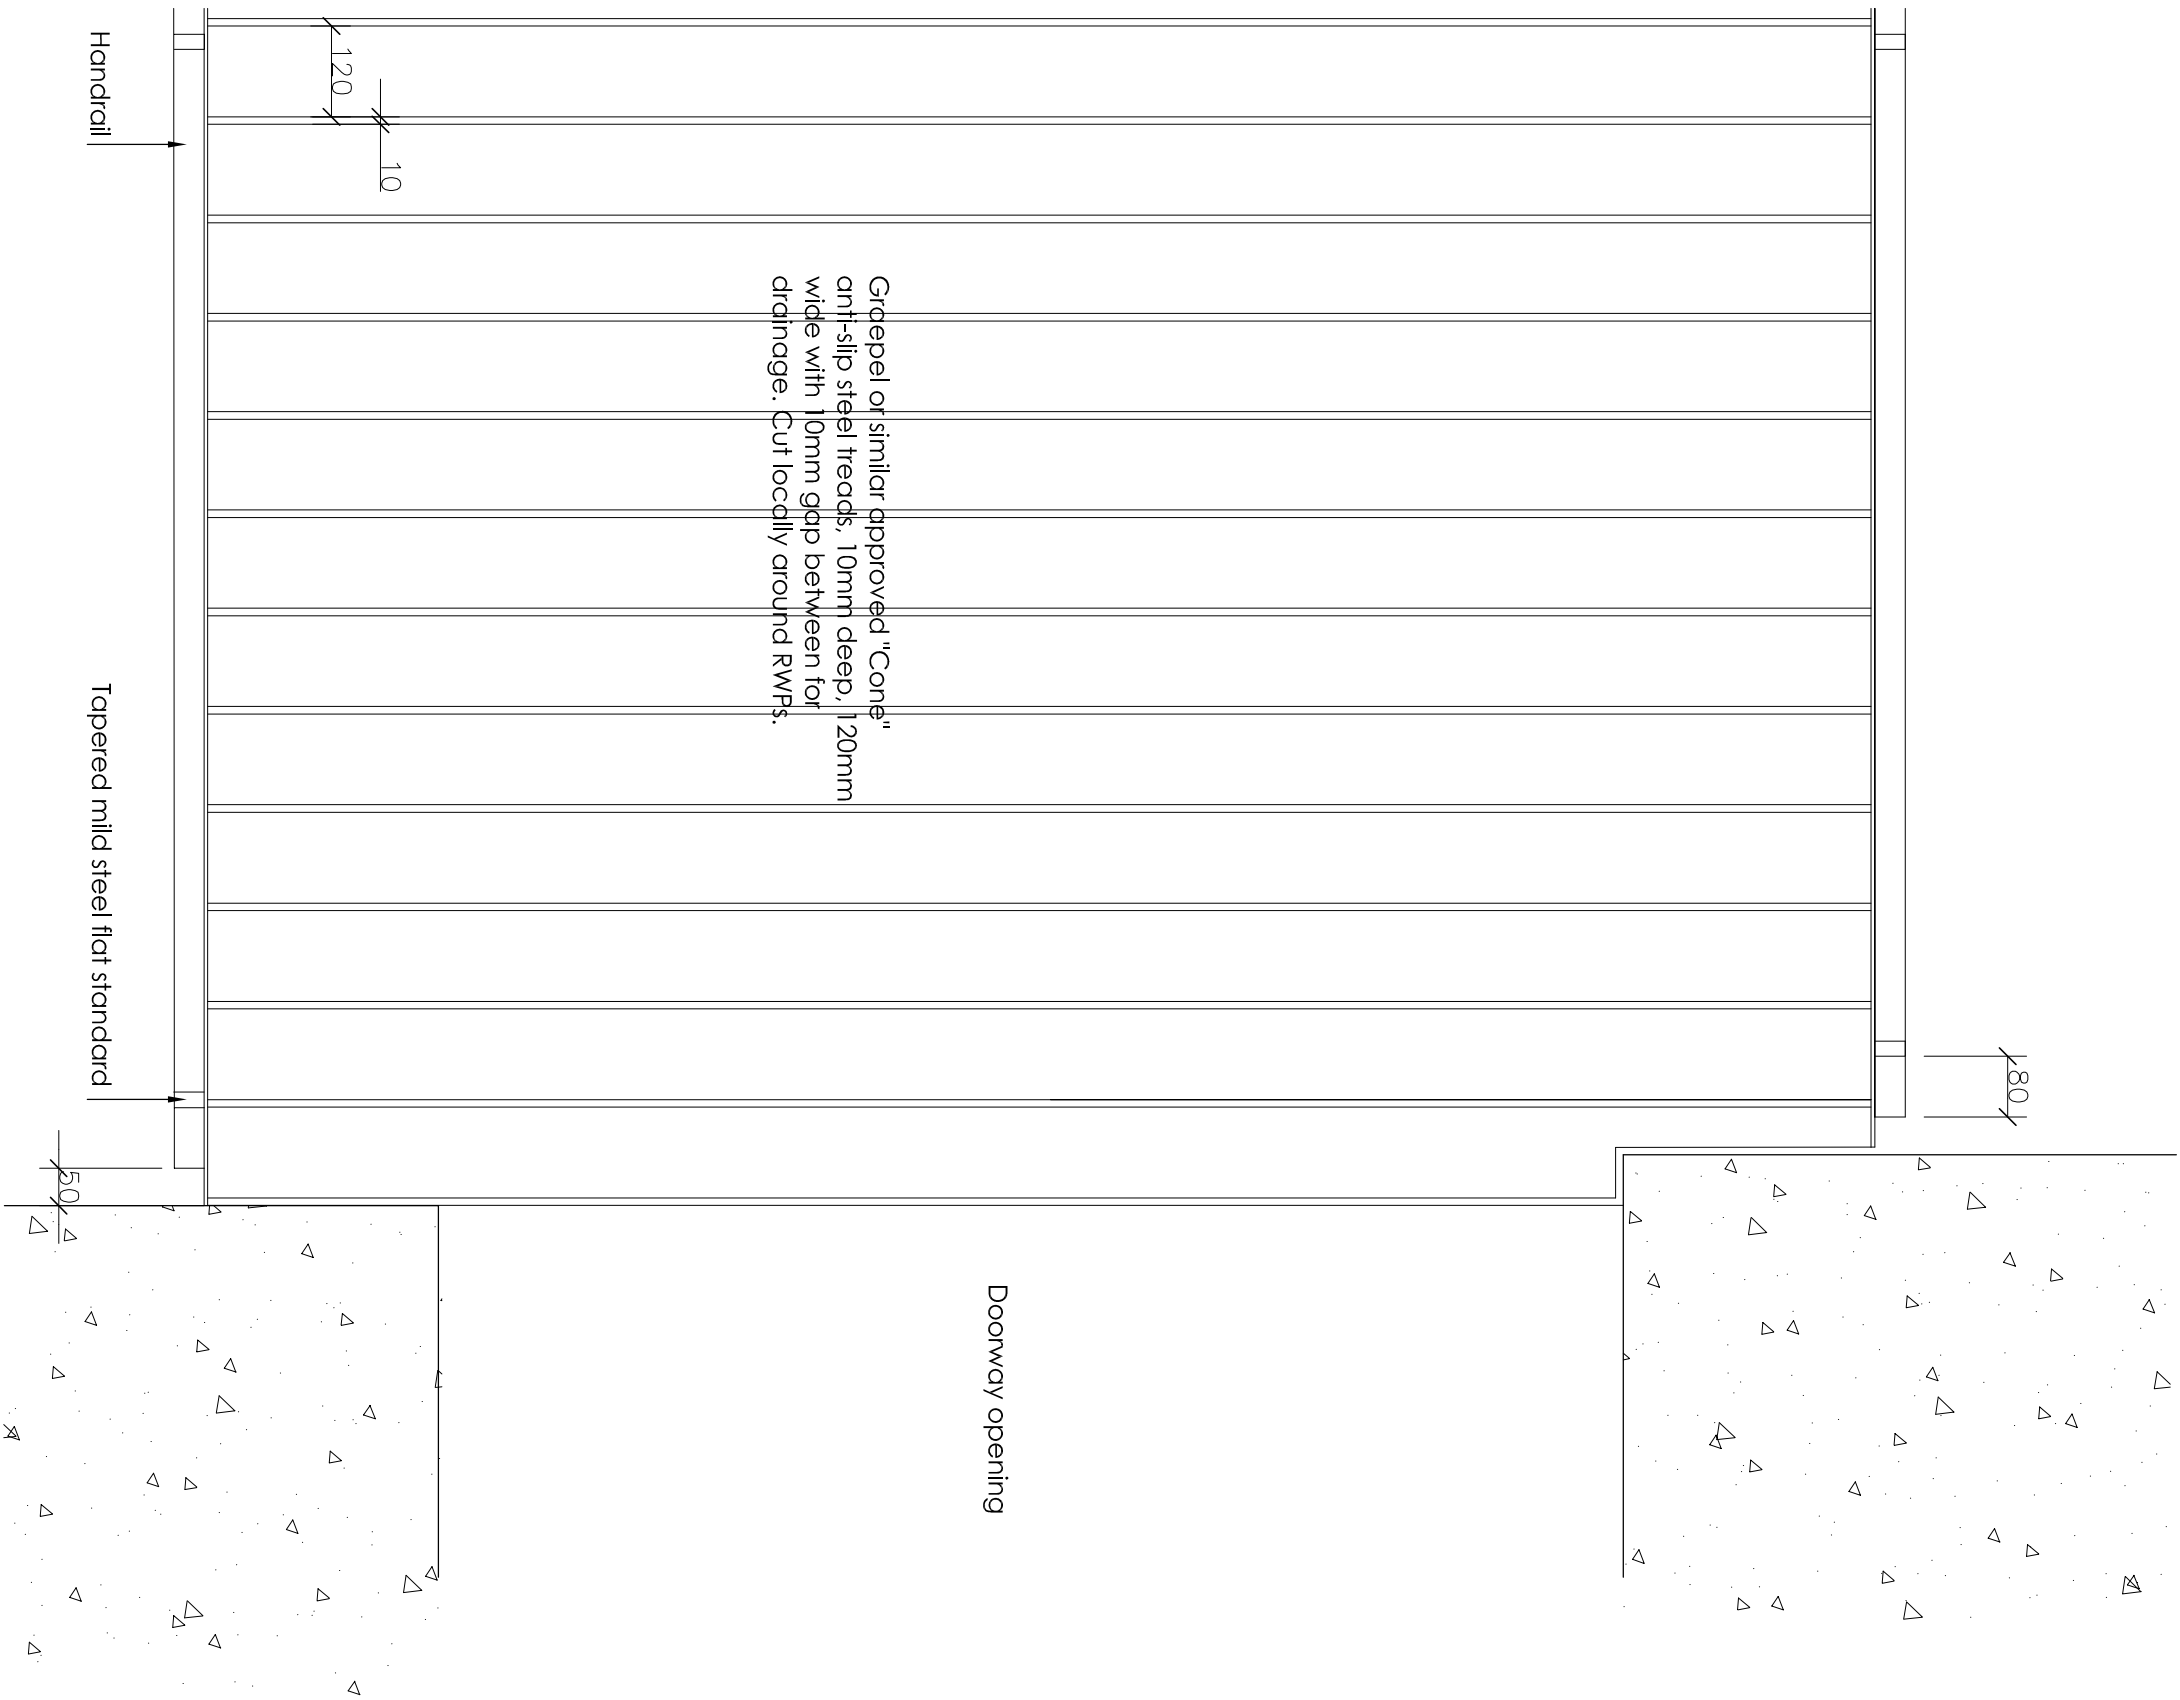

ELEVATION TO NORTH

scale 1:50

PLAN

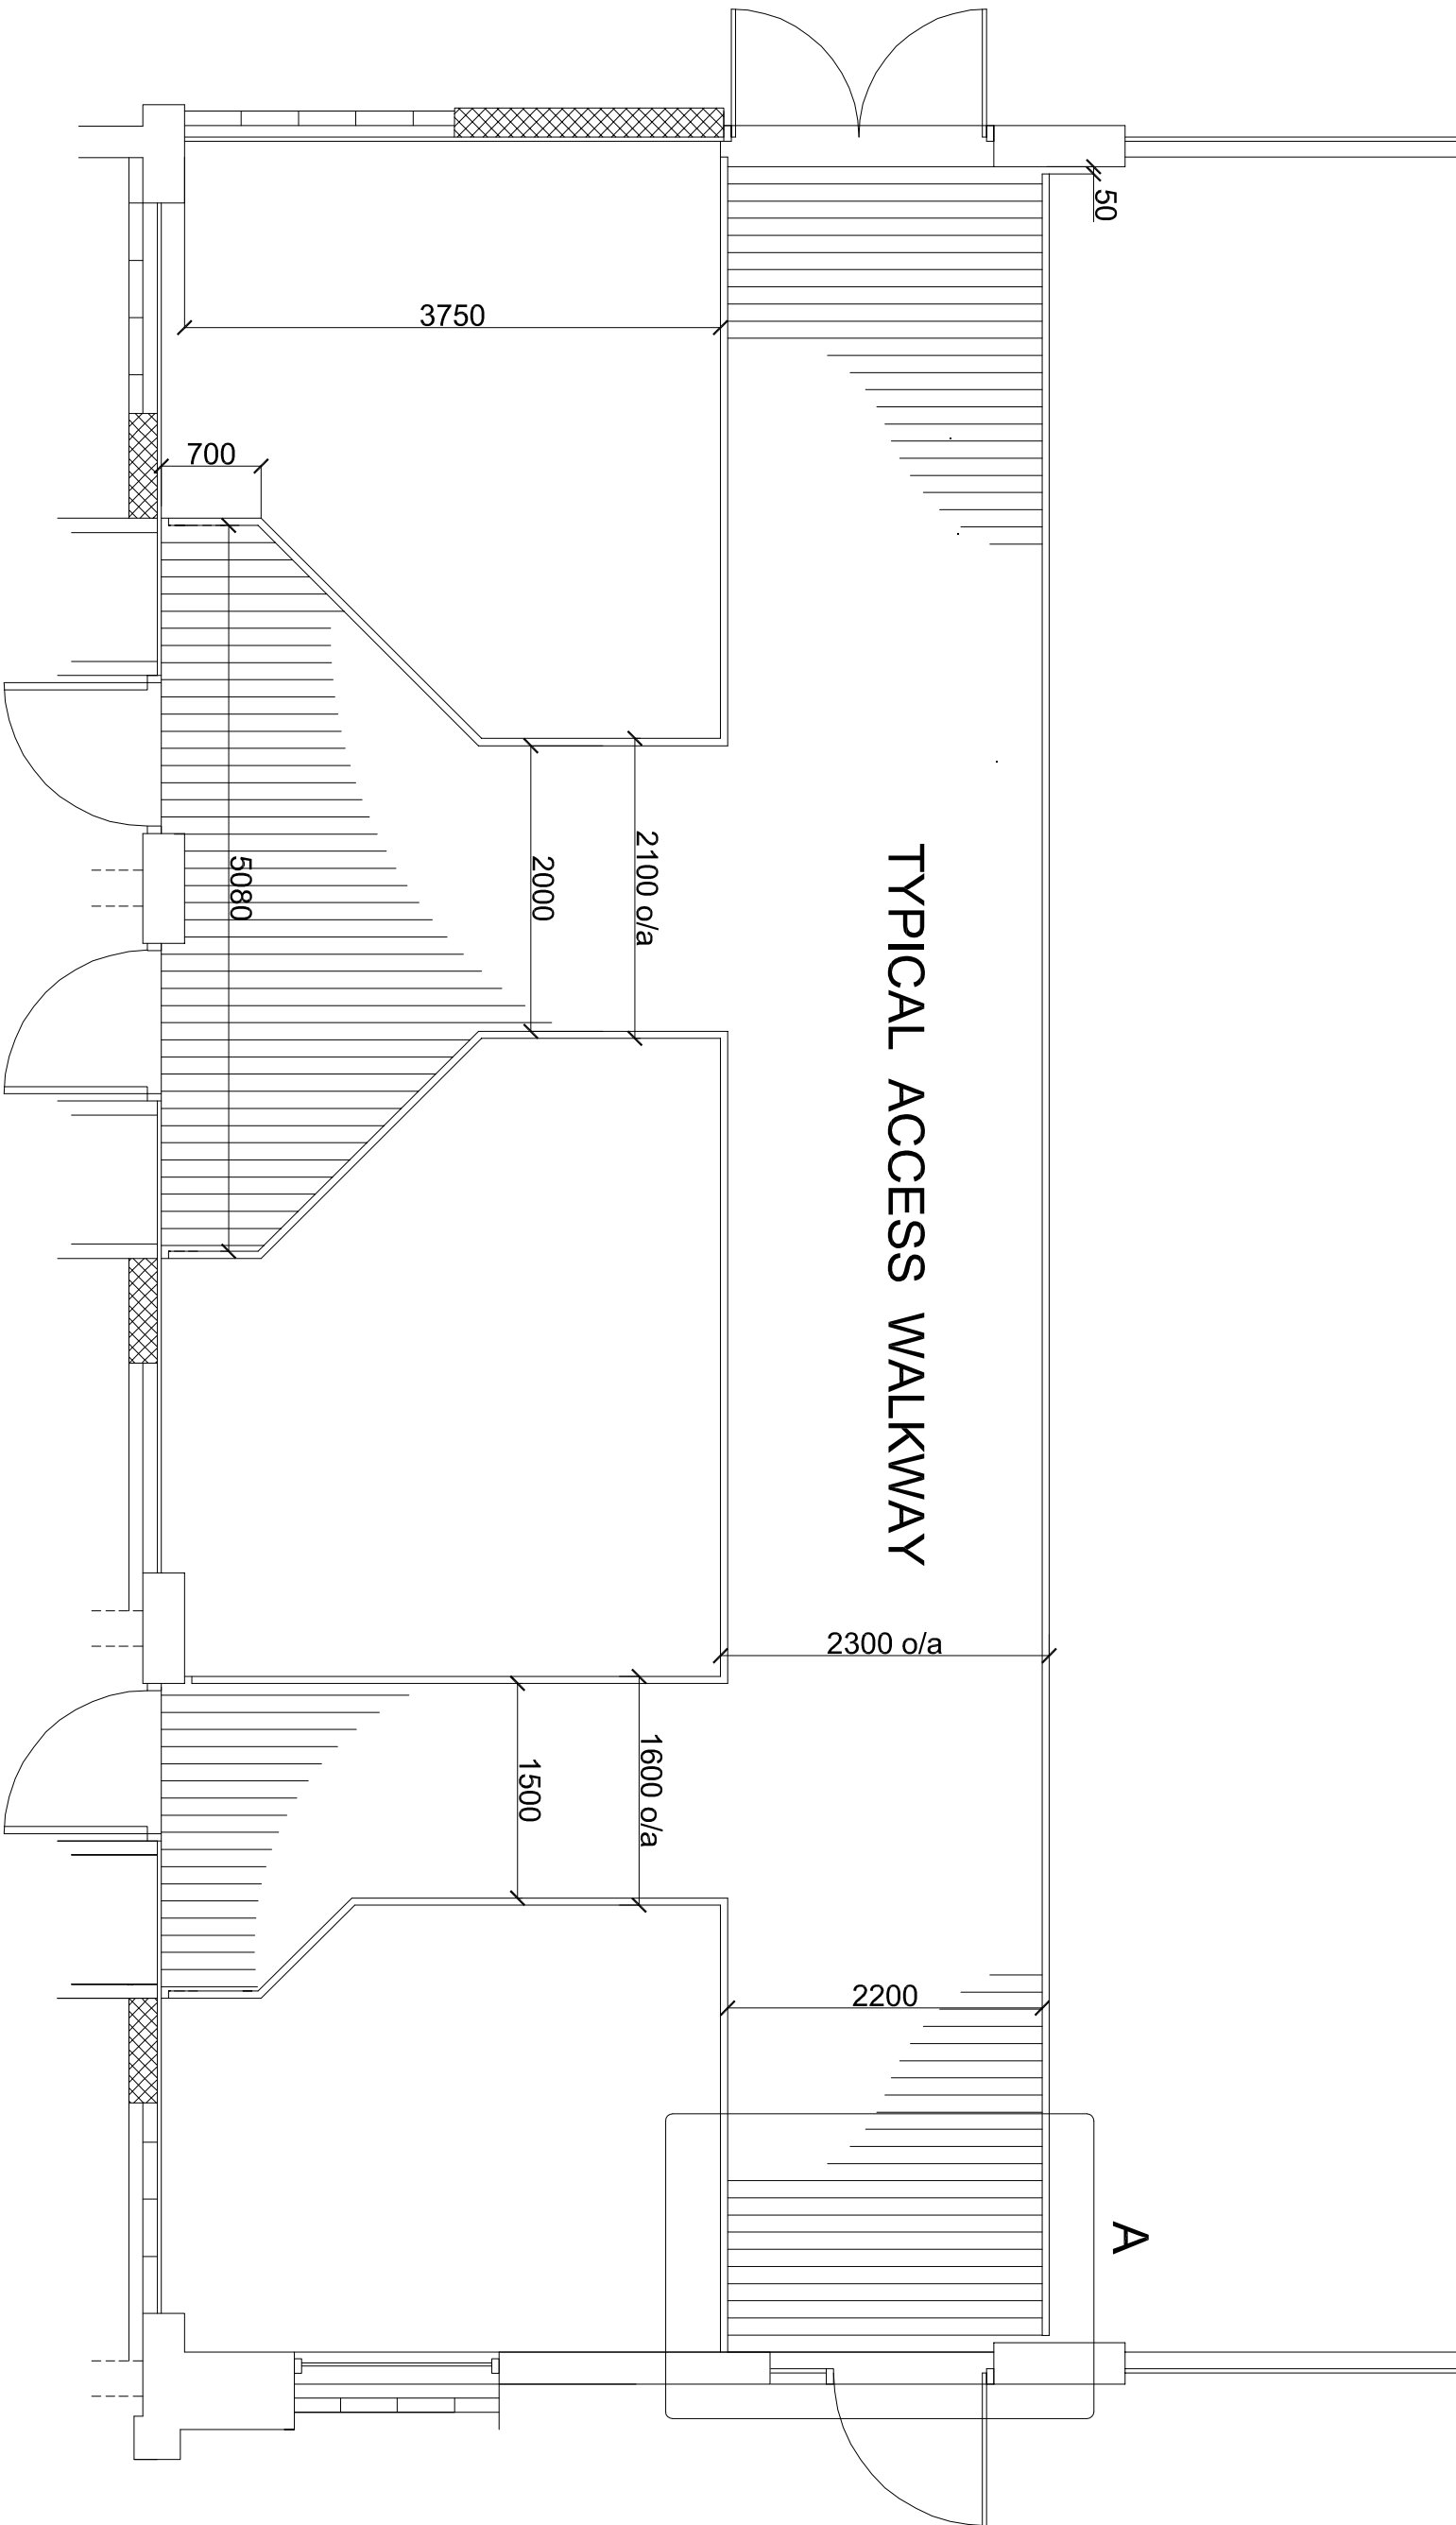

F B A DESIGN

CHARTERED ARCHITECTS

12 HUDSON APT. COLLEGE HOUSE
CHADWELL LANE. INGLESHAM, WILTSHIRE
LONDON, N8 7RW SN6 7JU

Tel: 020 7078 3945

e-mail: contact:fbaesign@gmail.com

PROJECT
ENTERPRISE HOUSE
BLYTH ROAD, HAYES

DRAWING TITLE
TYPICAL ACCESS
WALKWAY

PROJECT NO.	DRAWING NO.	REVISION
1504	L(24)01	—
DRAWN	CHECKED	DATE
AF	AF	09.02.16
SCALE as shown		
FBA DESIGN LTD Company no. 5477262		