


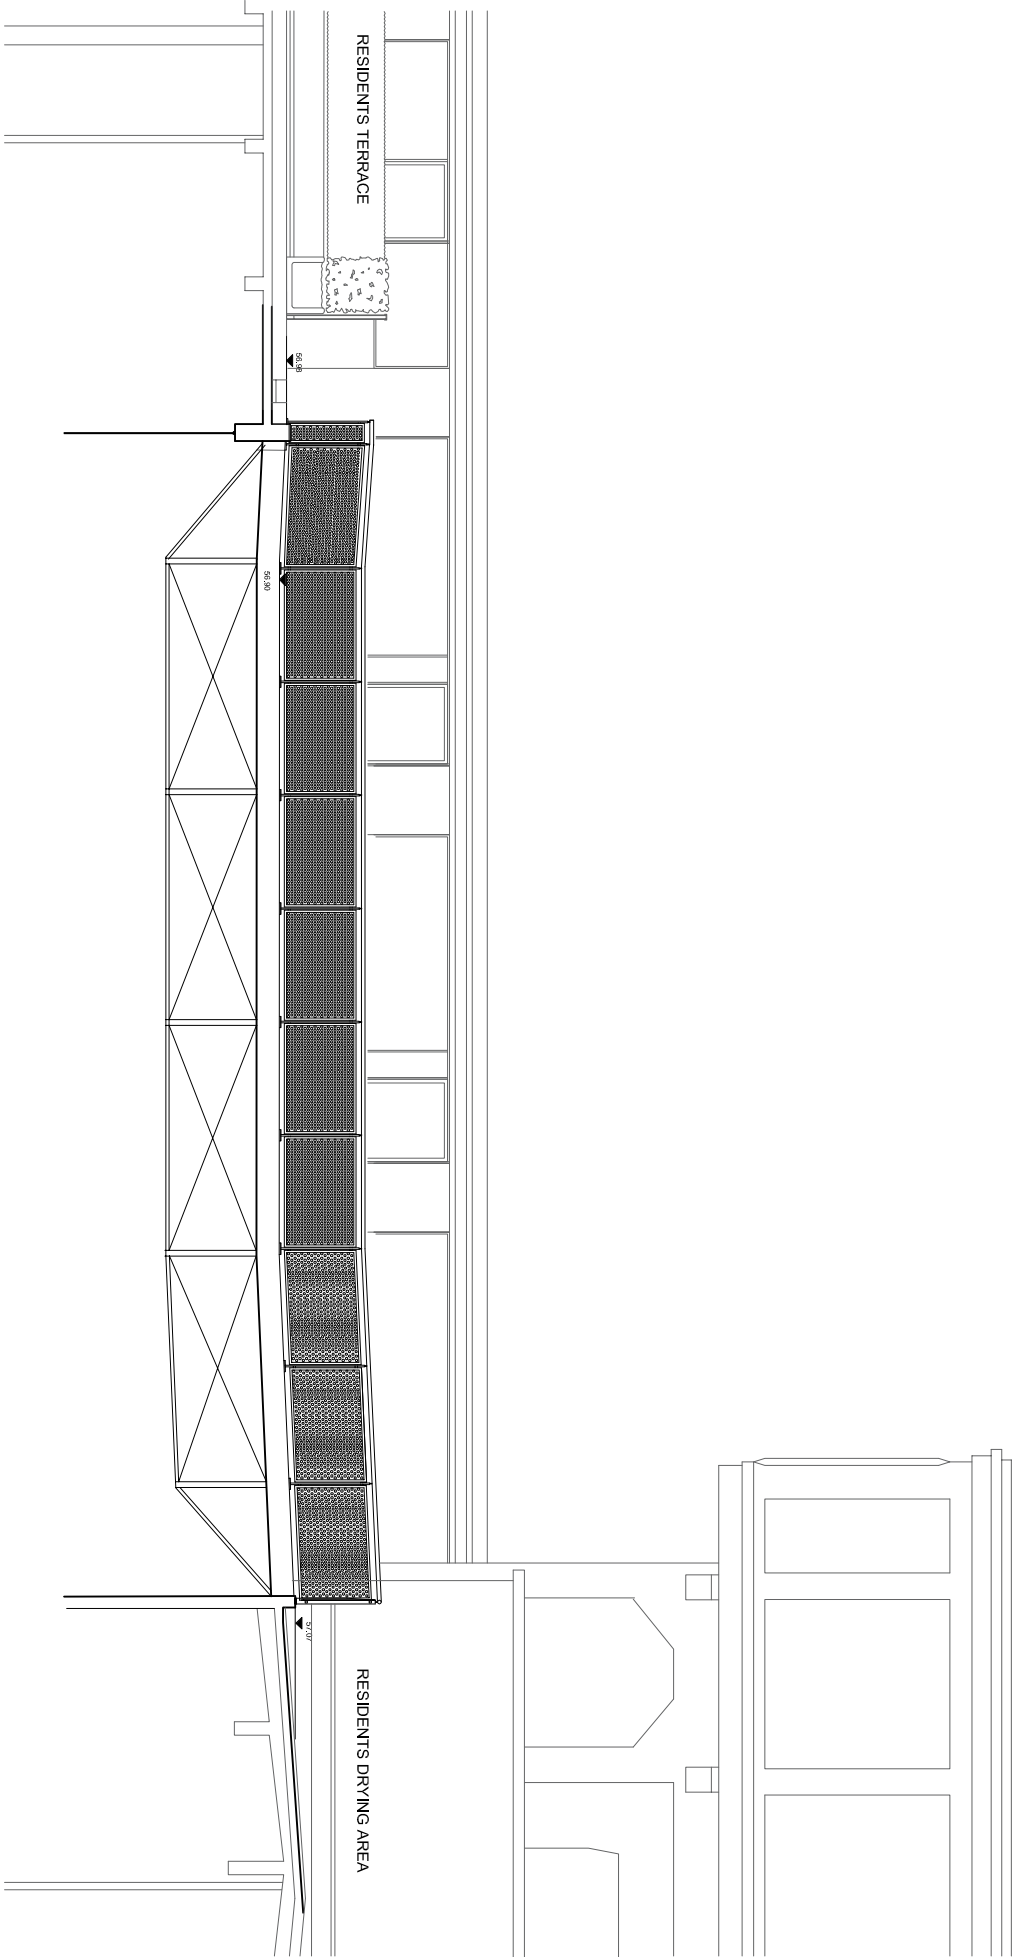

NOTES

1. Refer to drg. L(24)01 for walkway and balustrade construction

PROJECT NO.	DRAWING NO.	REVISION		PROJECT
		SCALE	-	
1504	L-(24)02	1:100@A3		ENTERPRISE HOUSE BLYTH ROAD, HAYES
DRAWN	CHECKED	AF	DATE 10.05.16	DRAWING TITLE
FRA DESIGN LTD				6th Floor Bridge Access Walkway
FBA DESIGN				
CHARTERED ARCHITECTS				
12 HUDSON APT. COLLEGE HOUSE				
CHANDLER LANE, INGLESHAM, WILTSHIRE				
LONDON, N8 7BW SN6 7DU				
Tel: 020 7078 3945				
e-mail: contact@fbadesign@gmail.com				

FRA DESIGN LTD

Company no 9477262