


NOTES

- Existing single glazed windows to be retained shown : RET
Windows to be fixed open to provide permanent car park ventilation.
- Existing steel framed windows to be scheduled by type and approximate age before removal.
- All other windows to be replaced with double glazed mild steel W20 sections as West Leigh typical drawing no: CE91429-01.
- New steel frames to be hot dipped galvanised and polyester powder coated RAL colour 9016 and gloss level TBC

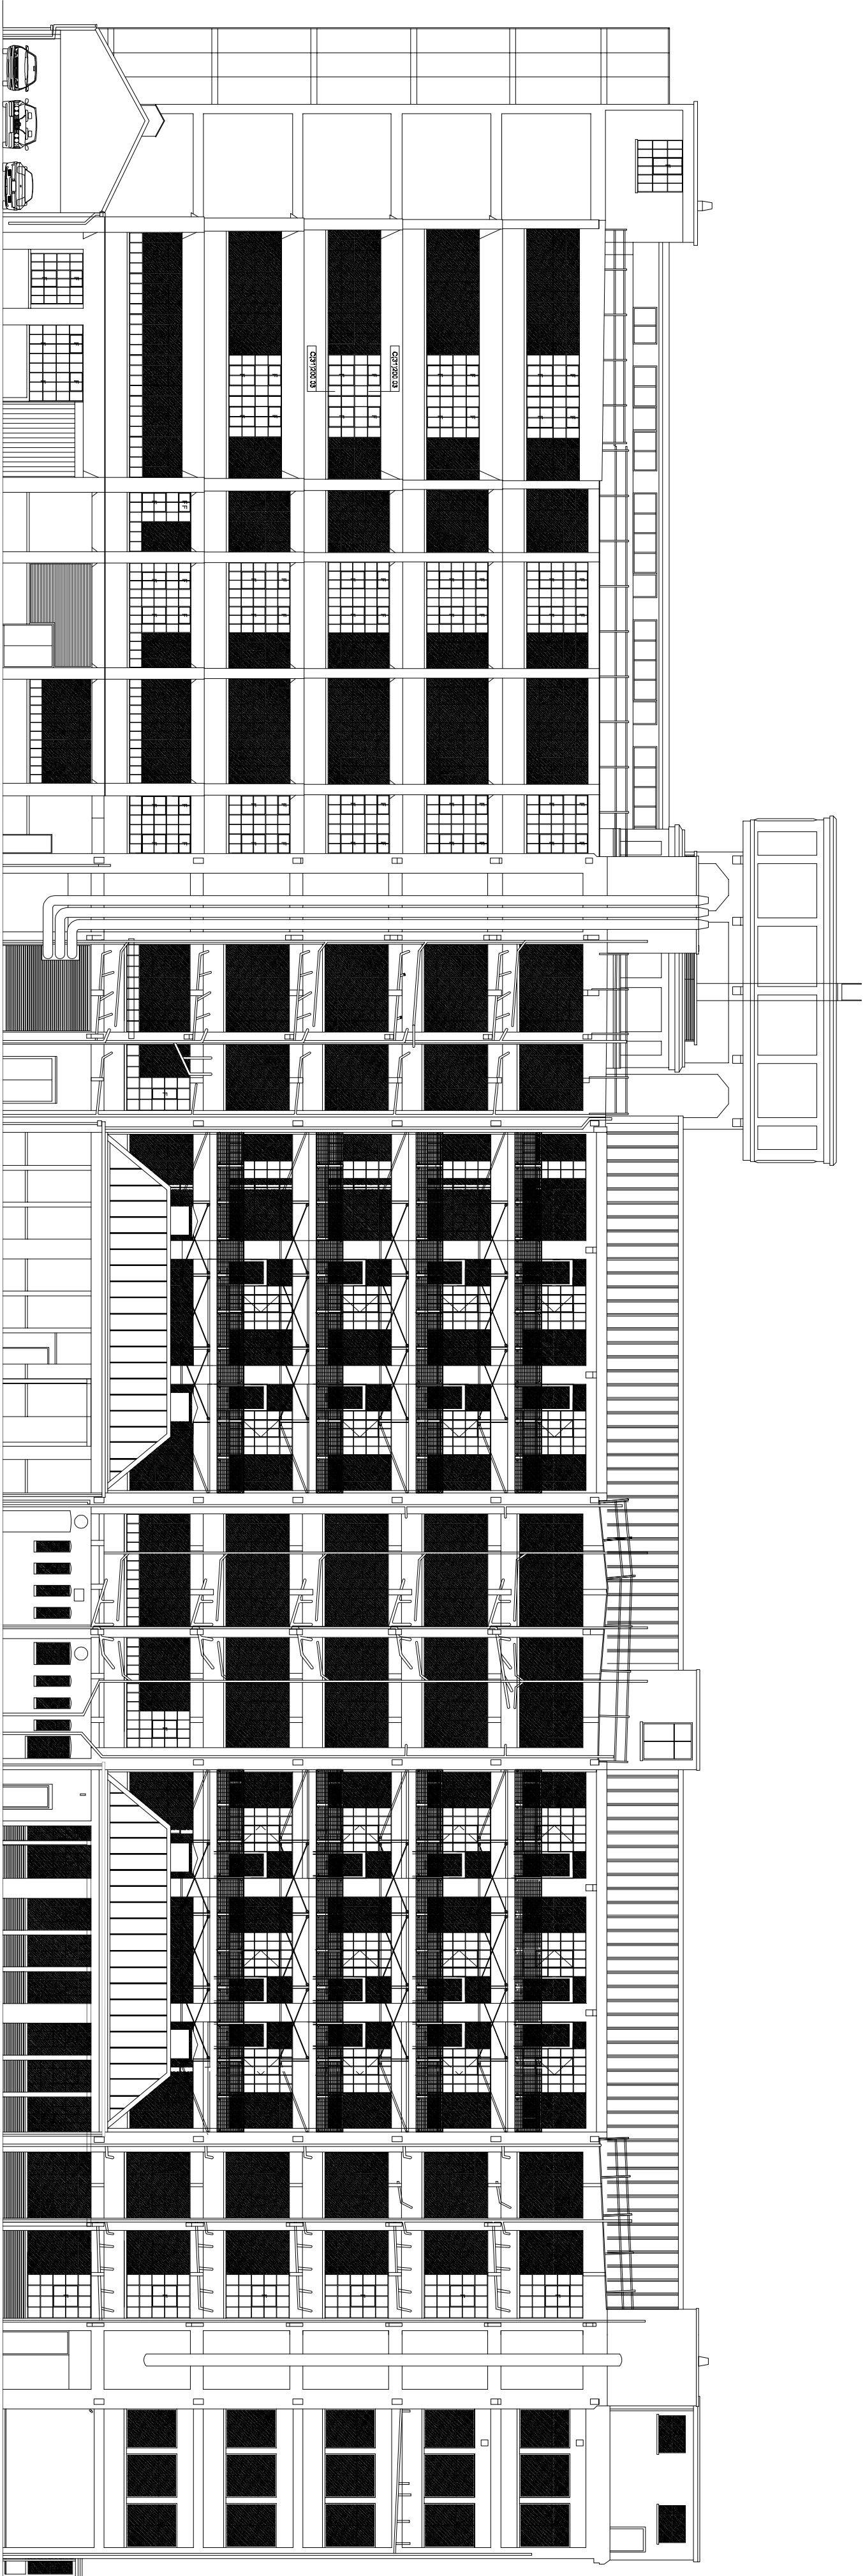

F B A DESIGN

CHARTERED ARCHITECTS

12 HUDSON APT. COLLEGE HOUSE
CHADWELL LANE INGLESHAM, WILTSHIRE
LONDON, N8 7RW SN6 7QU

Tel: 020 7078 3945

e-mail: contact@fbdesign.com

PROJECT

ENTERPRISE HOUSE
BLYTH ROAD, HAYES

DRAWING TITLE

PROPOSED NORTH
ELEVATION (window
types)

PROJECT NO.	DRAWING NO.	REVISION
1504	LA(--)311	—
(P3)	SCALE 1:200@A1 1:400@A3	
DRAWN	CHECKED	AF
DATE	DATE	DATE
28.10.15	28.10.15	28.10.15
FB DESIGN LTD	Company no. 947782	