
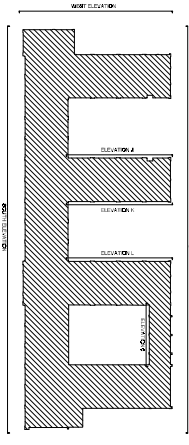
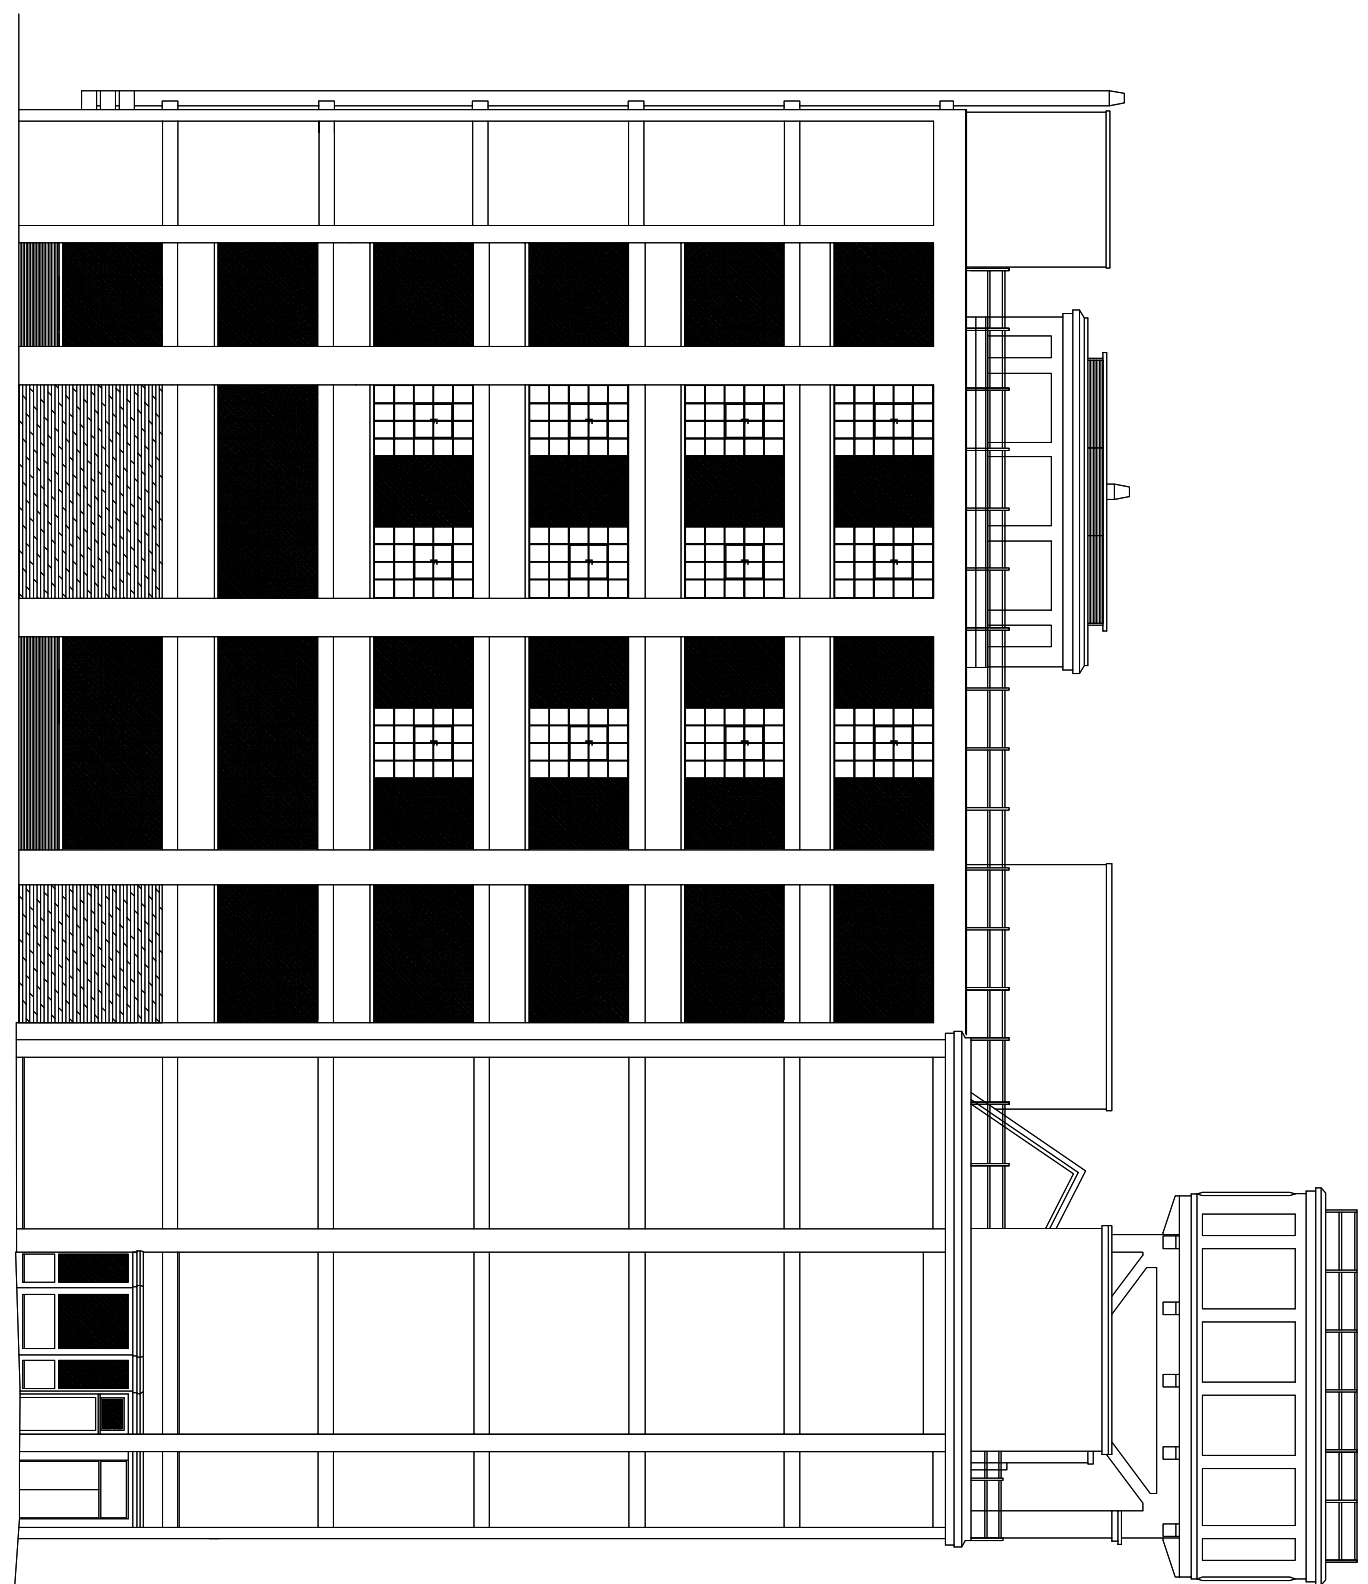


NOTES

- Existing single glazed windows to be retained shown : RET
- Windows to be fixed open to provide permanent car park ventilation.
- Existing steel framed windows to be scheduled by type and approximate age before removal. All other windows to be replaced with double glazed mild steel W20 sections as West Leigh typical drawing no: CE 91429-01.
- New steel frames to be hot dipped galvanized and polyester powder coated RAL colour 9016 and gloss level TBC

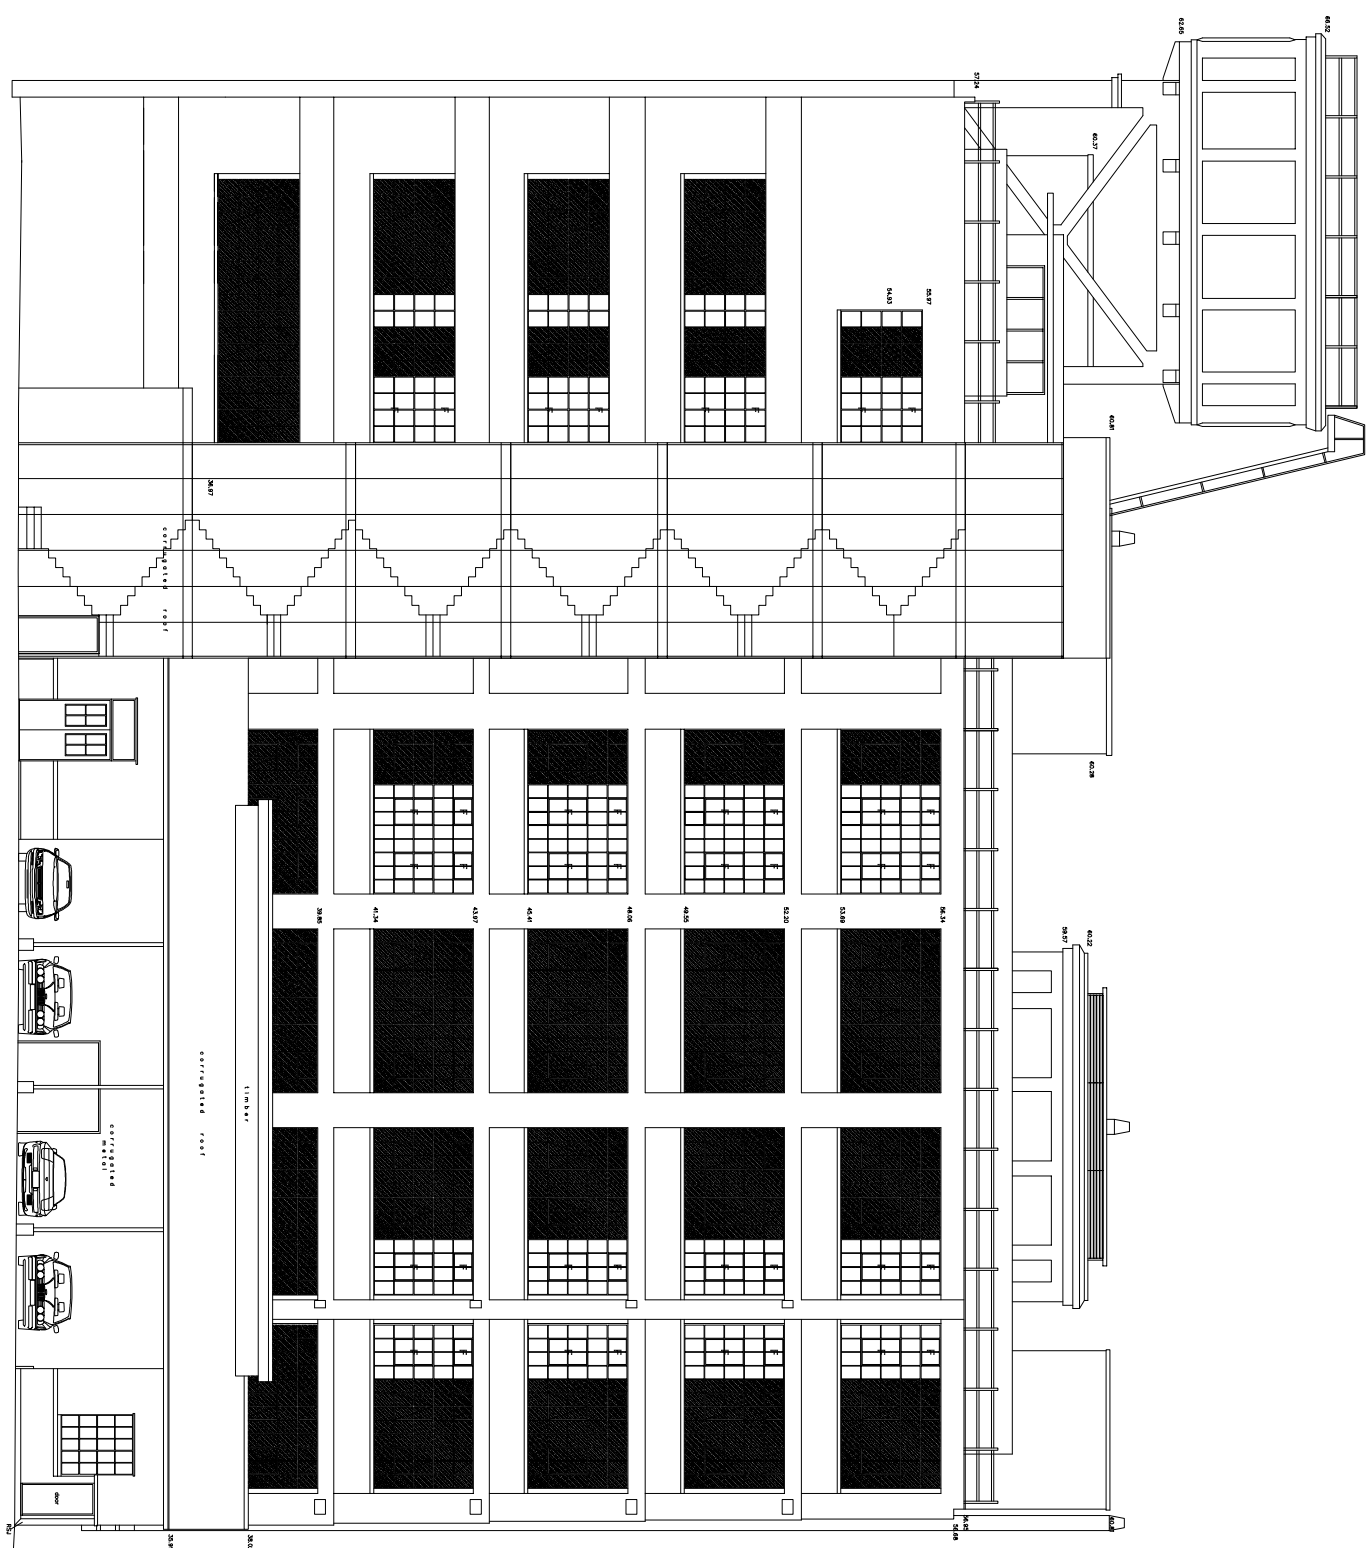

FBA DESIGN

CHARTERED ARCHITECTS

12 HUDSON APT.
CHADWELL LANE
LONDON, N8 7RW

COLLEGE HOUSE
INGLESHAM, WILTSHIRE
SN6 7QU

Tel: 020 7078 3945
e-mail: contact@fbadesign.com

PROJECT

ENTERPRISE HOUSE
BLYTH ROAD, HAYES

DRAFTING TITLE

PROPOSED NORTH
ELEVATION (window)

types)

PROJECT NO.	DRAWING NO.	REVISION
1504	LA(--)312 (P2)	—
	SALE 1:200@A1 1:400@A3.	
DRAWN	CHECKED AF	DATE 28.10.15
FBA DESIGN LTD Company no. 3477262		