
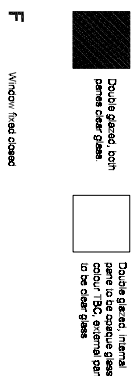
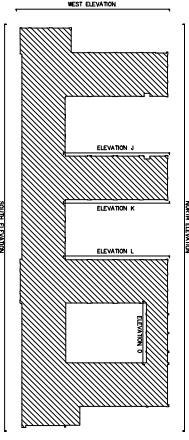
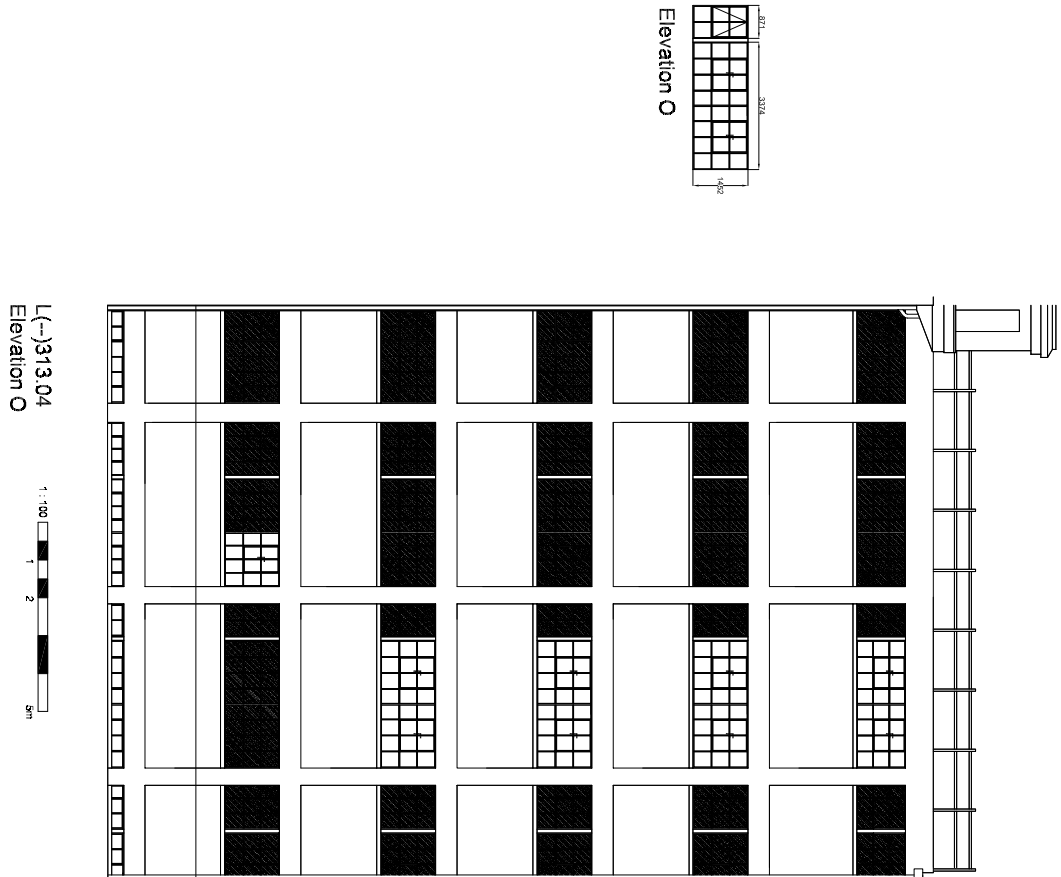
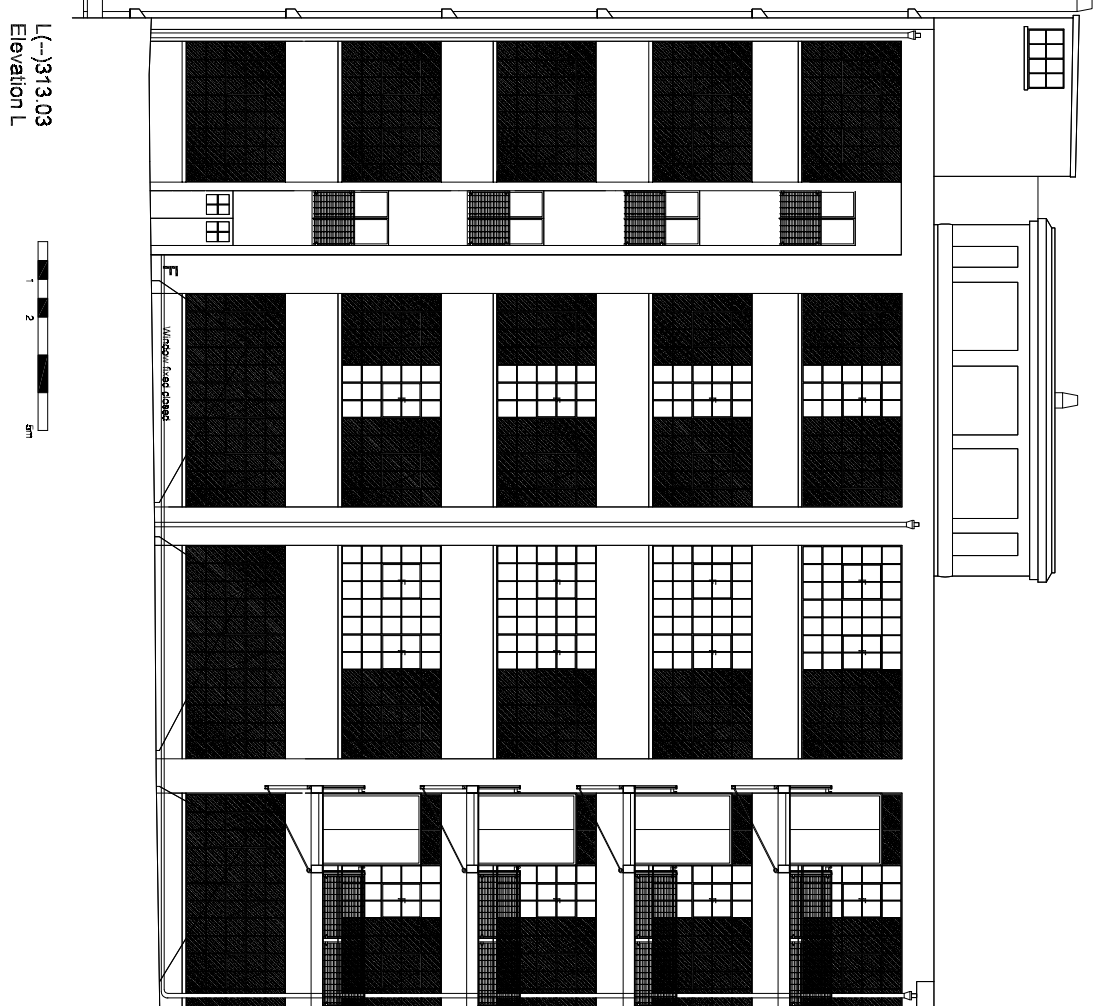
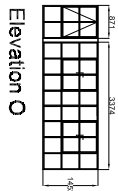
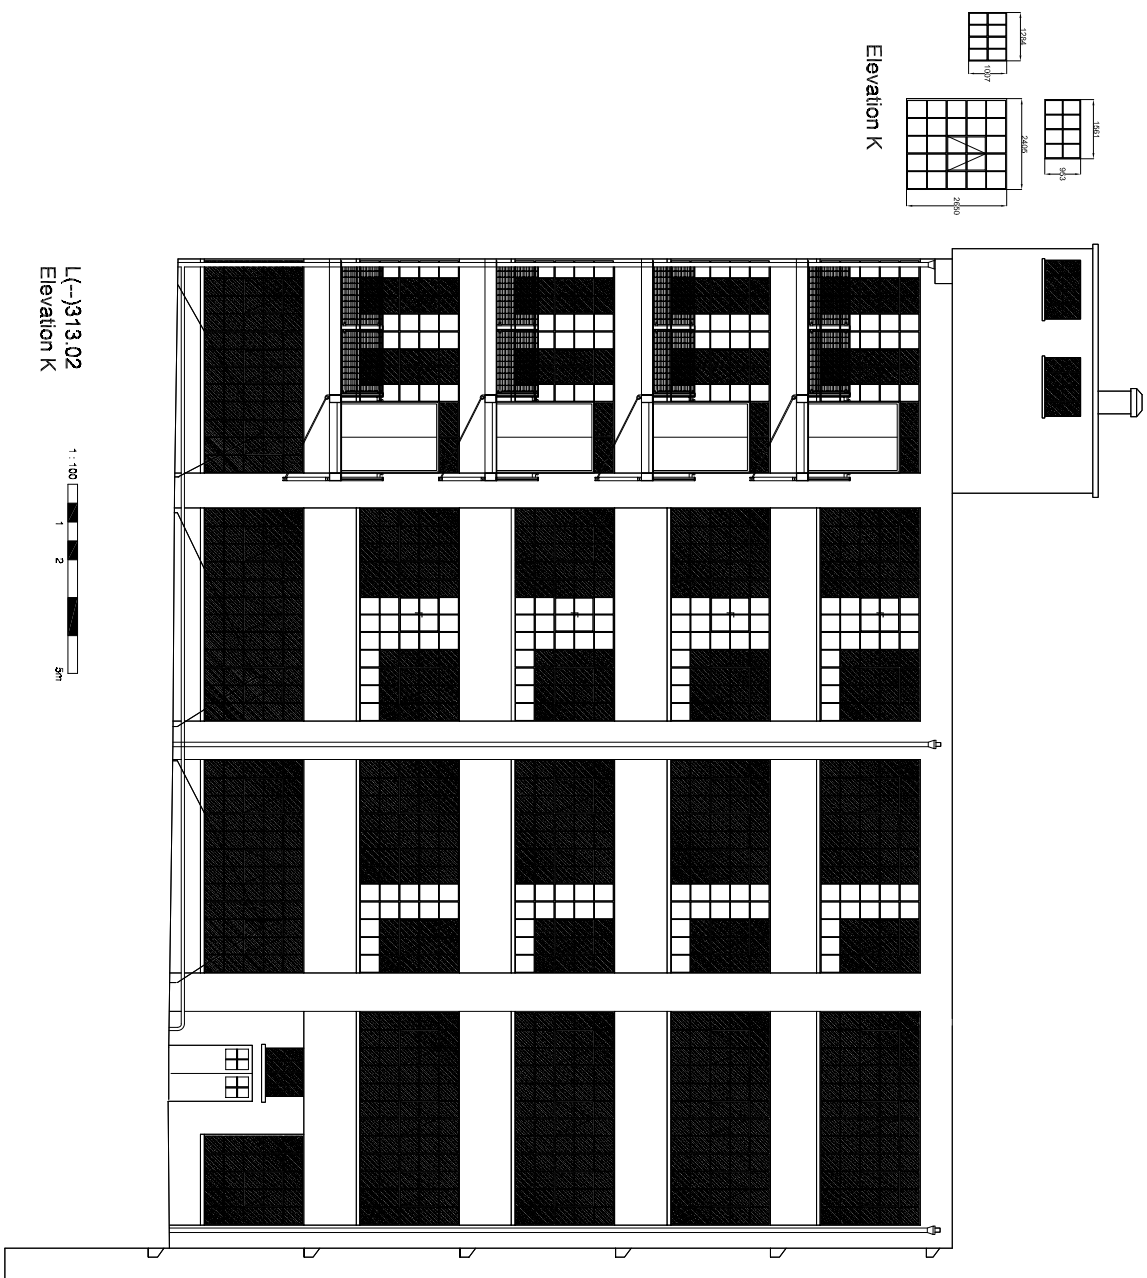
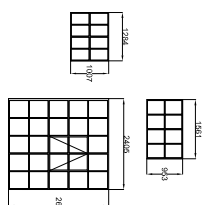
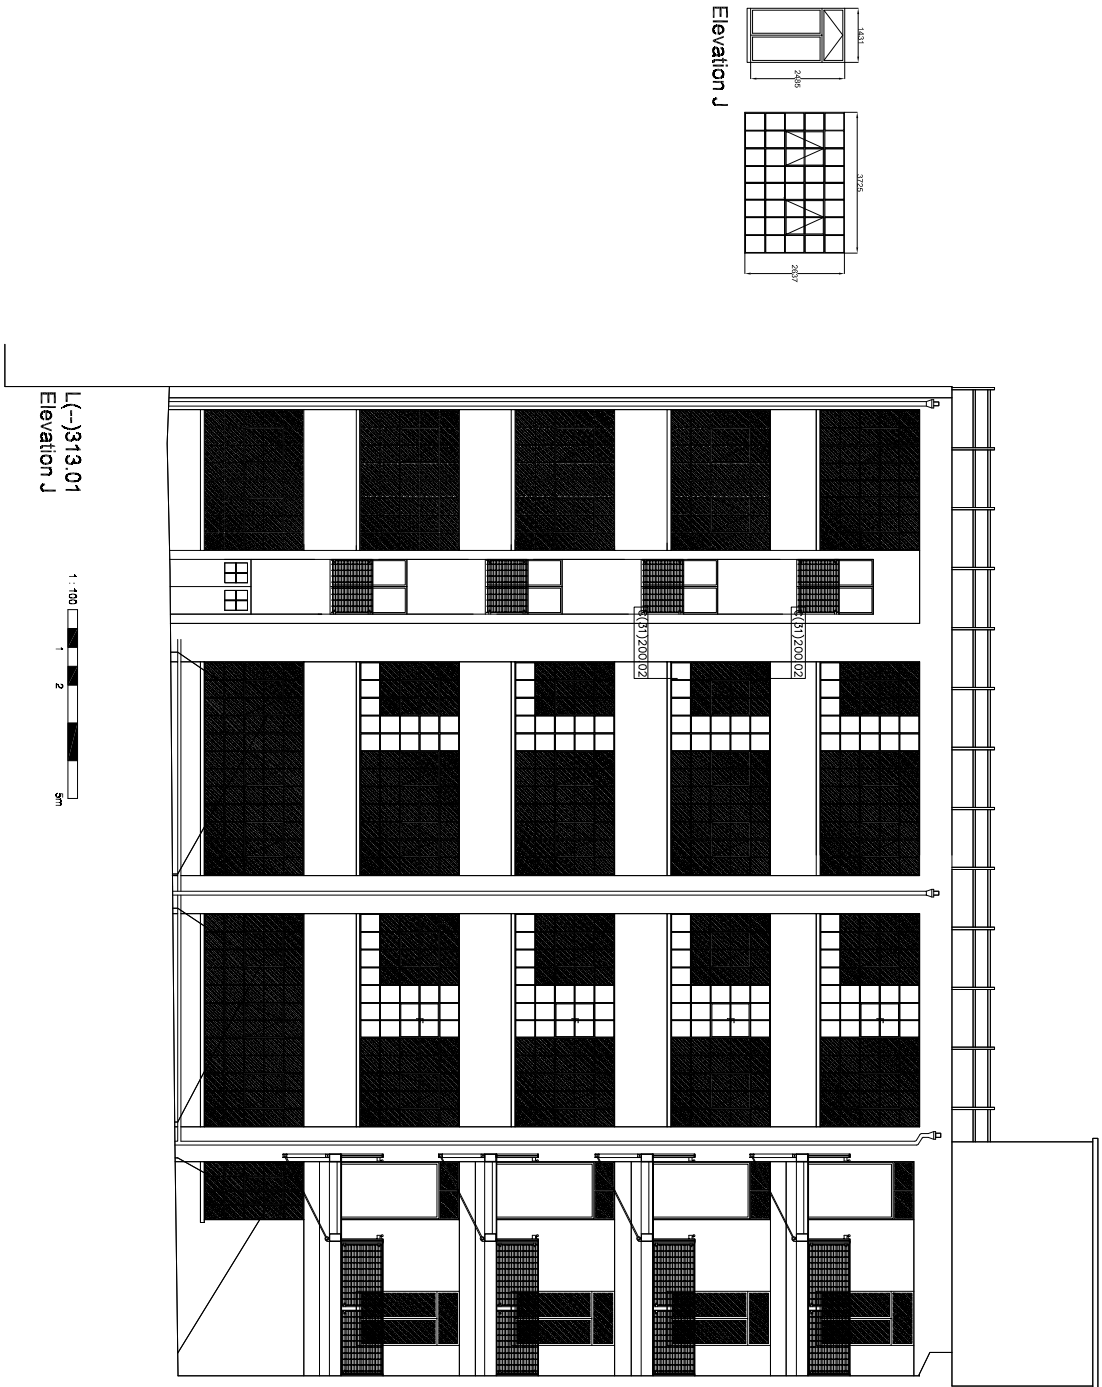


NOTES

- Existing steel framed windows to be scheduled by type and approximate age before removal.
- All other windows to be replaced with double glazed mild steel W20 sections as West Leigh typical drawing no: CE 31429-01.
- New steel frames to be hot dipped galvanised and polyester powder coated: RAL colour 9016 and gloss level 1BC

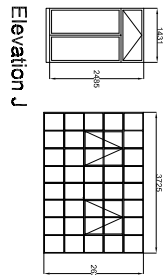

F B A DESIGN

CHARTERED ARCHITECTS

12 HUDSON APT, COLLEGE HOUSE
CHADWELL LANE, INGLESHAM, WILTSHIRE
LONDON, N8 7RW SN6 7QU

Tel: 020 7078 3945
e-mail: contact@fbdesign.com

PROJECT
ENTERPRISE HOUSE
BLYTH ROAD, HAYES

PROPOSED INTERNAL
ELEVATIONS(window
types)

PROJECT NO.	DRAWING NO.	REVISION
1504	LA(--)313	—
(P3)	SCALE 1:200@A1. 1:400@A3.	
DRAWN	CHECKED	AF
DATE	28.10.15	
FBA DESIGN LTD Company No. 3477262		