

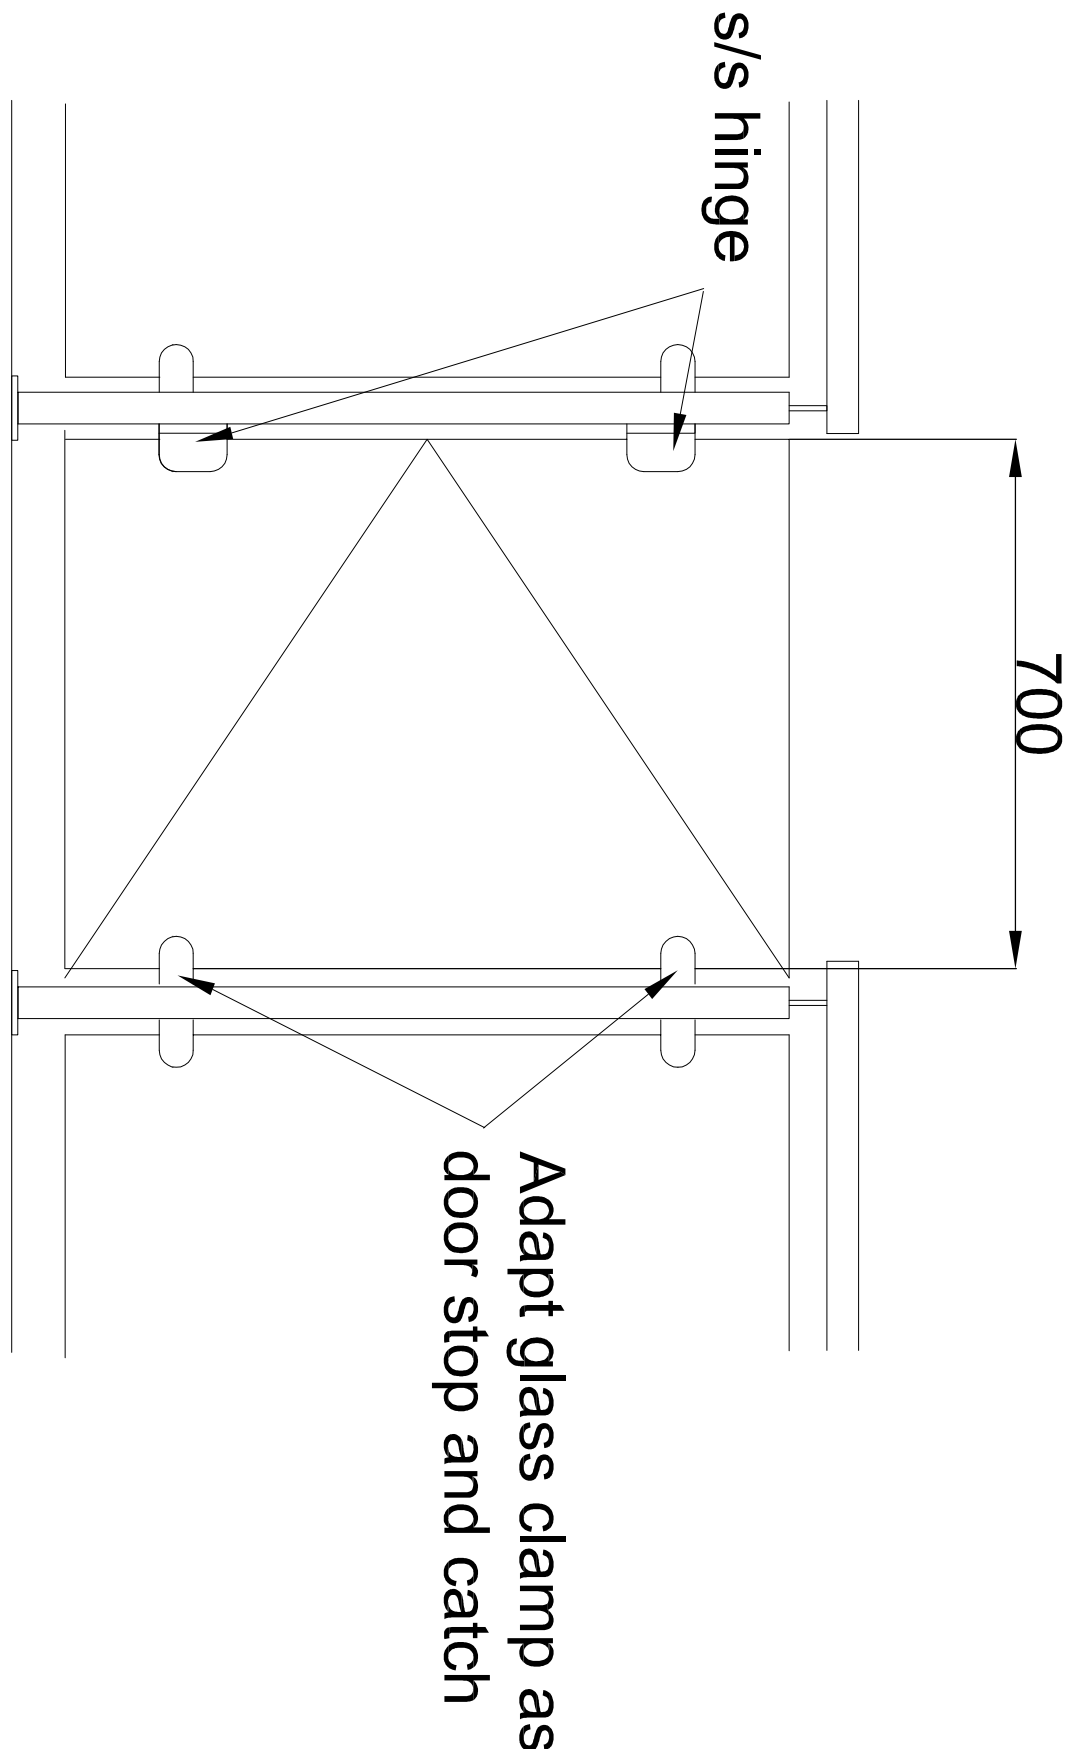


LOCATION PLAN
scale 1:200

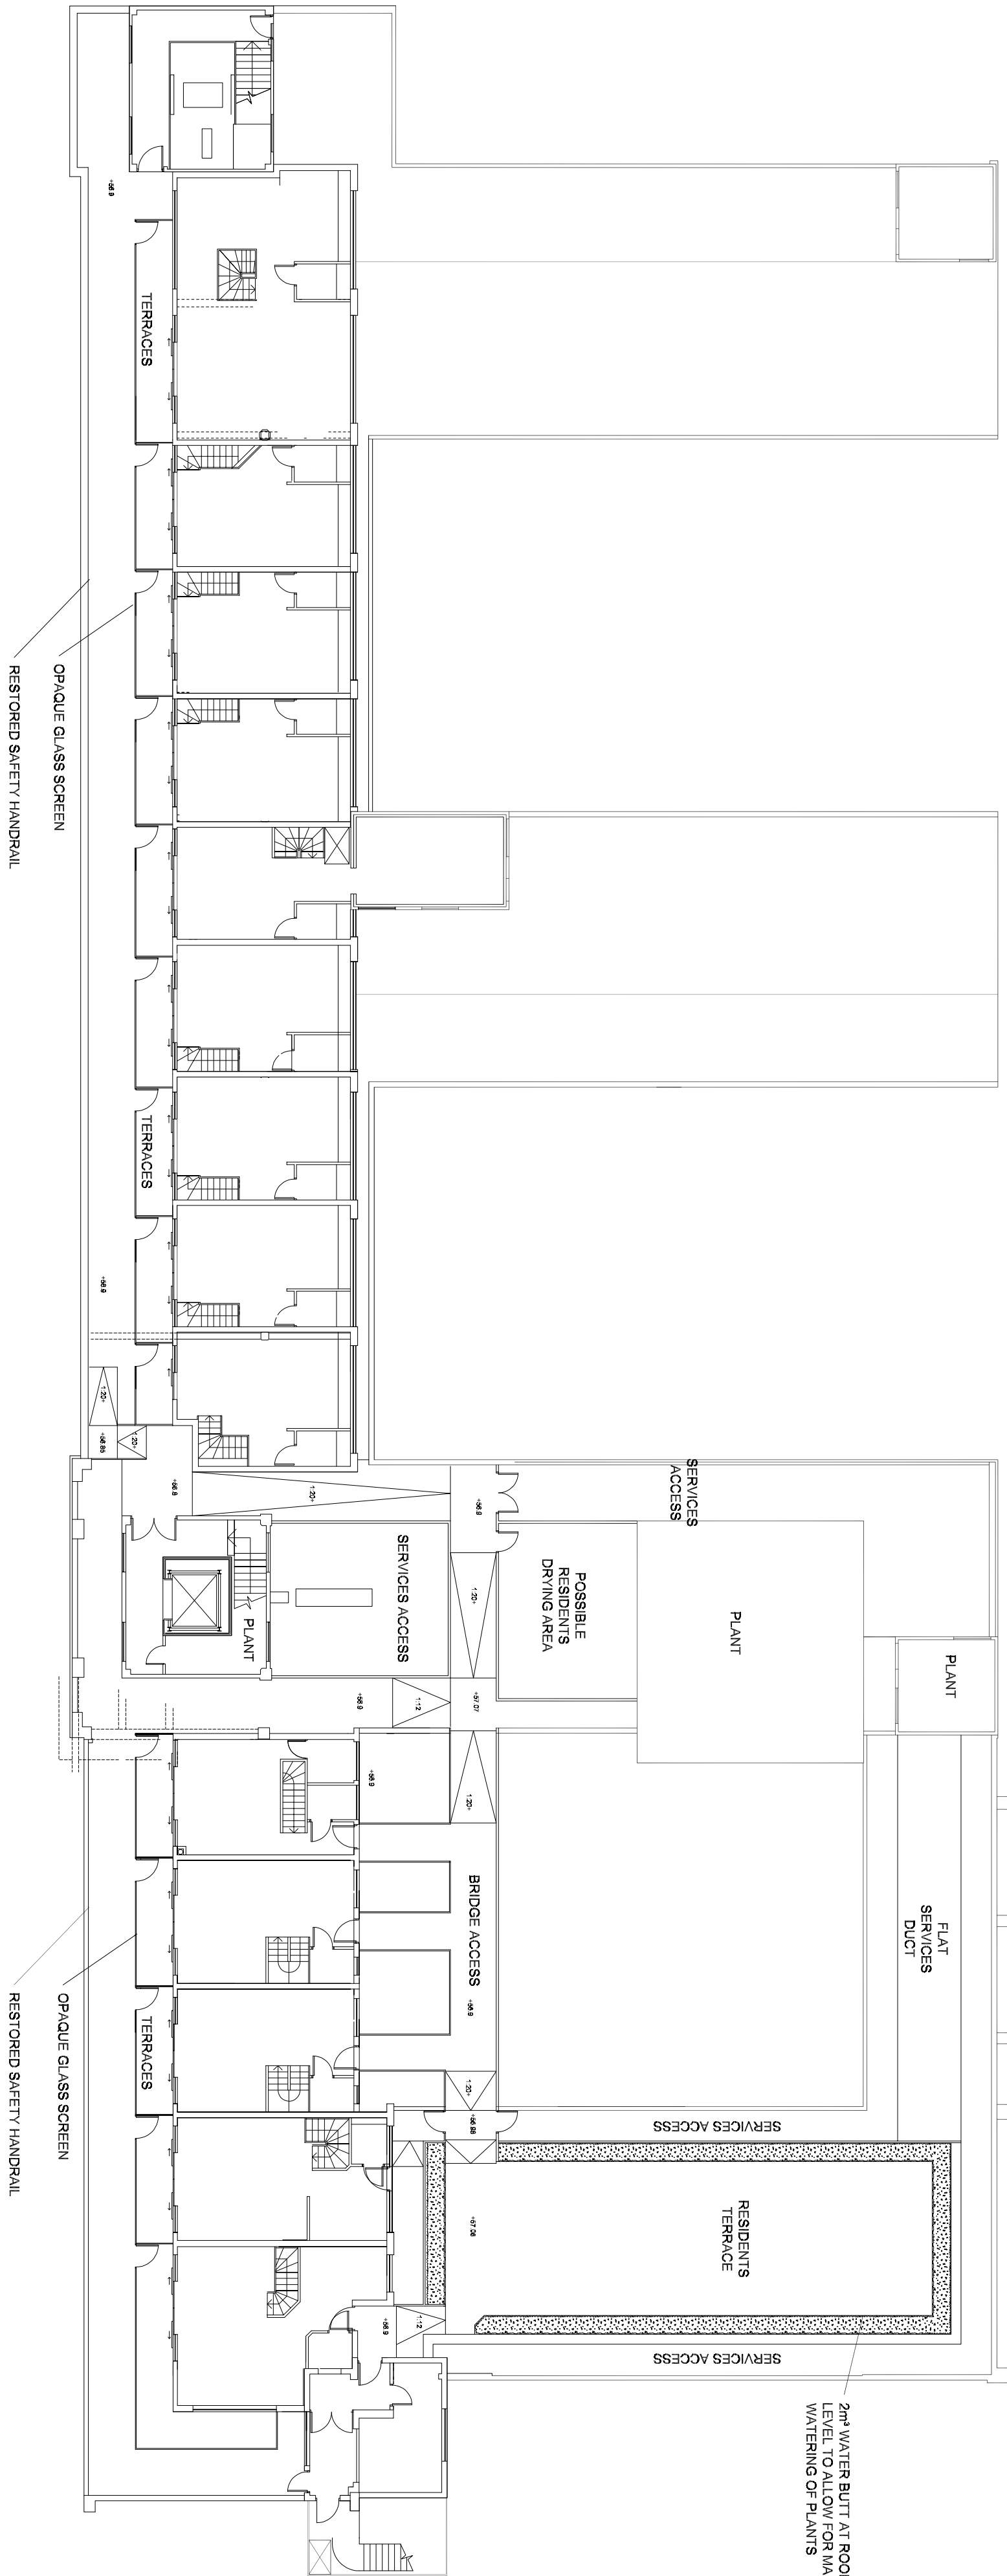

Gate

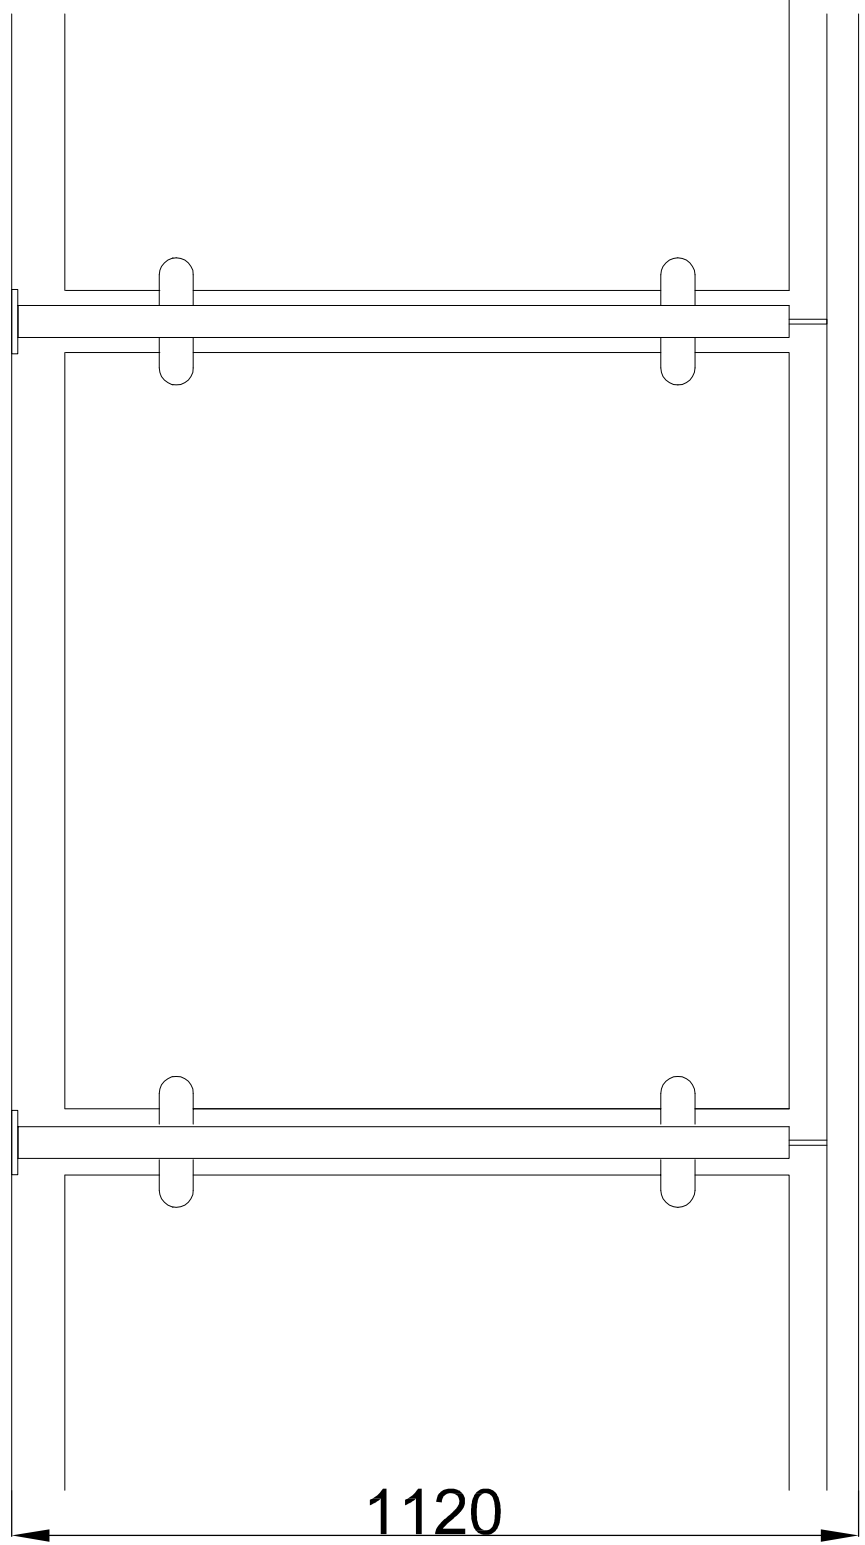


Fixed panel

ELEVATION

NOTES

1. Stainless steel post to be 1178mm total height with welded stainless steel base plates
2. Glass clamps to be 65 x 45mm
3. Laminated glass 11.5mm thickness, size 1000mm width x 960mm height with frosted finish
4. Stainless steel to be 316 grade with 320 grit finish
5. Stainless steel handrail 42.4mm diameter.
6. Expanding bolt fixings to baseplates.

Insulation and single ply roof
covering on existing roof structure

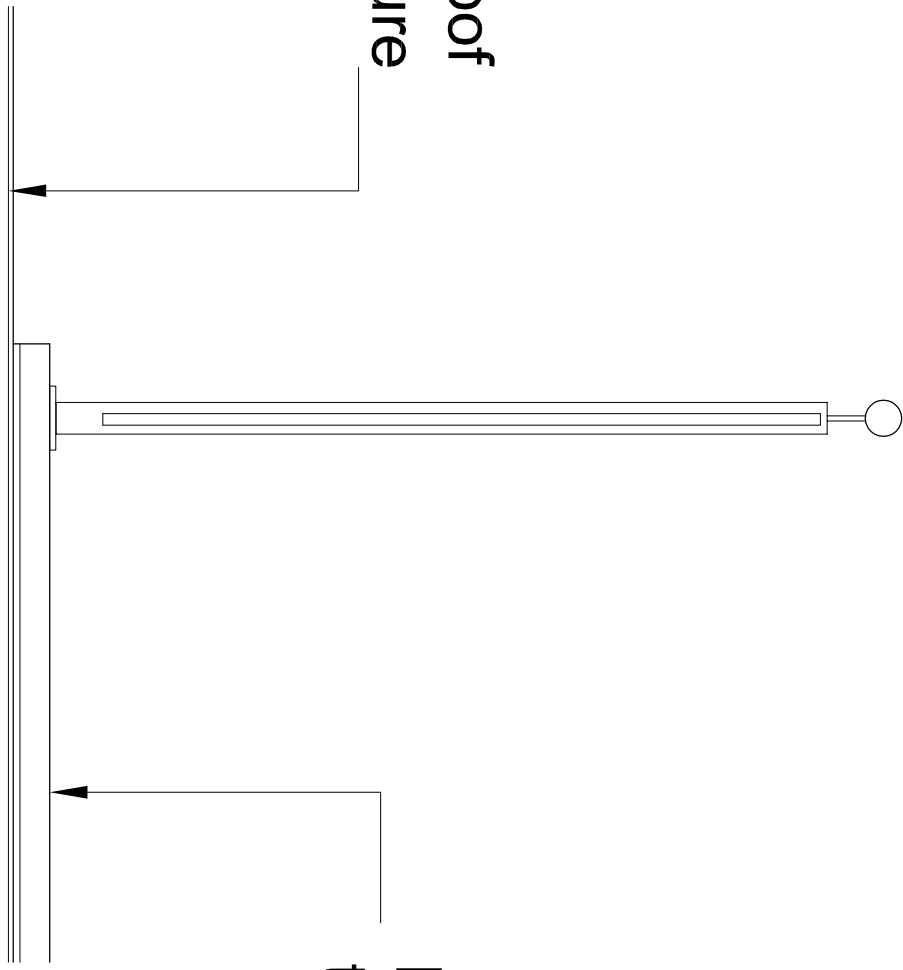

SECTION

Paved area laid
to existing falls

F B A DESIGN

CHARTERED ARCHITECTS

12 HUDSON APT. COLLEGE HOUSE
CHADWELL LANE. INGLESHAM, WILTSHIRE
LONDON, N8 7RW SN6 7QU

Tel: 020 7078 3945

e-mail: contact:fba design@gmail.com

PROJECT

ENTERPRISE HOUSE
BLYTH ROAD, HAYES

DRAWING TITLE

OPAQUE GLASS SCREEN
— 6TH FLOOR

PROJECT NO.	DRAWING NO.	REVISION
1504	A(24)01	—
DRAWN	CHECKED	DATE
AF	AF	11.05.16
FBA DESIGN LTD Company no. 5477265		