


CONDITION No 5.3
EXTERNAL PAINT
COLOURS

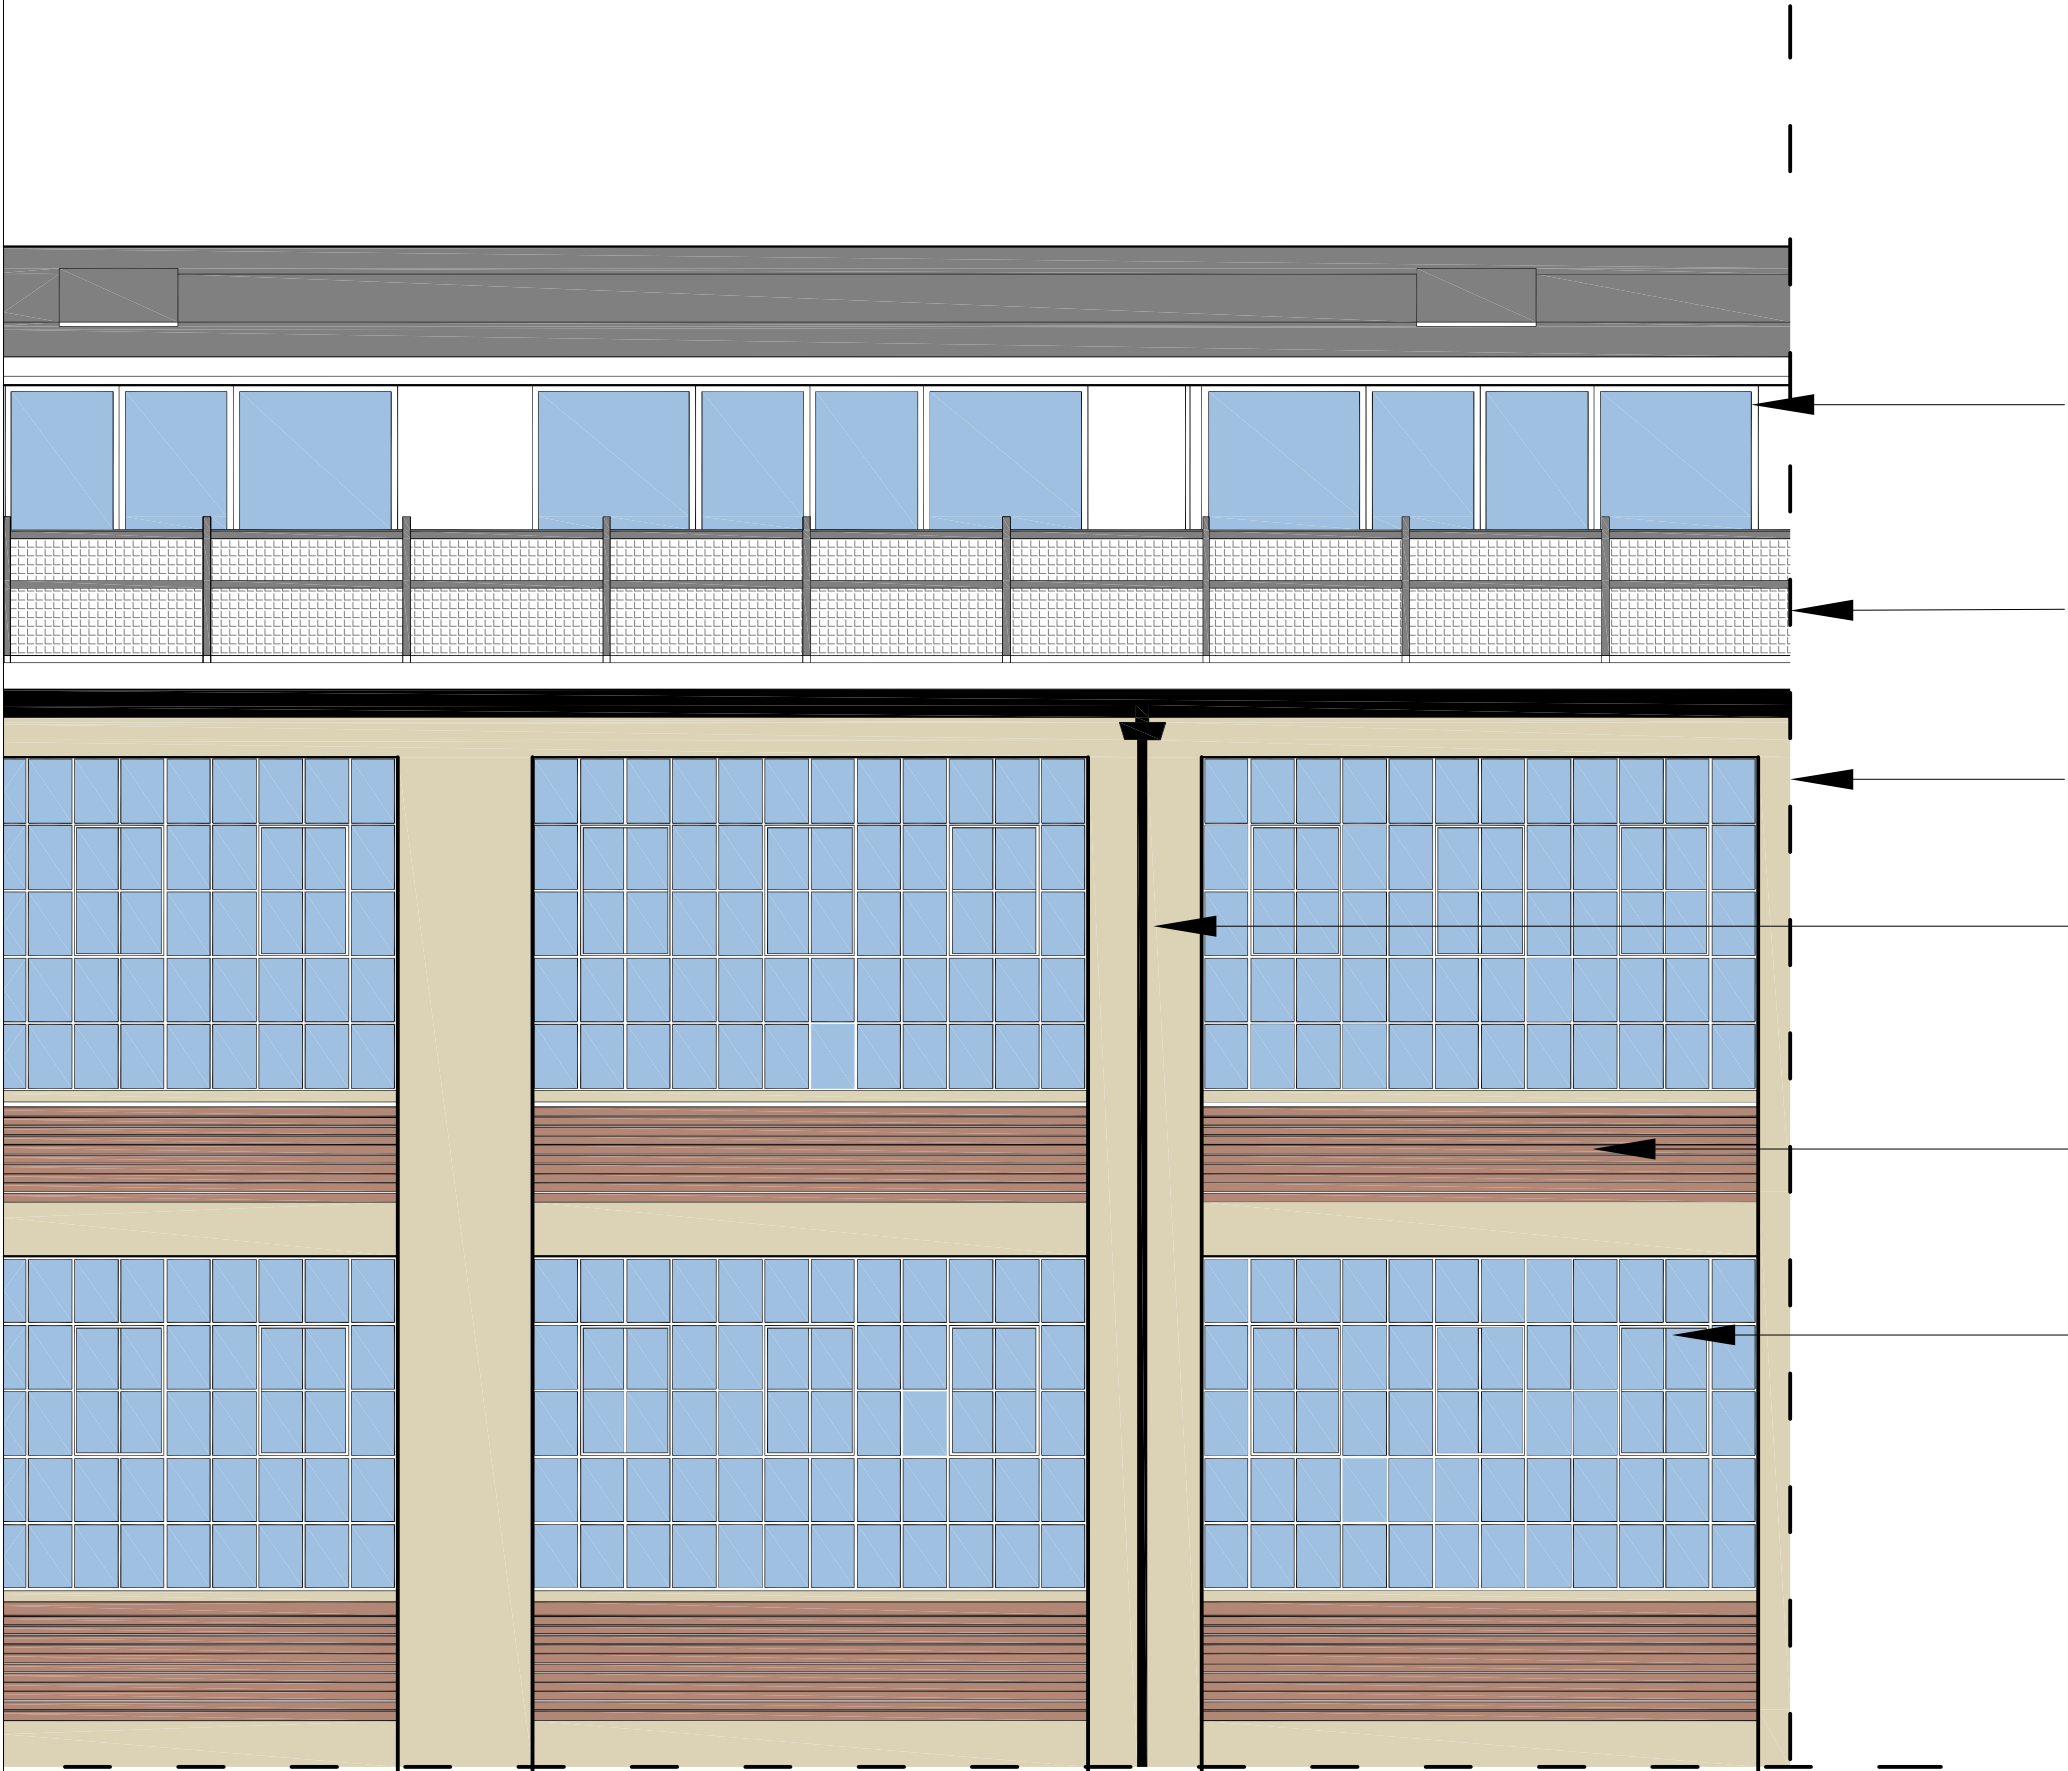

- ① NEW RESIDENTIAL ADDITION:
WALLS WHITE, WINDOW
FRAMES WHITE, METAL WORK
GREY
- ② EXISTING HANDRAIL TO BE
RESTORED, MASH INFILL ADDED,
COLOUR DARK GREY
- ③ PILASTERS, WINDOW SILLS:
PAINT TO MATCH CONCRETE
- ④ PIPES:
CAST IRON PAINTED BLACK
- ⑤ BRICKWORK:
CLEAR, ANTI CARBONATION
PAINT, SILICON PROTECTION
- ⑥ WINDOW FRAME:
PAINTED WHITE

F B A DESIGN		
CHARTERED ARCHITECTS		
12 HUDSON APT. CHADWELL LANE LONDON, N8 7RW	COLLEGE HOUSE INGLESHAM, WILTSHIRE SN6 7QU	
Tel: 020 7078 3945 e-mail: contact.fbadesign@gmail.com		
PROJECT		
ENTERPRISE HOUSE BLYTH ROAD, HAYES		
DRAWING TITLE		
EXTERNAL PAINT COLOURS		
PROJECT NO.	DRAWING NO.	REVISION
1504	C(5.3)01	-
	SCALE	1:50@A1 1:100@A3
DRAWN	CHECKED	DATE
	KB	07.12.15
FBA DESIGN LTD Company no. 9477202		