


NOTES

- Existing single glazed windows to be retained shown : [RET] Windows to be fixed open to provide permanent car park ventilation.
- Existing steel framed window to be scheduled by type and approximate age before removal.
- All other windows to be replaced with double glazed mild steel W20 sections as West Leigh typical drawing no: CE.91429-01.
- New steel frames to be hot dipped galvanised and polyester powder coated: RAL colour and gloss level TBC

CONDITION No 5 iv:
WINDOWS

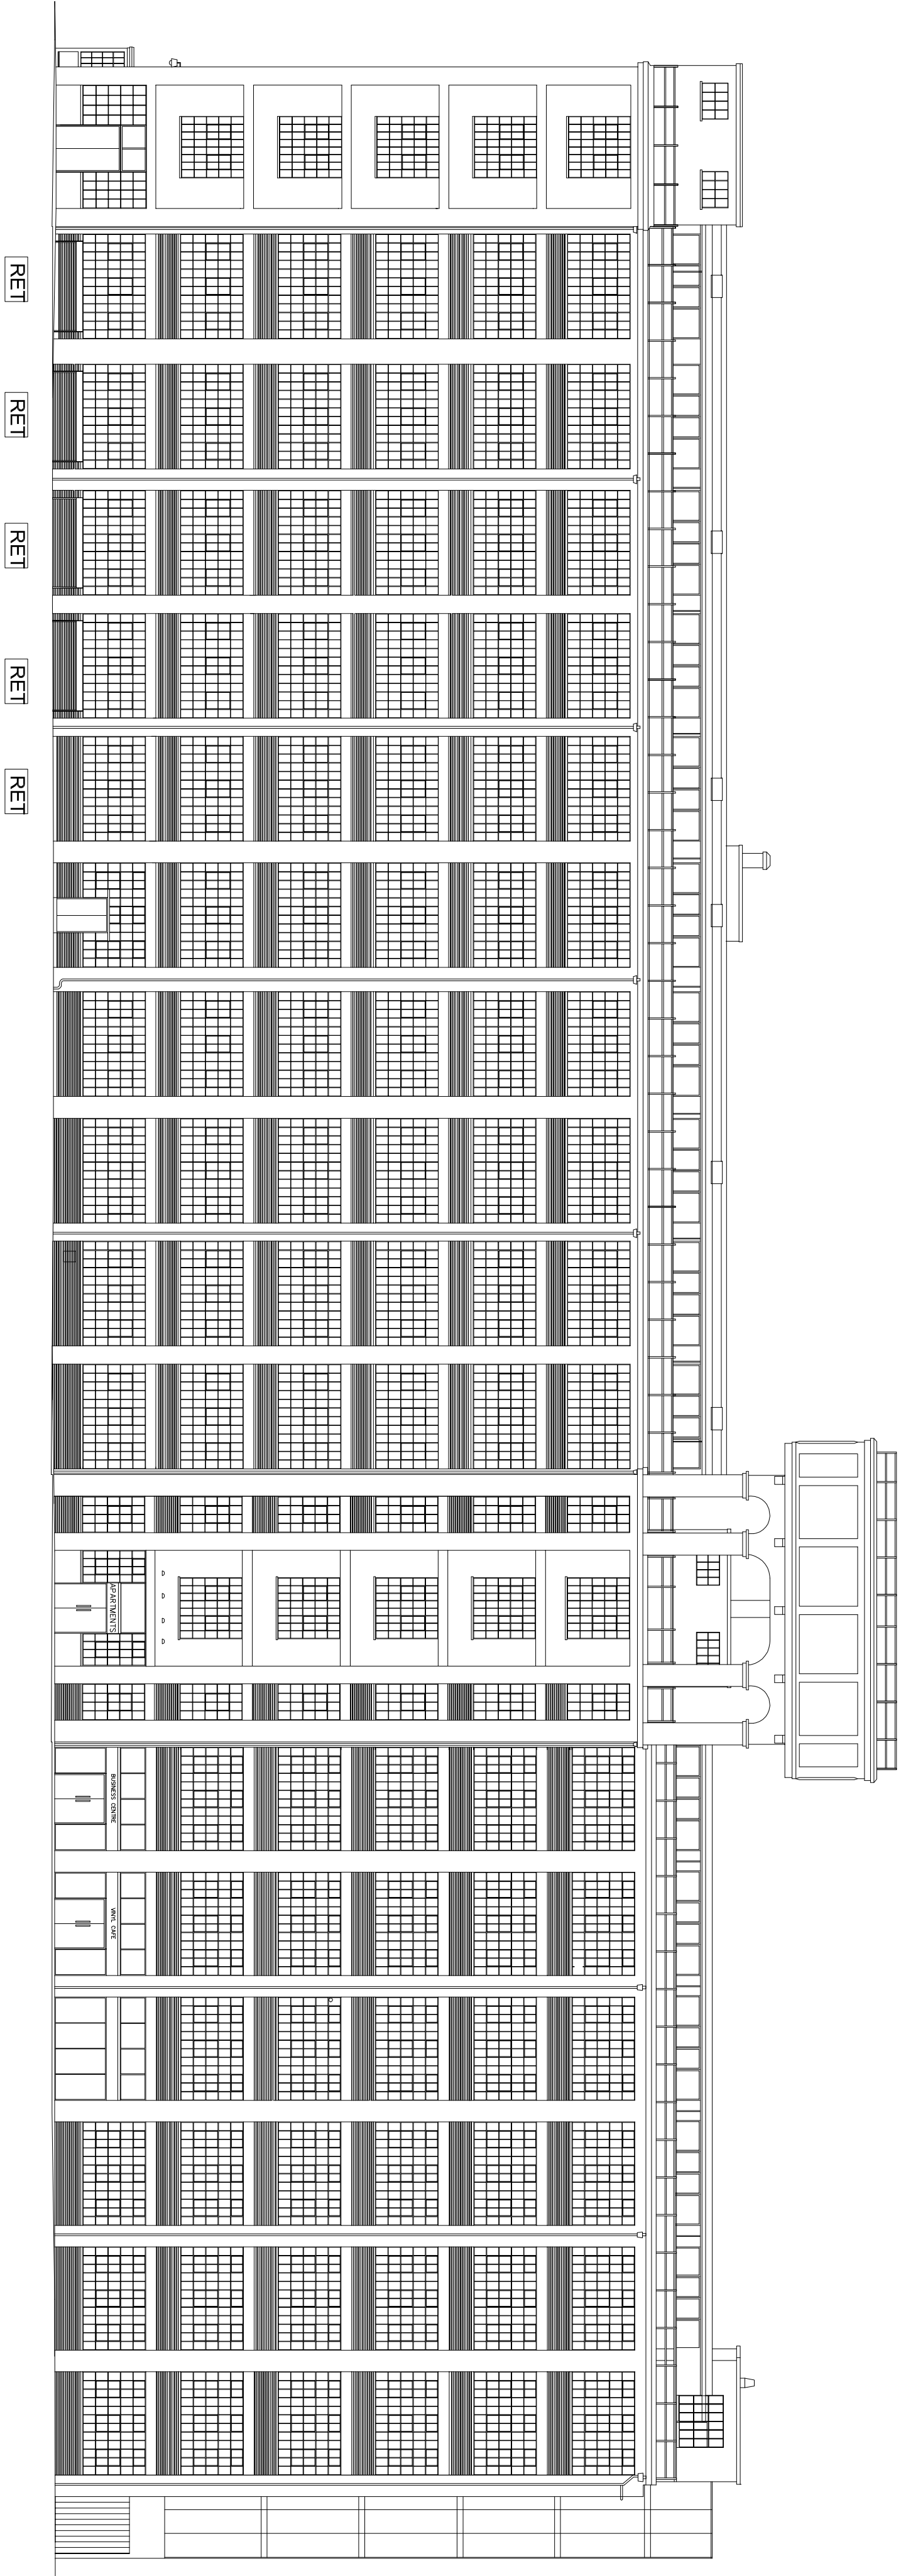

F B A DESIGN
CHARTERED ARCHITECTS

12 HUDSON APT. COLLEGE HOUSE
CHADWELL LANE INGLESHAM, WILTSHIRE
LONDON, N8 7RW SN6 7DU
Tel: 020 7078 3945
e-mail: contact:fbdesign@gmail.com

PROJECT

ENTERPRISE HOUSE
BLYTH ROAD, HAYES

DRAWING TITLE

PROPOSED SOUTH
ELEVATION

PROJECT NO.	DRAWING NO.	REVISION
1504	C(5.iv)01	—
DRAWN	CHECKED	AF
DATE 28.10.15	DATE 28.10.15	DATE 28.10.15
FB A DESIGN LTD	Company no. 9477262	