
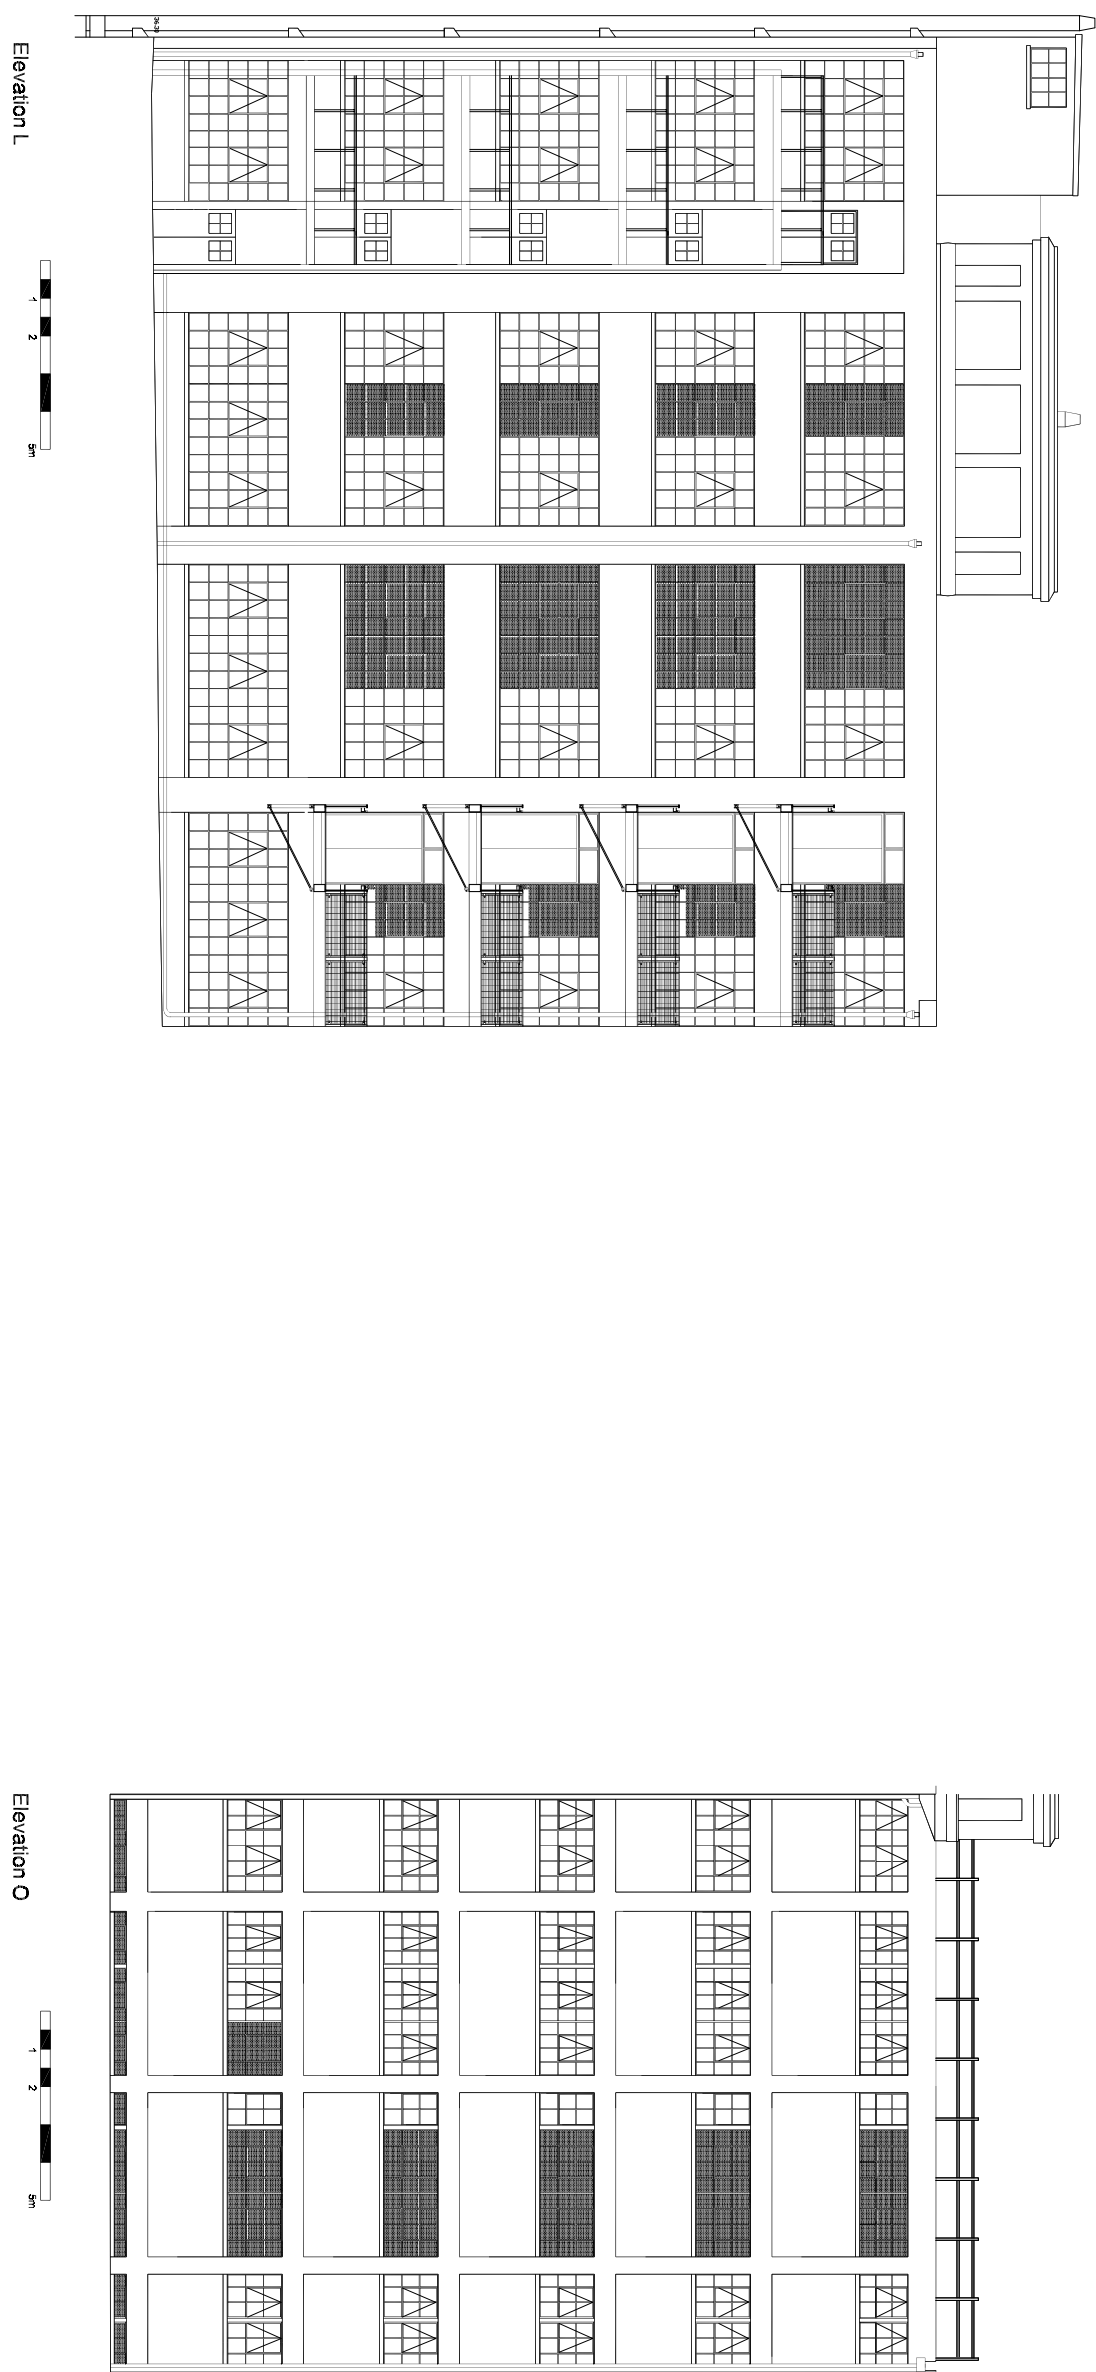


NOTES

- Existing single glazed windows to be retained
shown : RET
- Existing steel framed window to be scheduled by type and approximate age before removal.
- All other windows to be replaced with double glazed mild steel W20 sections as West Leigh typical drawing no.: CE.91429-01.
- New steel frames to be hot dipped galvanised and polyester powder coated: RAL colour and gloss level TBC

CONDITION No 5 iv:
WINDOWS

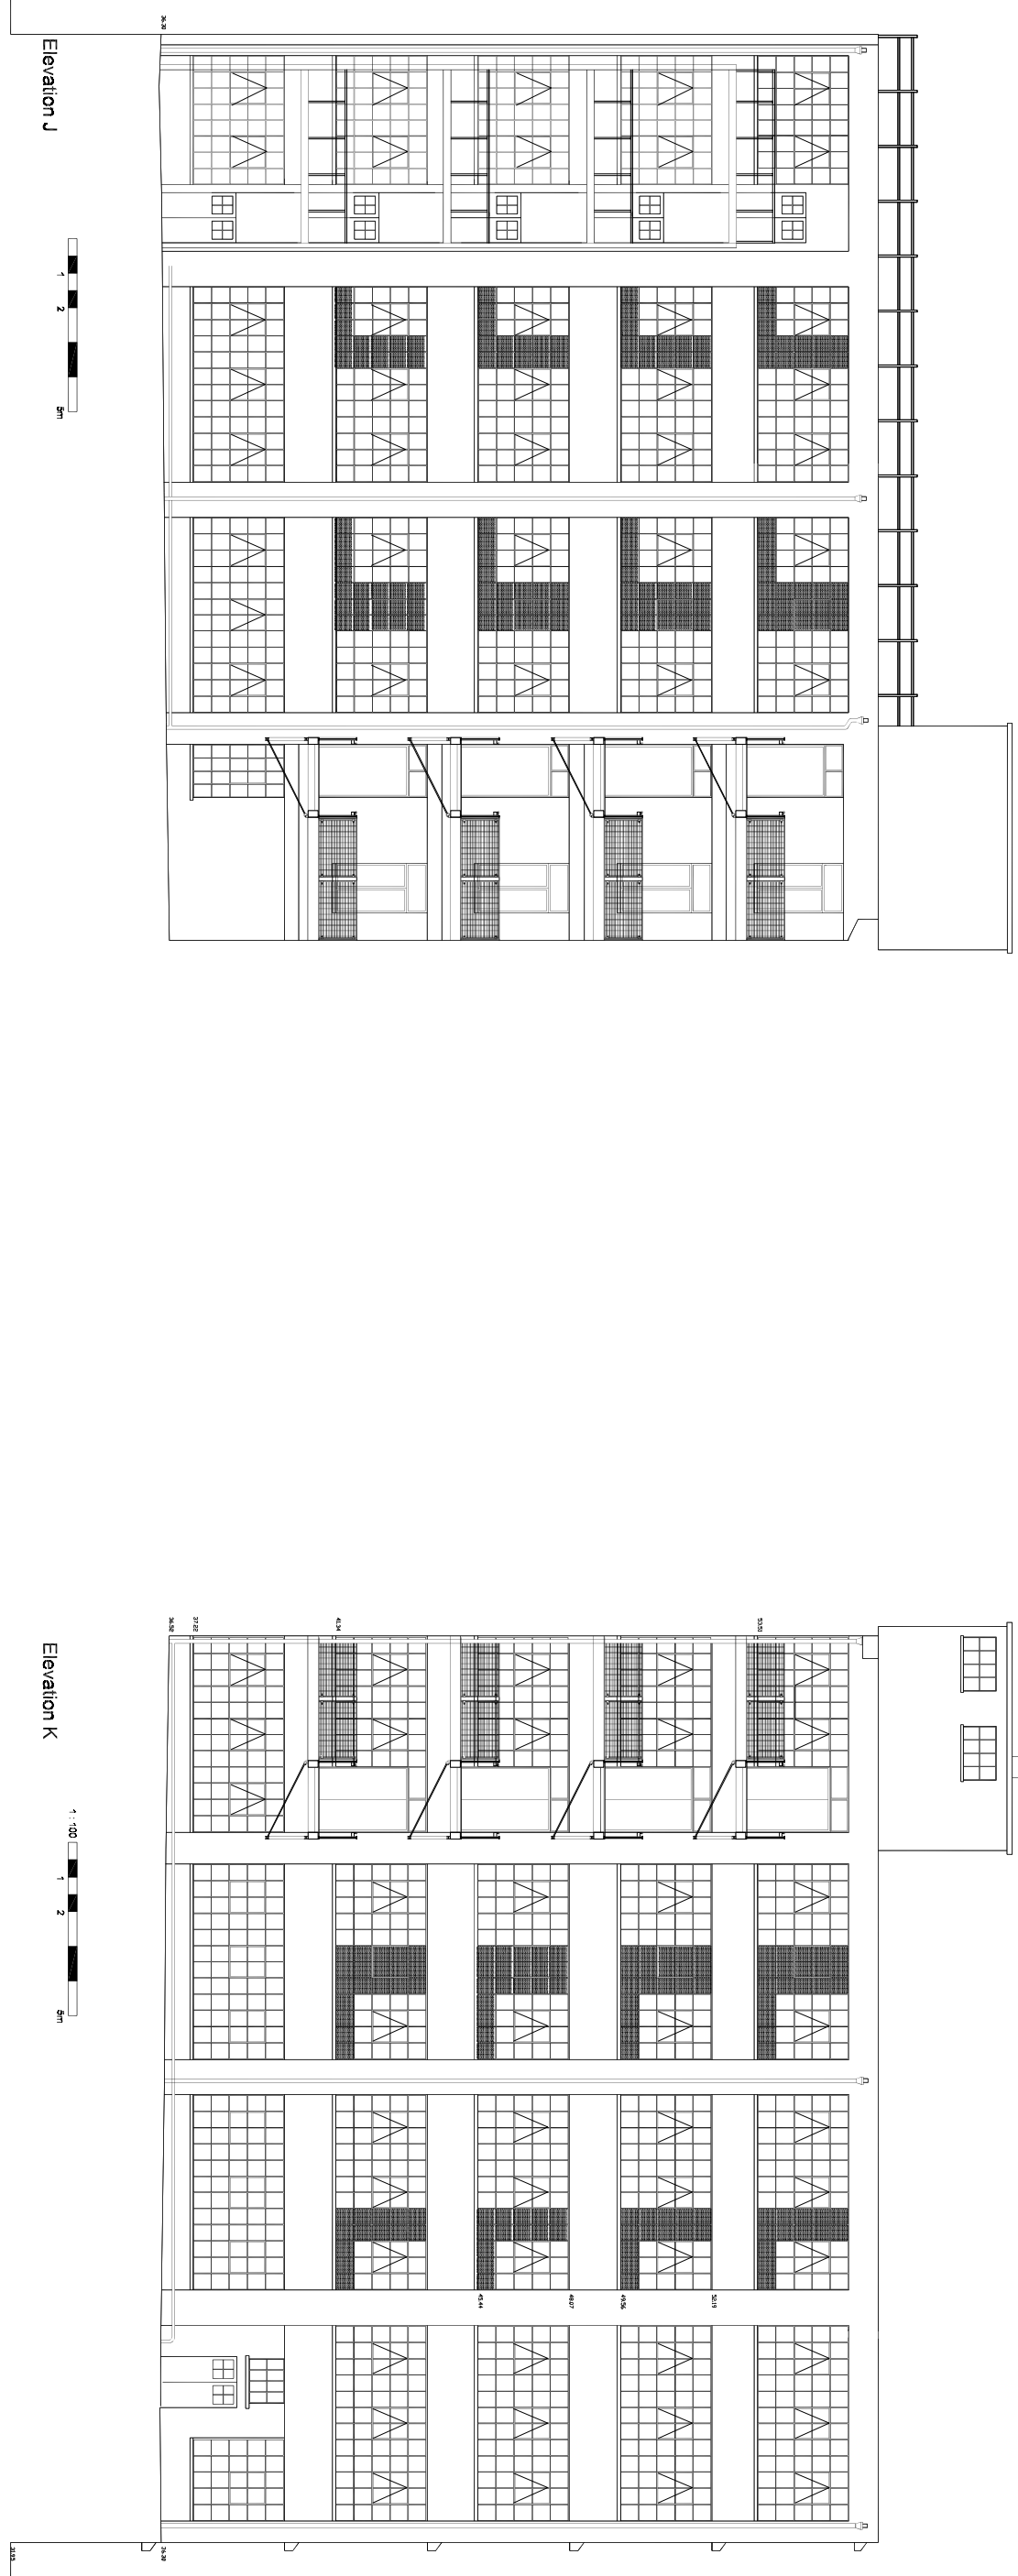

F B A DESIGN

CHARTERED ARCHITECTS

12 HUDSON APT. COLLEGE HOUSE
CHADWELL LANE INGLESBAM, WILTSHIRE
LONDON, N8 7RW SN6 7QU
Tel: 020 7078 3945
e-mail: contact:fbdesign@gmail.com

PROPOSED INTERNAL
ELEVATIONS

PROJECT		DRAWING NO.		REVISION	
ENTERPRISE HOUSE		1504		—	
BLYTH ROAD, HAYES		C(5.iv)04		1:200@A1	
DRAWN		CHECKED		DATE	
AF		AF		28.10.15	
FBA DESIGN LTD		Company no. 9477282			