



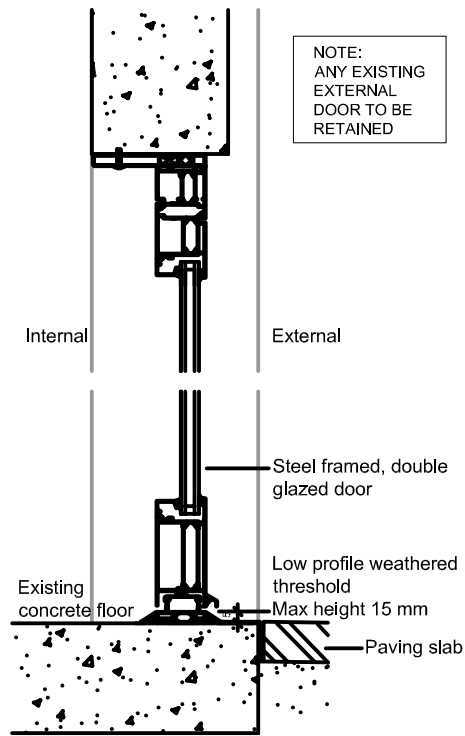


TYPICAL ENTRANCE
DOOR DETAILS
Scale 1:5 @ A1



TYPICAL ENTRANCE DOOR
ELEVATION
Scale 1:20 @ A1


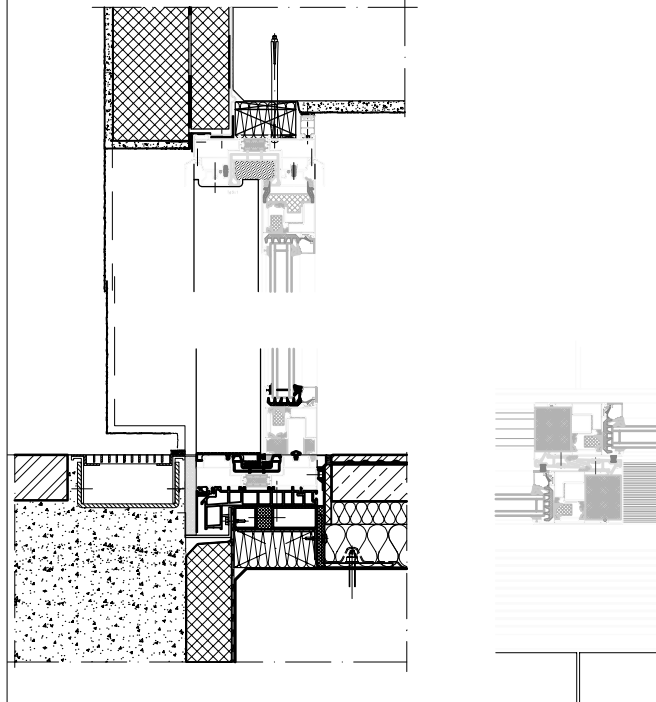


TYPICAL NEW RESIDENTIAL
ALUMINIUM SLIDING PATIO
DOOR DETAILS
(SCHUCO OR SIMILAR)
Scale 1:5 @ A1

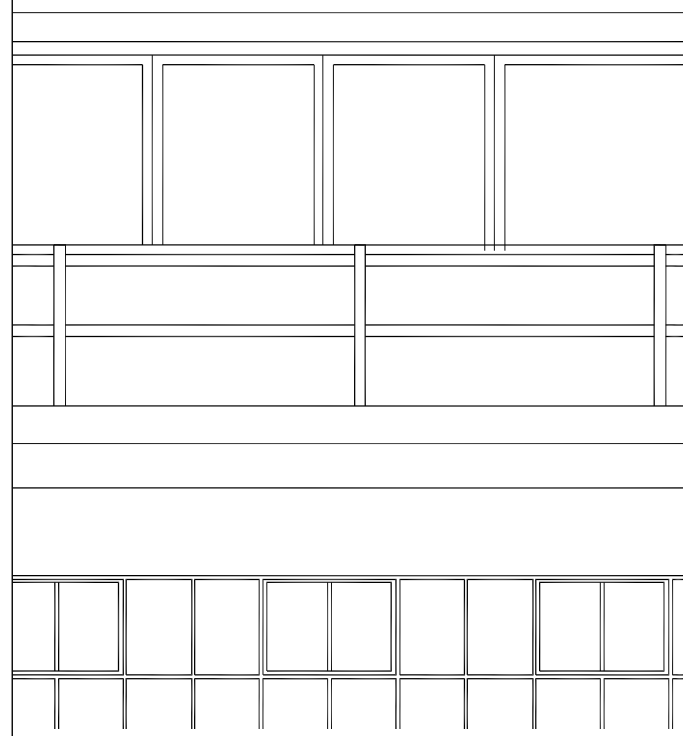


TYPICAL NEW RESIDENTIAL
ALUMINIUM PATIO SLIDING
DOOR ELEVATION
Scale 1:20 @ A1


CONDITION No.5.5 DOORS

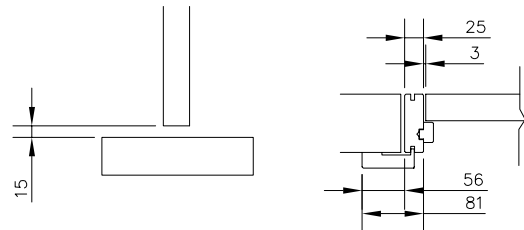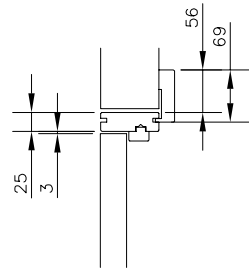


TYPICAL NEW RESIDENTIAL
INTERIOR DOOR DETAILS
(HOWDEN ASH VENEER OR SIMILAR)
Scale 1:5 @ A1

 

TYPICAL NEW RESIDENTIAL
INTERIOR DOOR ELEVATION
Scale 1:20 @ A1

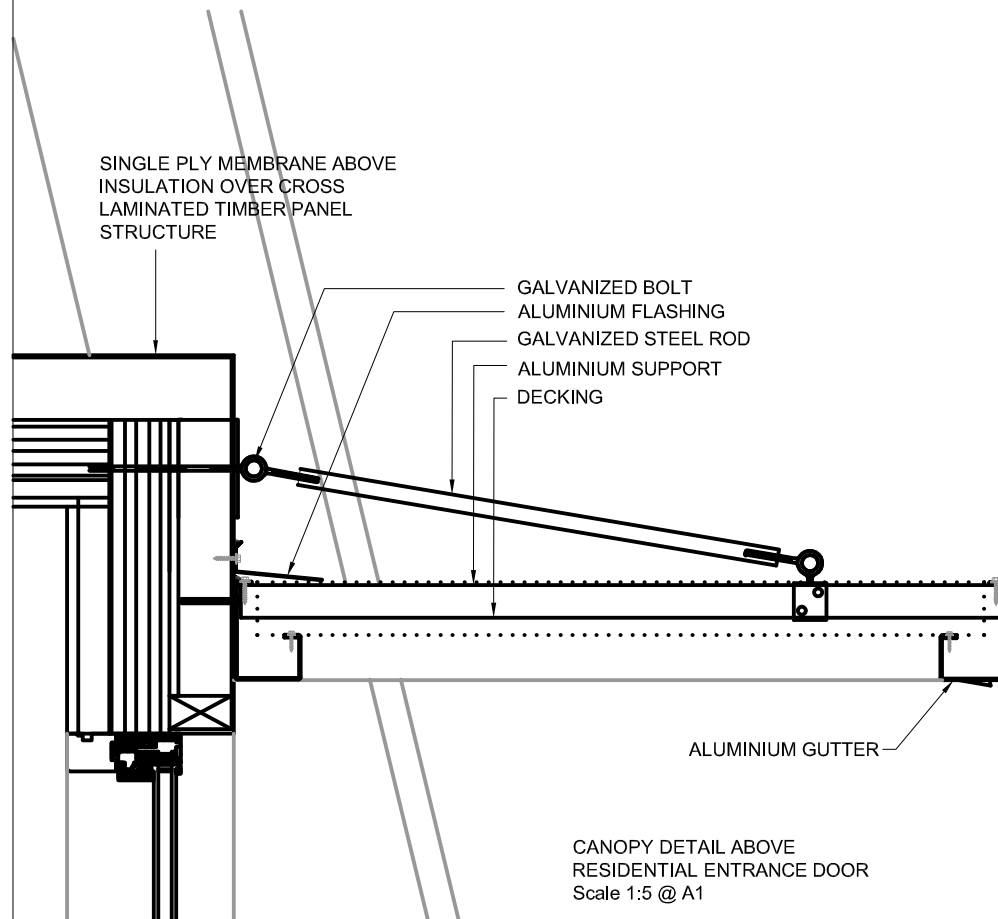

CANOPY DETAIL ABOVE
RESIDENTIAL ENTRANCE DOOR
Scale 1:5 @ A1

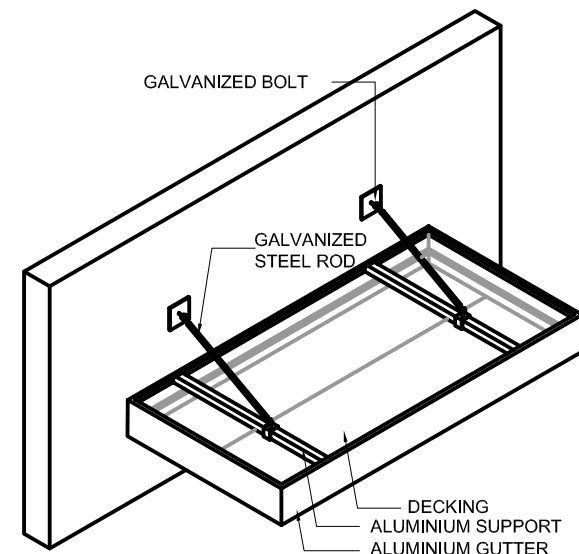

CANOPY DETAIL
3D VIEW

F B A DESIGN CHARTERED ARCHITECTS

12 HUDSON APT.
CHADWELL LANE
LONDON, N8 7RW

COLLEGE HOUSE
INGLESHAM, WILTSHIRE
SN6 7GU

Tel: 020 7078 3945
e-mail: contact.fbaesign@gmail.com

PROJECT
ENTERPRISE HOUSE
BLYTH ROAD, HAYES

DRIVING TITLE
DOORS

PROJECT NO.	DRAWING NO.	REVISION
1504	C(5.5)01	—
		SCALE Various
DRAWN	CHECKED	DATE
FBA DESIGN LTD	KB	25.11.15

Company no. 9477082