




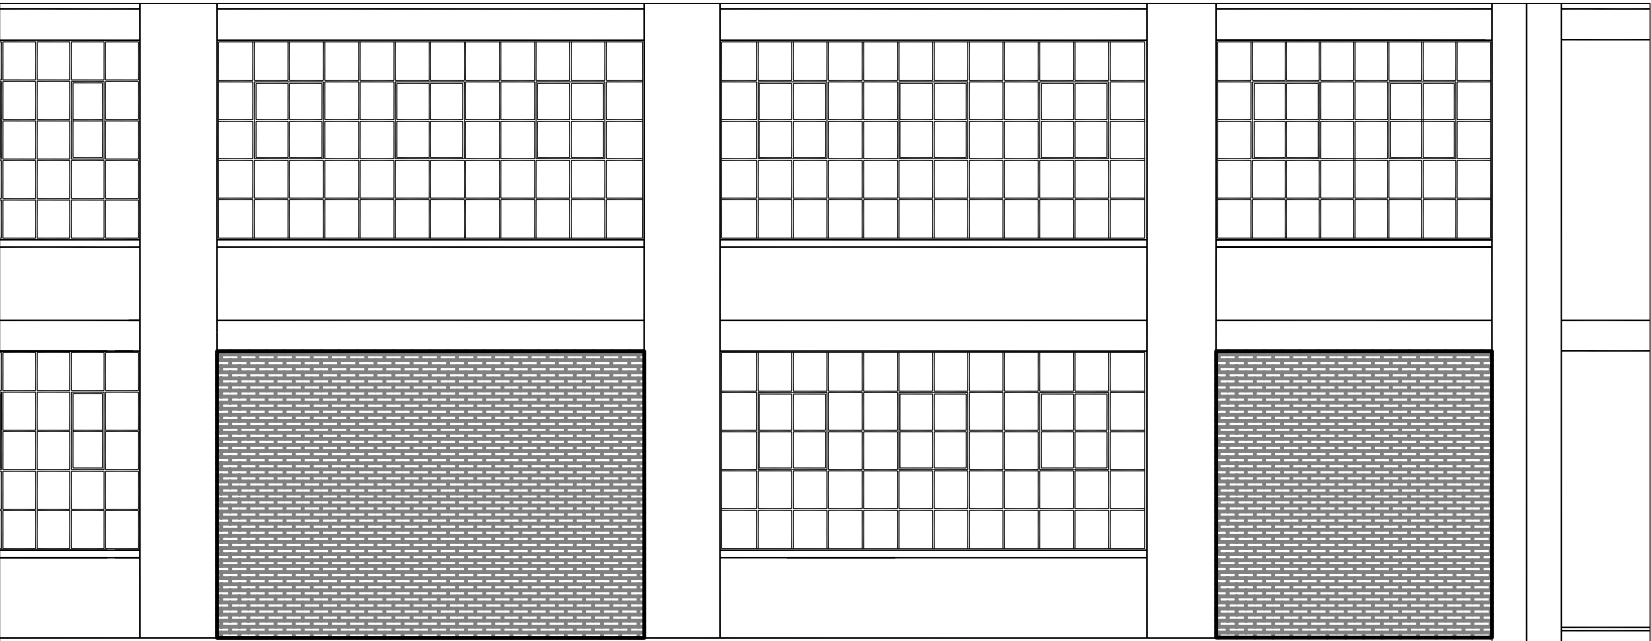


PROPOSED WEST PART ELEVATION 1:100
Scale 1:100 @ A1

1 2 5 m

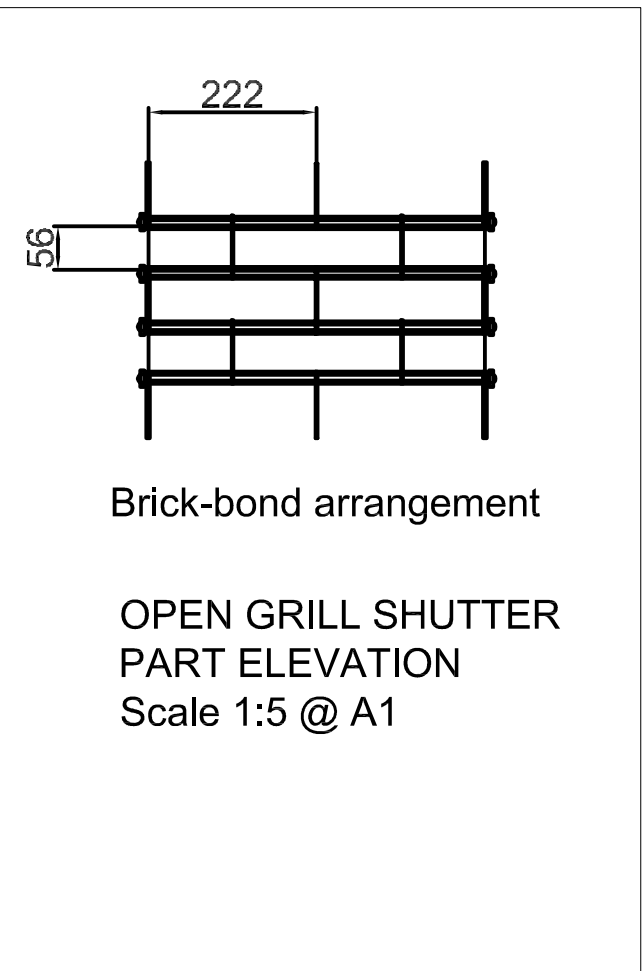

CONDITION No. 5.v ROLLER SHUTTERS

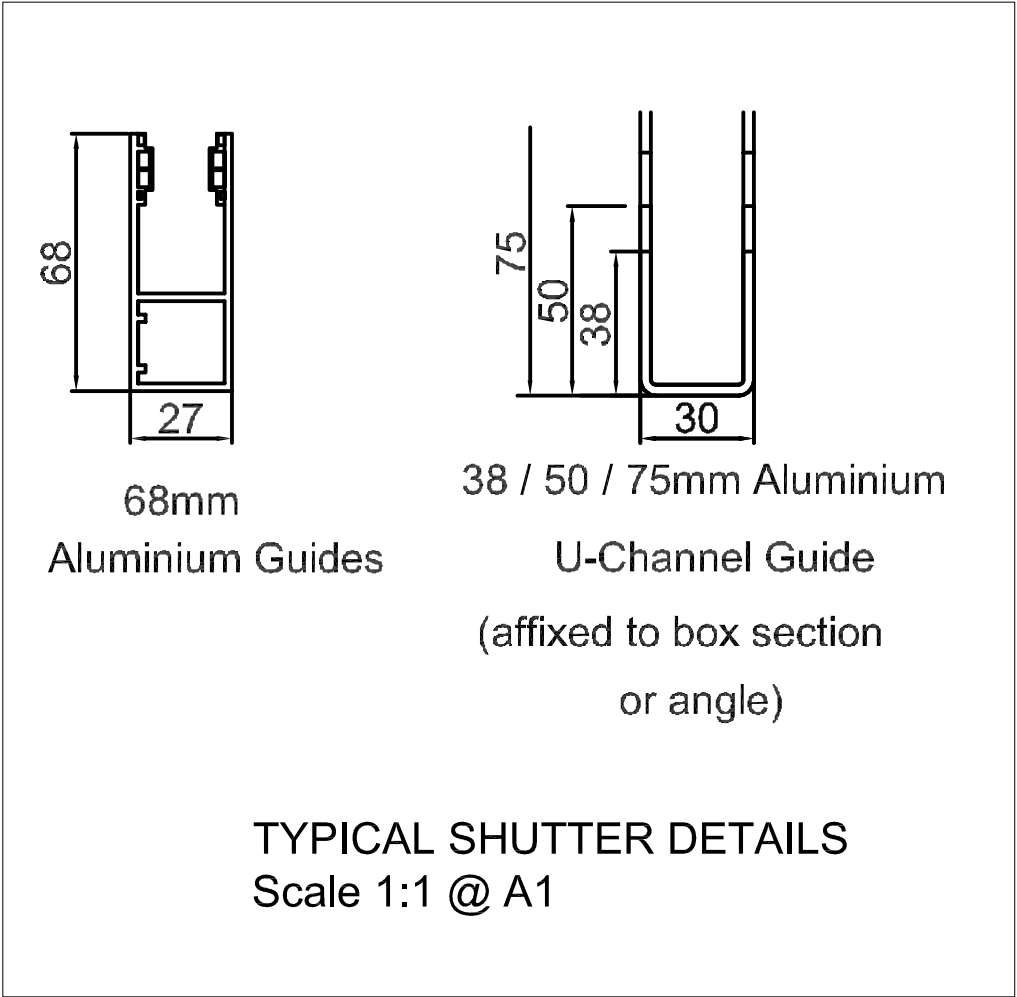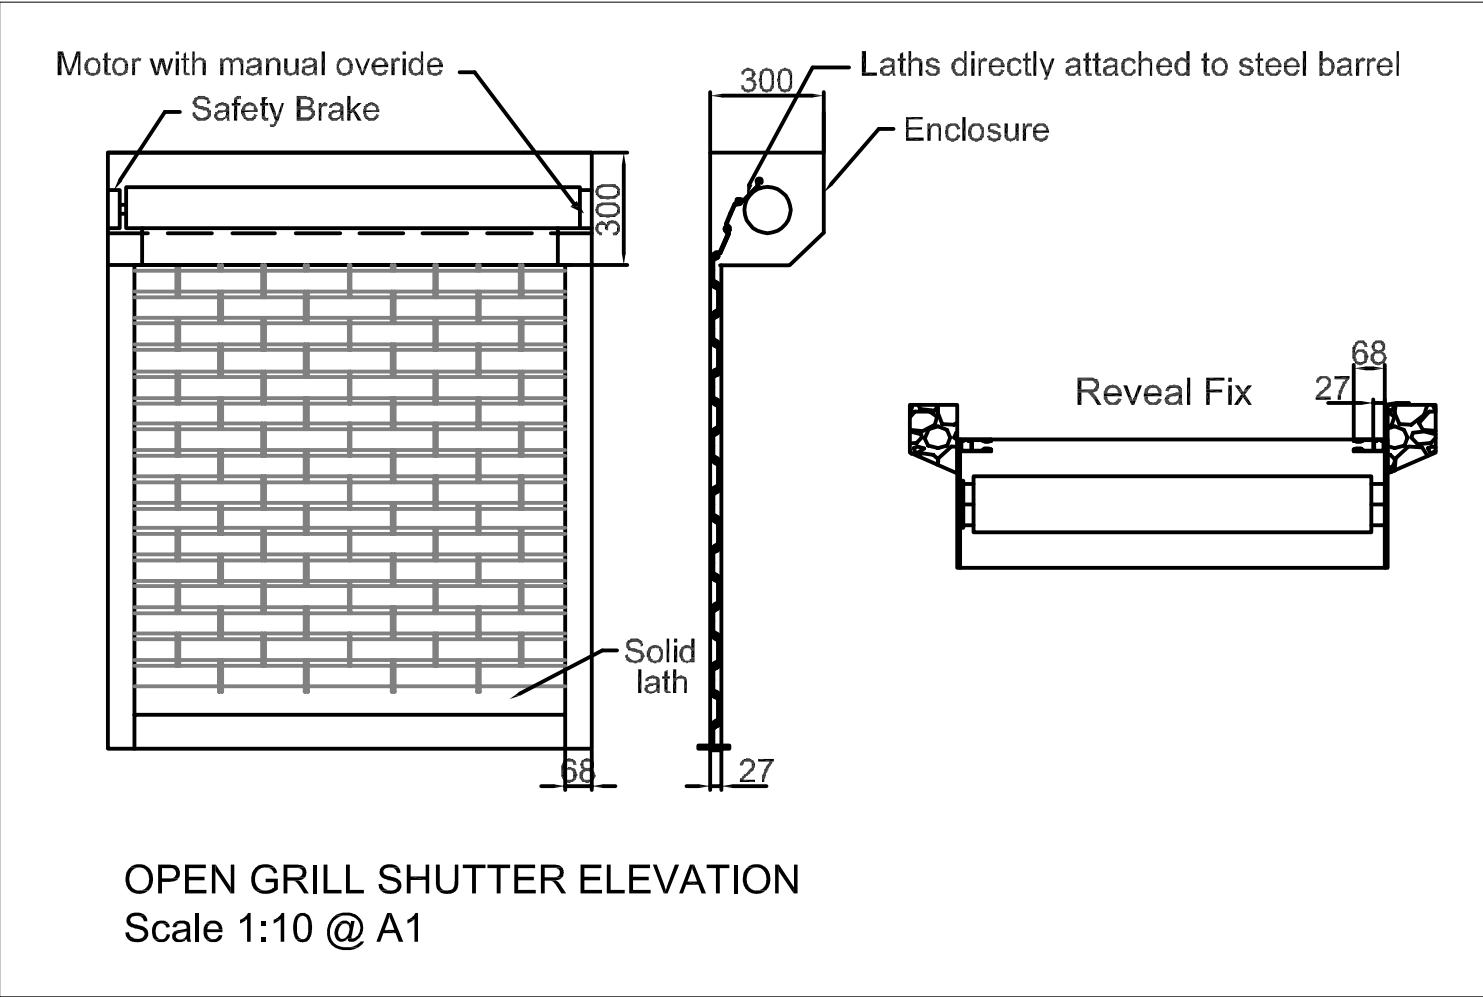

F B A DESIGN		
CHARTERED ARCHITECTS		
12 HUDSON APT. CHADWELL LANE LONDON, N8 7RW		
COLLEGE HOUSE INGLESHAM, WILTSHIRE SN6 7QU		
Tel: 020 7078 3945 e-mail: contact.fbadesign@gmail.com		
PROJECT		
ENTERPRISE HOUSE BLYTH ROAD, HAYES		
DRAWING TITLE		
ROLLER SHUTTERS		
PROJECT NO.	DRAWING NO.	REVISION
1504	C(5.v)02	—
SCALE	VARIOUS	
DRAWN	CHECKED	DATE
	KB	09.12.15
FBA DESIGN LTD Company no. 9477262		