



CONDITION No. 5.xiii
EXTERNAL WALKWAYS

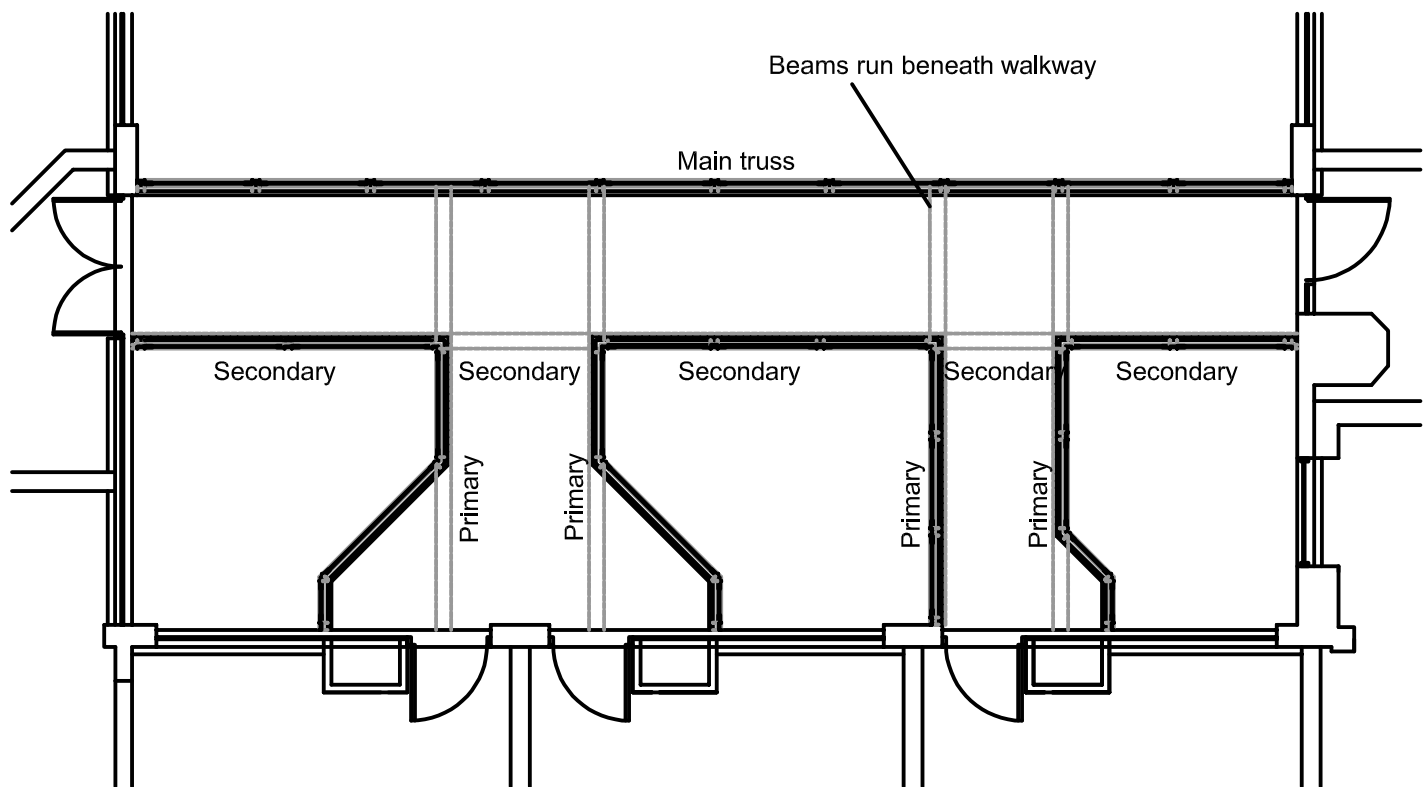

TYPICAL WALKWAY PLAN

.5 1 2.5 m

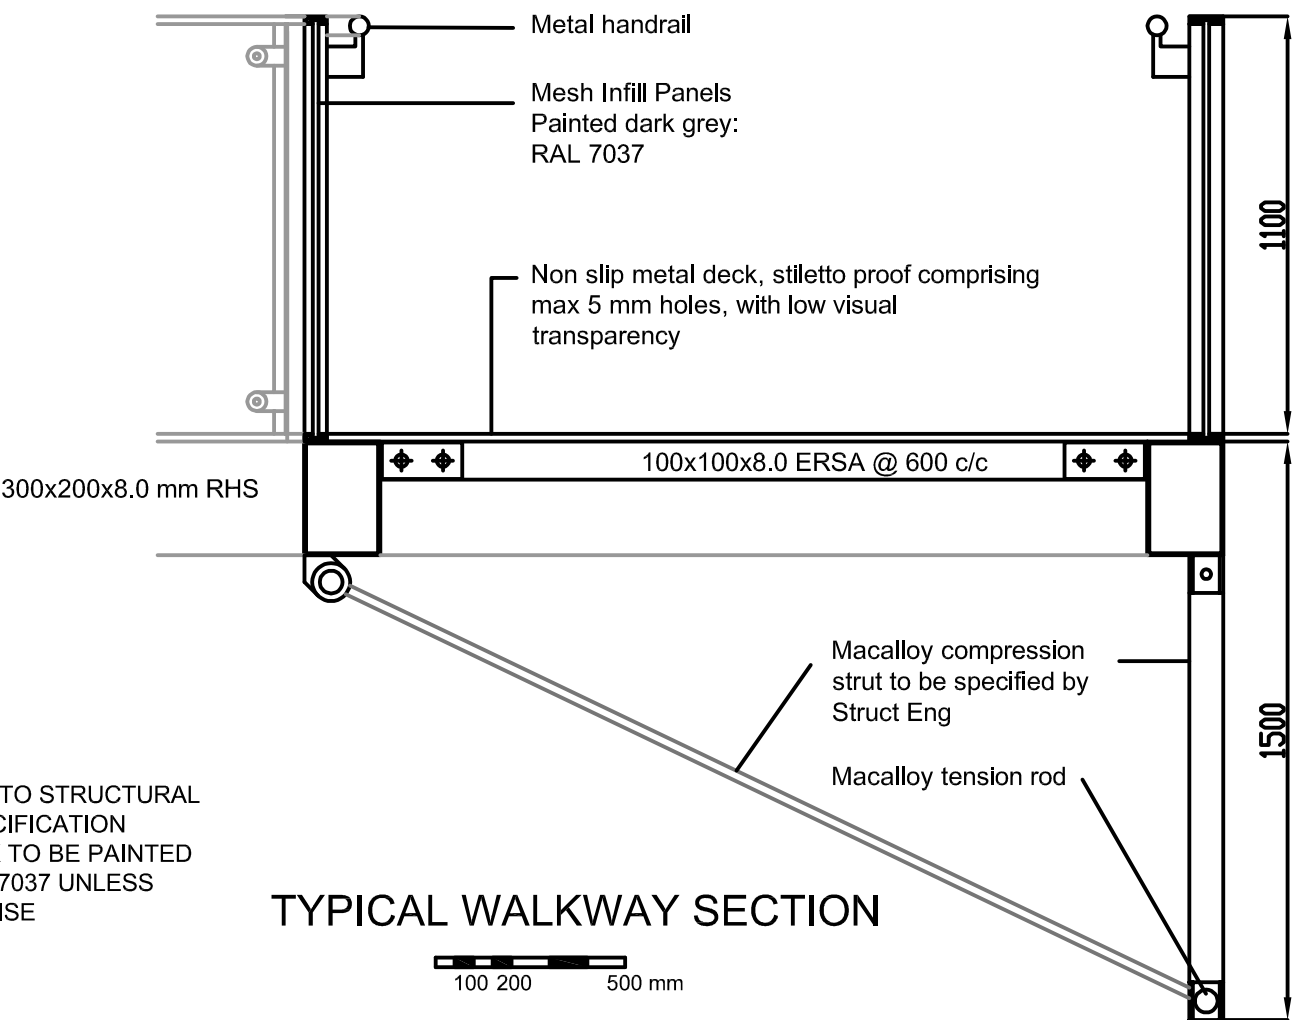

TYPICAL WALKWAY SECTION


100 200 500 mm

NOTE:
ALL STEELWORK TO STRUCTURAL
ENGINEER'S SPECIFICATION
ALL METAL WORK TO BE PAINTED
DARK GREY: RAL 7037 UNLESS
STATED OTHERWISE



INTERNAL PART ELEVATION

.5 1 2.5 m

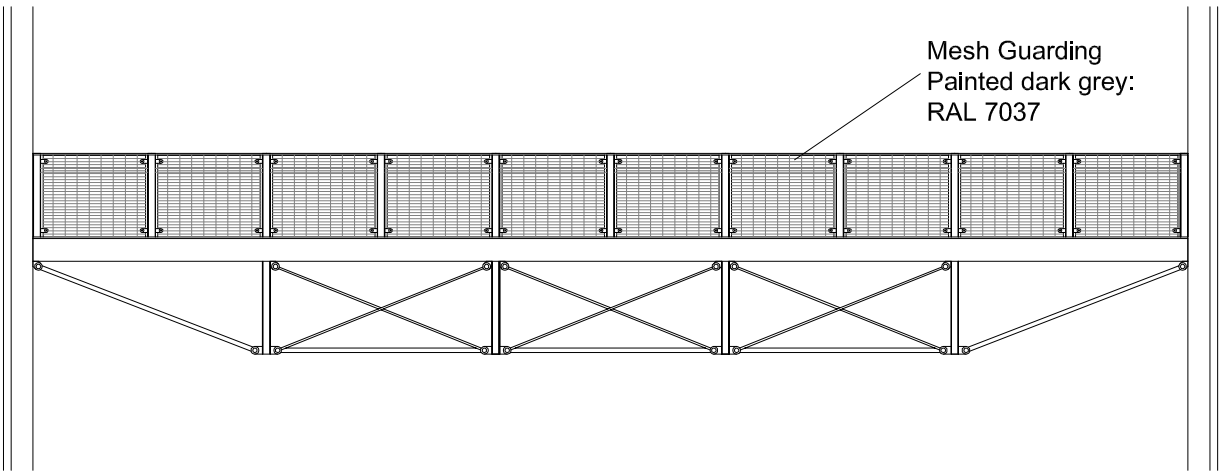

TYPICAL WALKWAY ELEVATION

.5 1 2.5 m

F B A DESIGN

CHARTERED ARCHITECTS

12 HUDSON APT.
CHADWELL LANE
LONDON, N8 7RW

COLLEGE HOUSE
INGLESHAM, WILTSHIRE
SN6 7QU

Tel: 020 7078 3945
e-mail: contact.fbadesign@gmail.com

PROJECT

ENTERPRISE HOUSE
BLYTH ROAD, HAYES

DRAWING TITLE

EXTERNAL WALKWAYS

PROJECT NO.	DRAWING NO.	REVISION
1504	C(5.xiii)01	—
DRAWN	CHECKED KB	DATE 08.12.15
FBA DESIGN LTD		Company no. 9477262

SCALE
1:50 @A1
1:100 @A3