



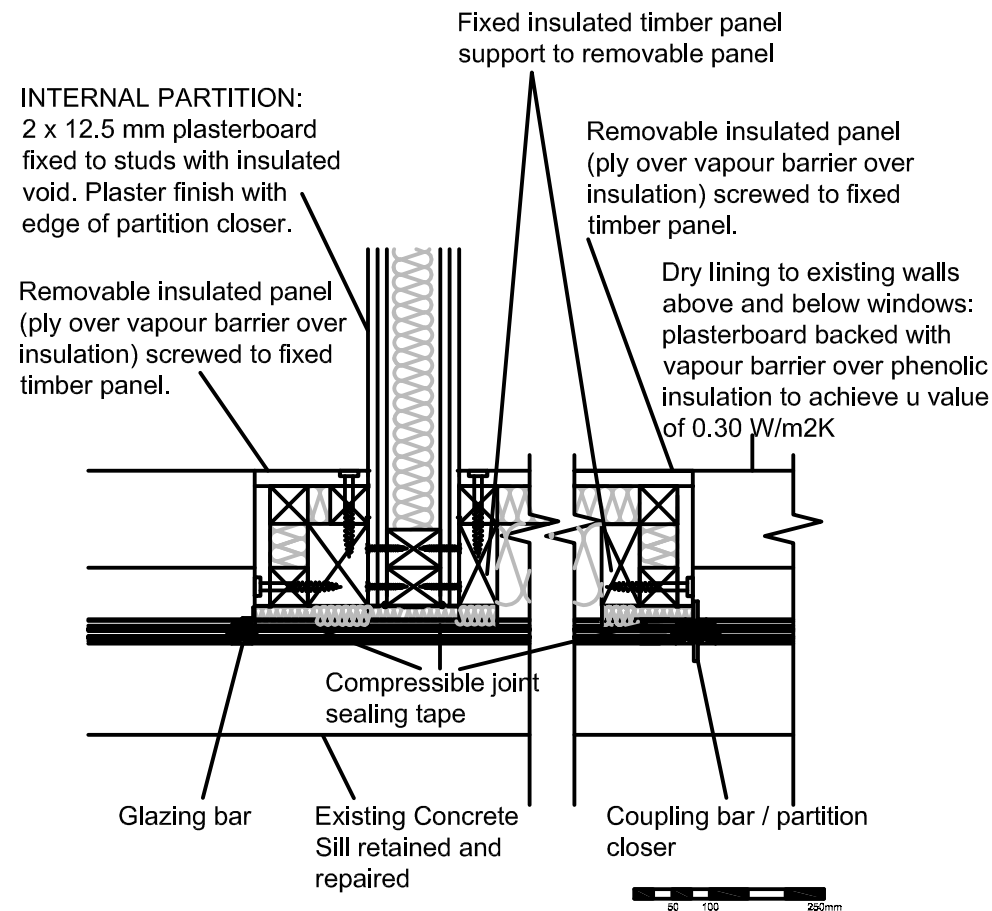


Typical Internal Partition and Window
Junction Detail

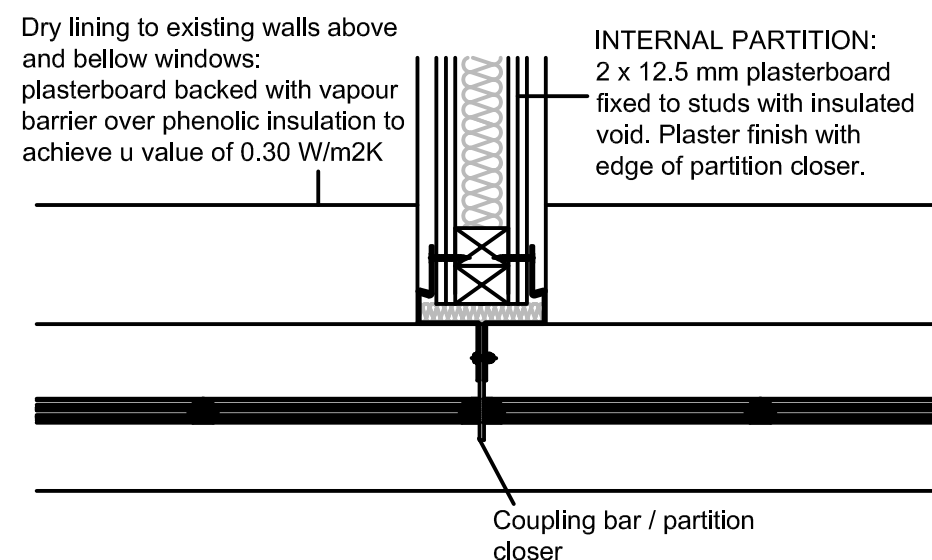

Typical Internal Partition and Window
Junction Detail

CONDITION No. 5.xvii INTERNAL PARTITION AND GLAZED SCREENS

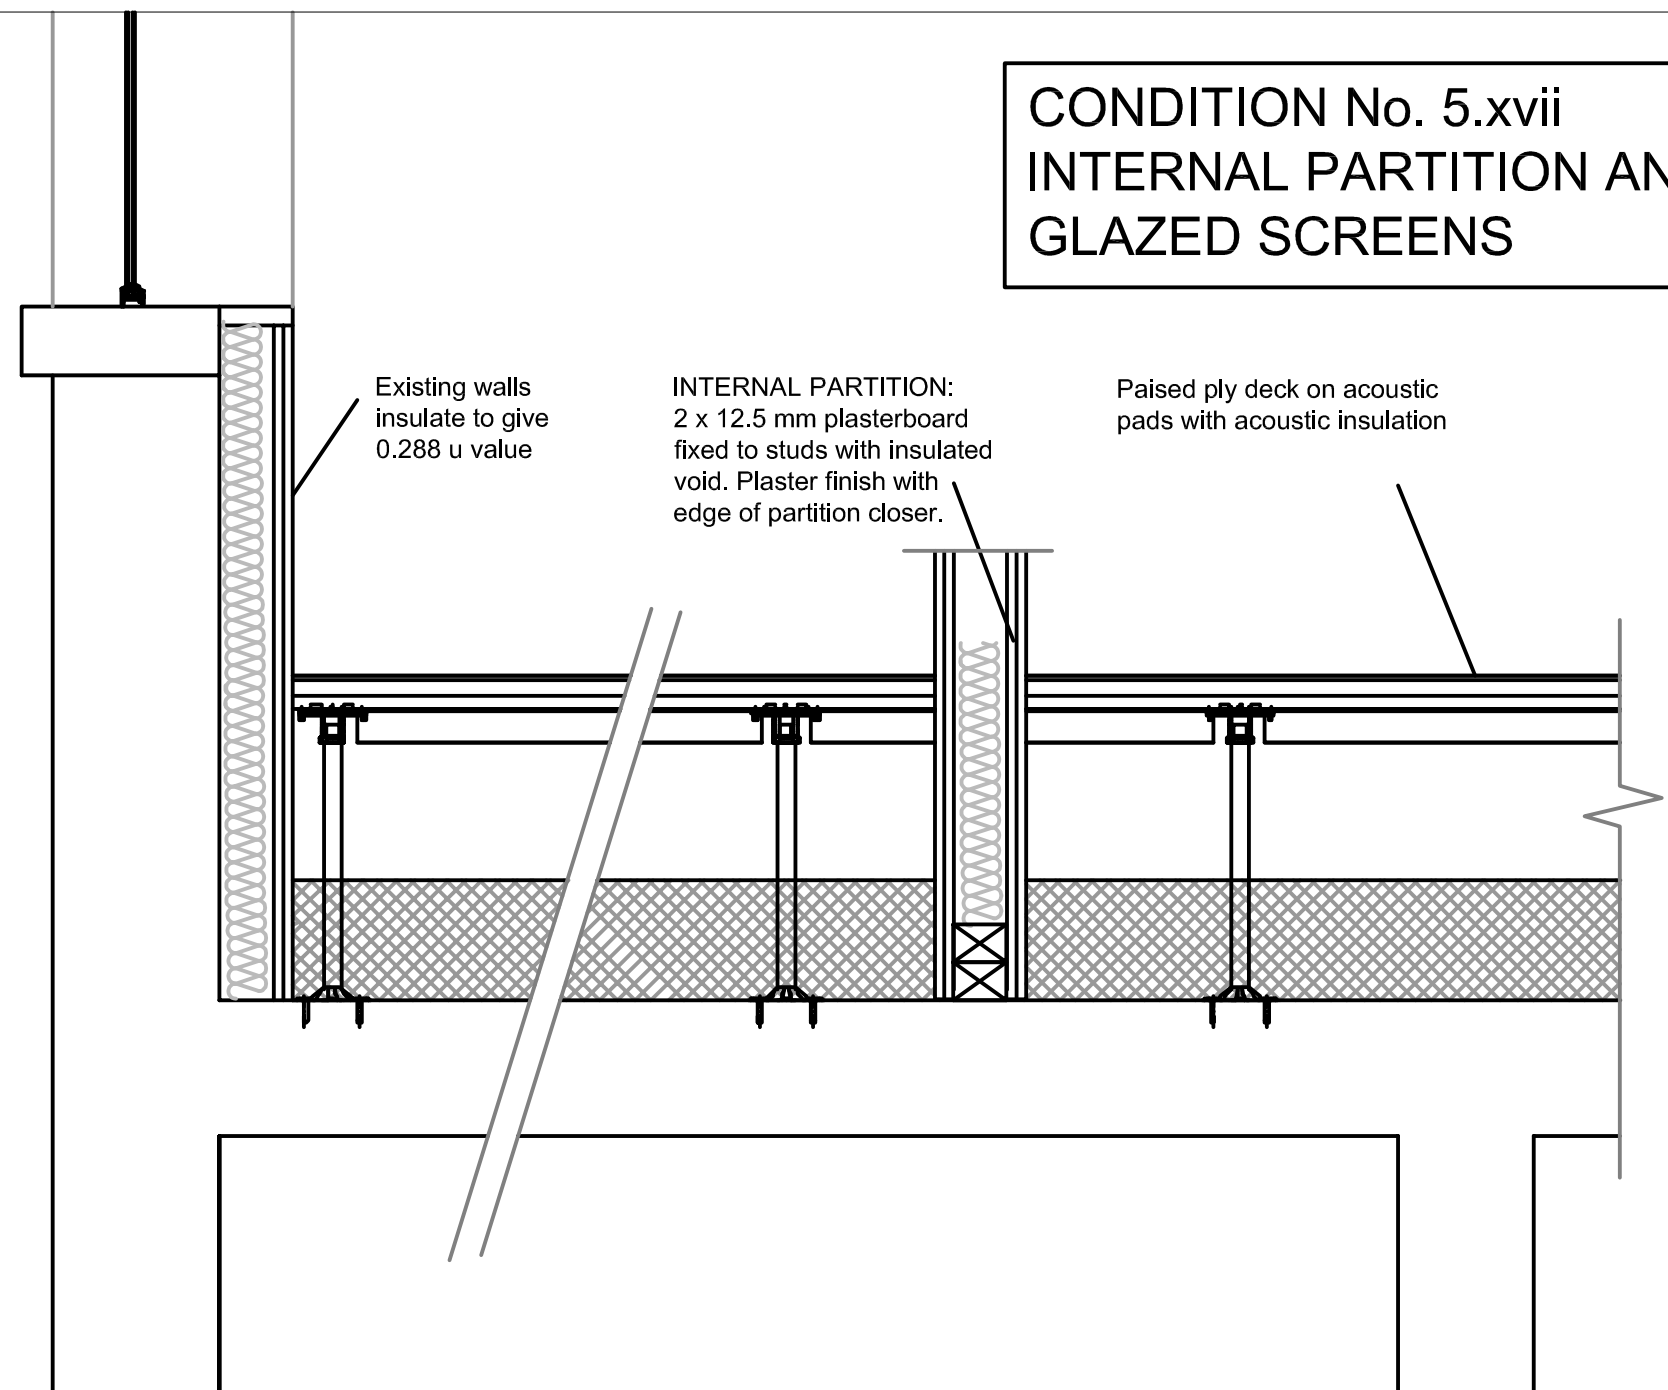

NOTE:
NEW INTERNAL PARTITIONS AND
GLAZED SCREENS ARE TO BE
REVERSIBLE.

F B A DESIGN
CHARTERED ARCHITECTS

12 HUDSON APT.
CHADWELL LANE
LONDON, N8 7RW

COLLEGE HOUSE
INGLESHAM, WILTSHIRE
SN6 7QU

Tel: 020 7078 3945
e-mail: contact.fbadesign@gmail.com

PROJECT

ENTERPRISE HOUSE
BLYTH ROAD, HAYES

DRAWING TITLE

INTERNAL PARTITION AND
GLAZED SCREENS

PROJECT NO.
1504

DRAWING NO.
C(5.xvii)01

REVISION
—

DRAWN

CHECKED
KB

SCALE
1:5 @A1

FBA DESIGN LTD

DATE
09.12.15

Company no. 9477262