



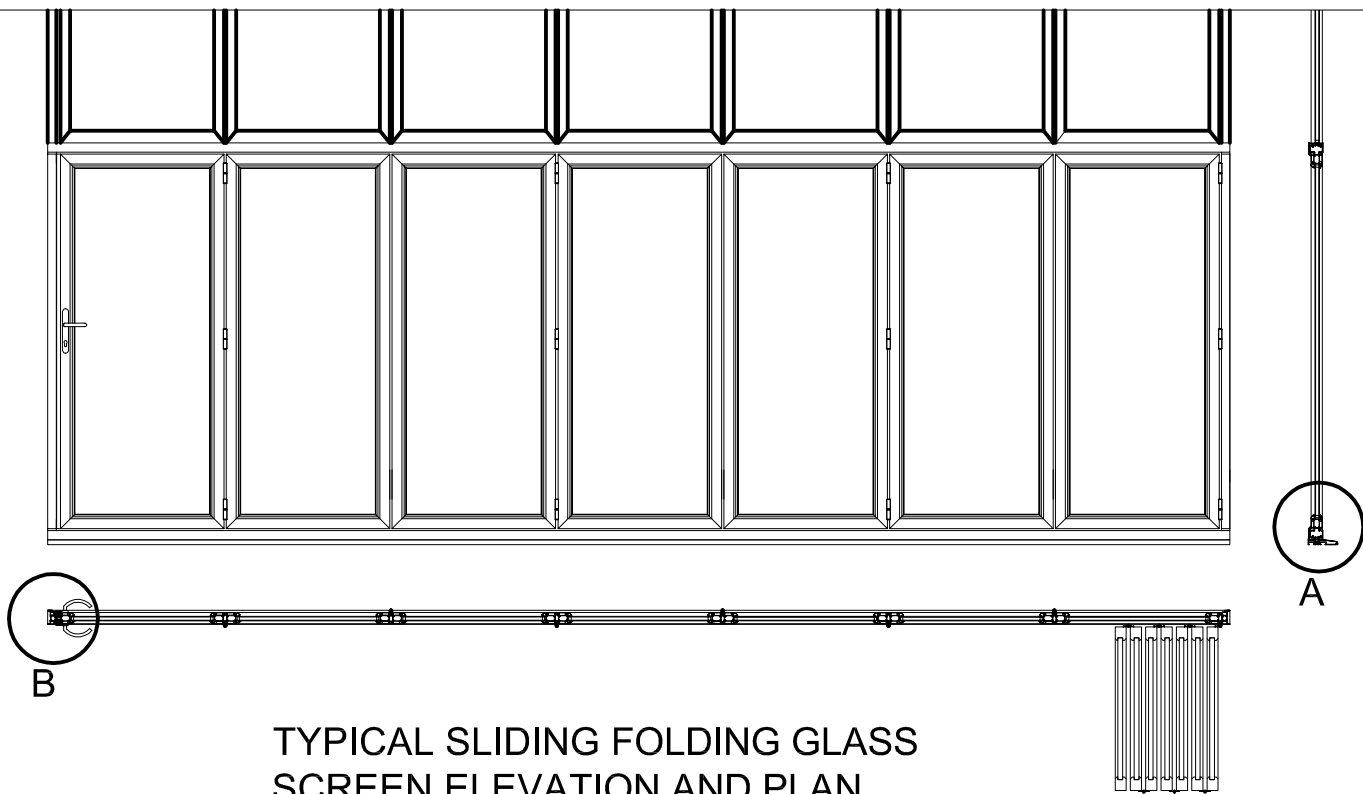


TYPICAL SLIDING FOLDING GLASS
SCREEN ELEVATION AND PLAN
Scale 1:20 @ A1

CONDITION No. 5.xvii
INTERNAL PARTITION AND
GLAZED SCREENS

NOTE:
NEW INTERNAL PARTITIONS
AND GLAZED SCREENS ARE
TO BE REVERSIBLE.

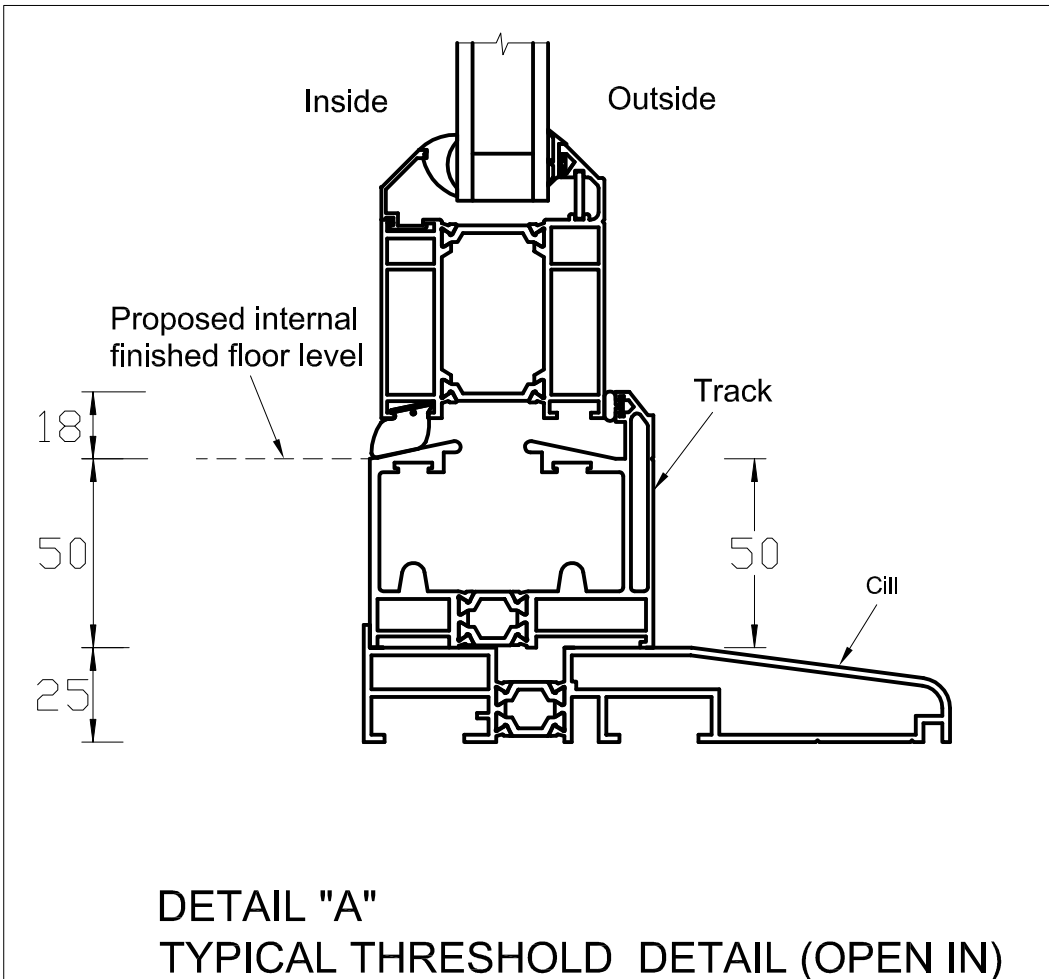

DETAIL "A"
TYPICAL THRESHOLD DETAIL (OPEN IN)

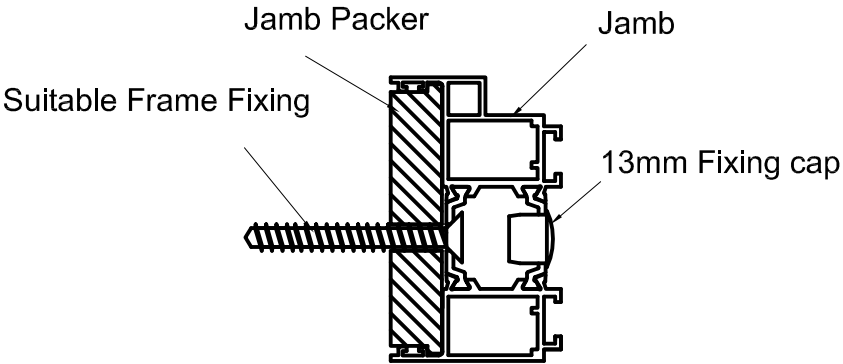

DETAIL "B"
TYPICAL JAMB DETAIL

F B A DESIGN CHARTERED ARCHITECTS		
12 HUDSON APT. CHADWELL LANE LONDON, N8 7RW	COLLEGE HOUSE INGLESHAM, WILTSHIRE SN6 7QU	Tel: 020 7078 3945 e-mail: contact.fbadesign@gmail.com
PROJECT ENTERPRISE HOUSE BLYTH ROAD, HAYES		
DRAWING TITLE INTERNAL PARTITION AND GLAZED SCREENS		
PROJECT NO. 1504	DRAWING NO. C(5.xvii)02	REVISION —
DRAWN	CHECKED KB	SCALE VARIOUS
		DATE 09.12.15
FBA DESIGN LTD Company no. 9477262		