


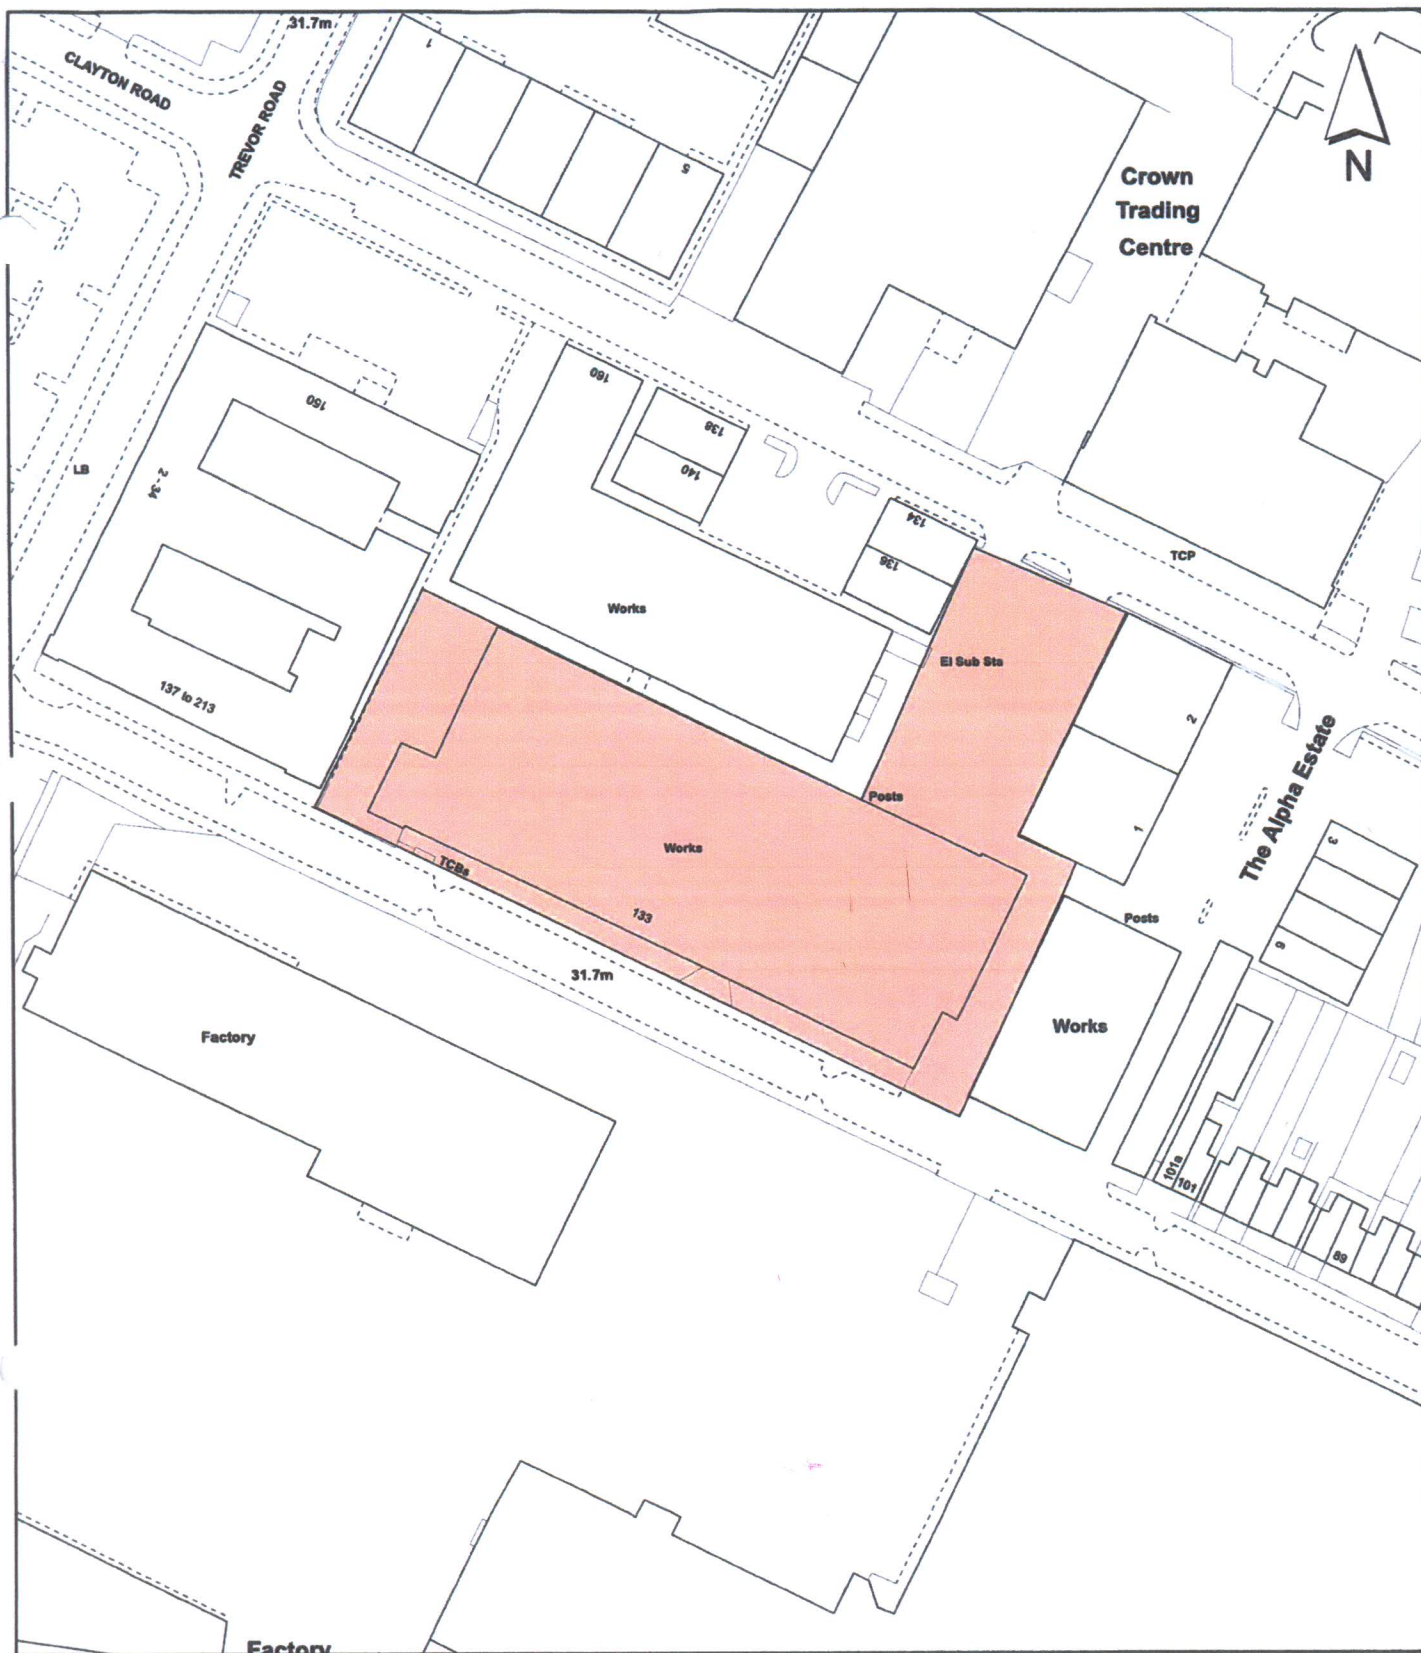

Notes



Site boundary

For identification purposes only.

This copy has been made by or with the authority of the Head of Committee Services pursuant to section 47 of the Copyright, Designs and Patents Act 1988 (the Act).

Unless the Act provides a relevant exception to copyright.

© Crown copyright and database rights 2014 Ordnance Survey 100019283

Site Address

**Enterprise House
133 Blyth Road
Hayes**

Planning Application Ref:

11623/APP/2013/3606

Planning Committee

Major

Scale

1:1,250

Date

August 2014

**LONDON BOROUGH
OF HILLINGDON**

**Residents Services
Planning Section**

Civic Centre, Uxbridge, Middx. UB8 1UW
Telephone No.: Uxbridge 250111



HILLINGDON
LONDON