



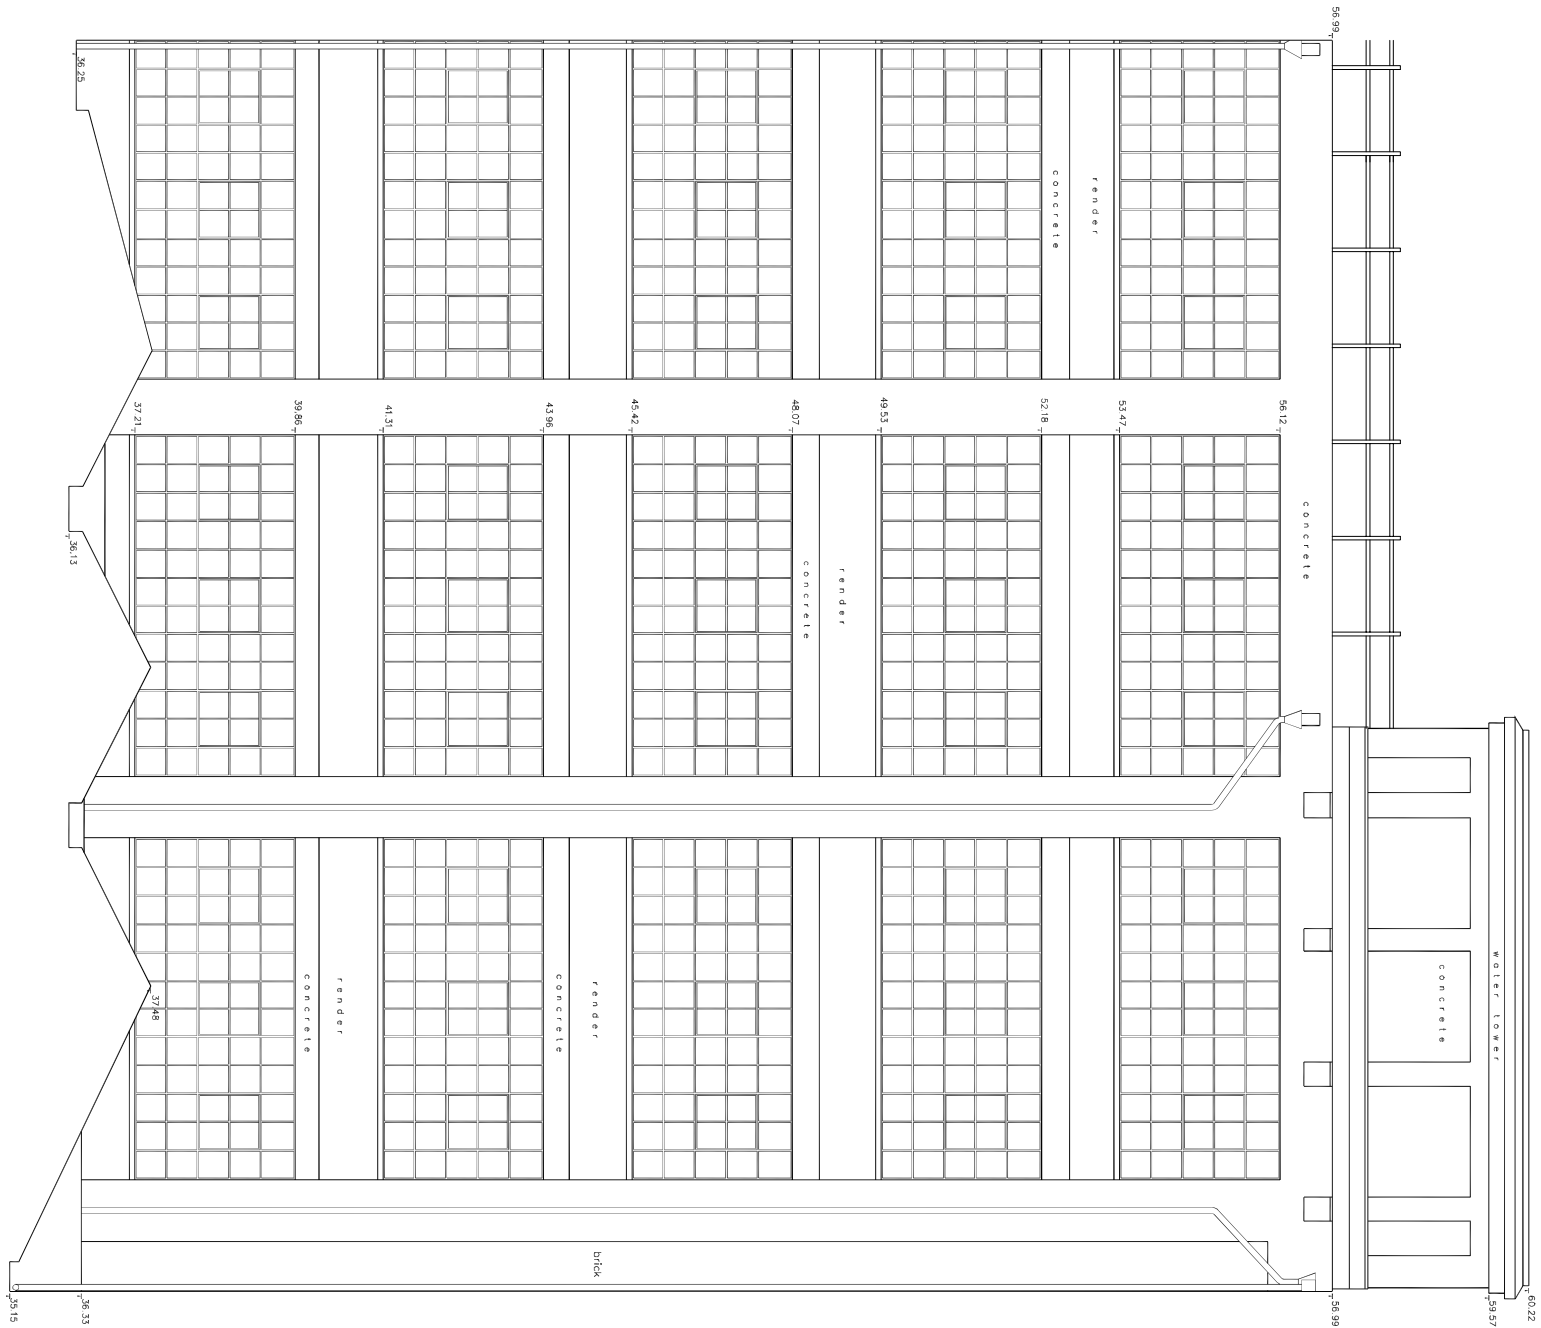


ELEVATION M

Datum 25.00m

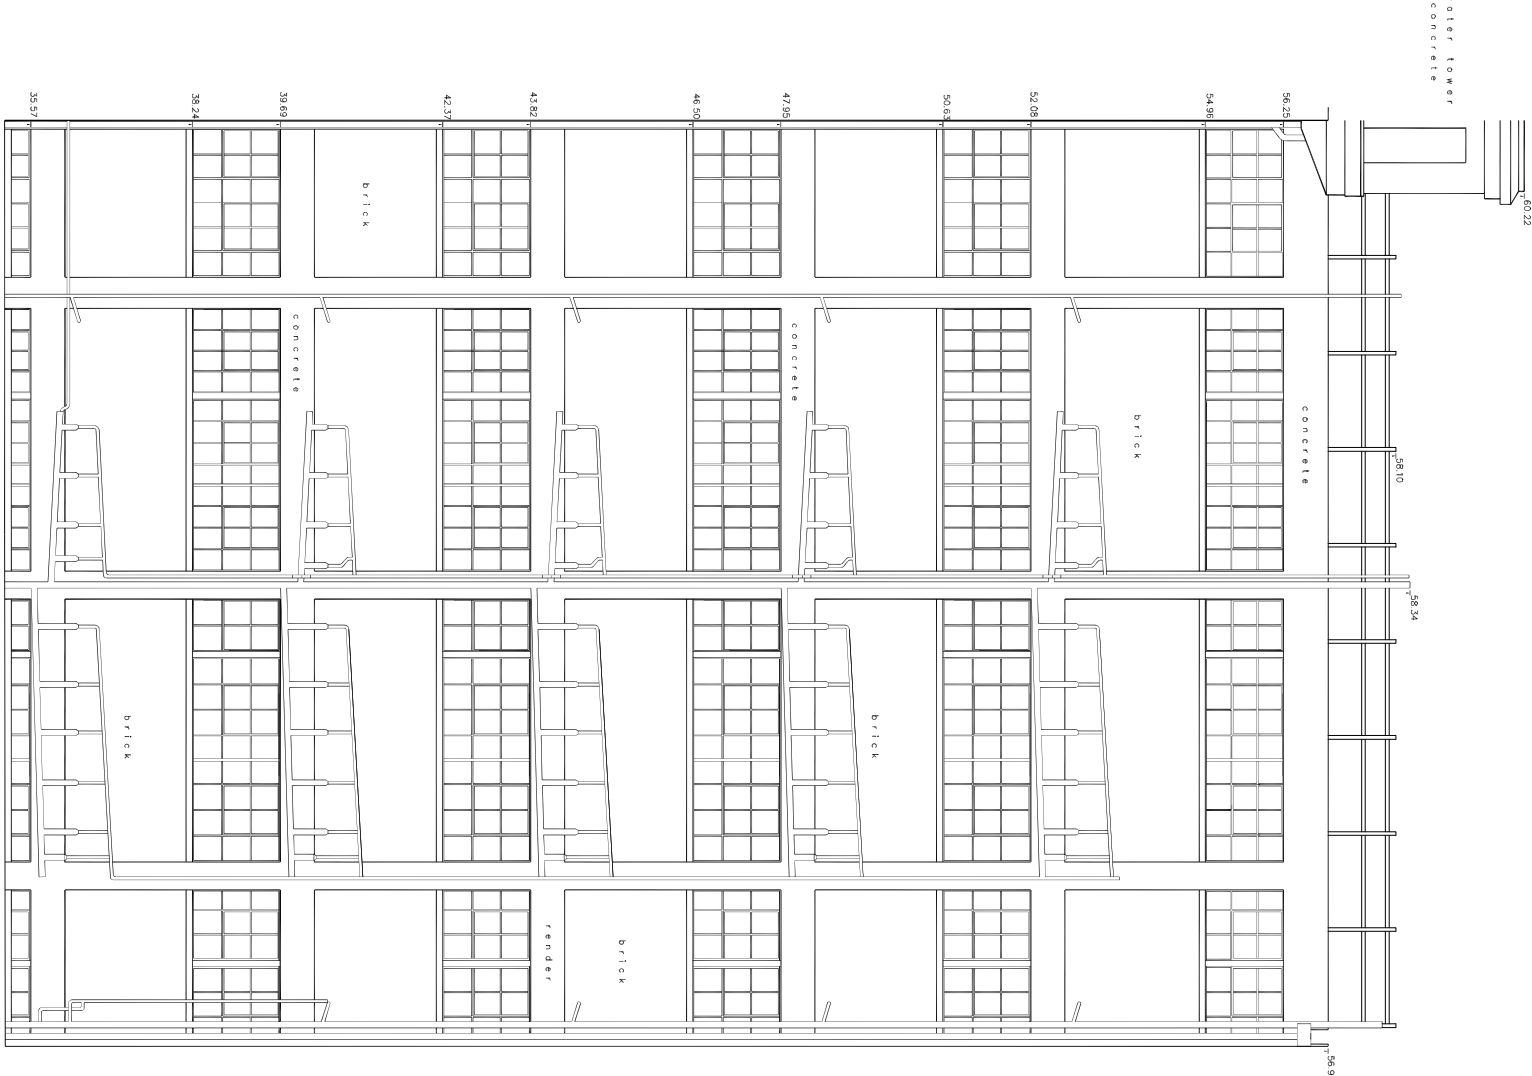


ELEVATION O

Datum 25.00m

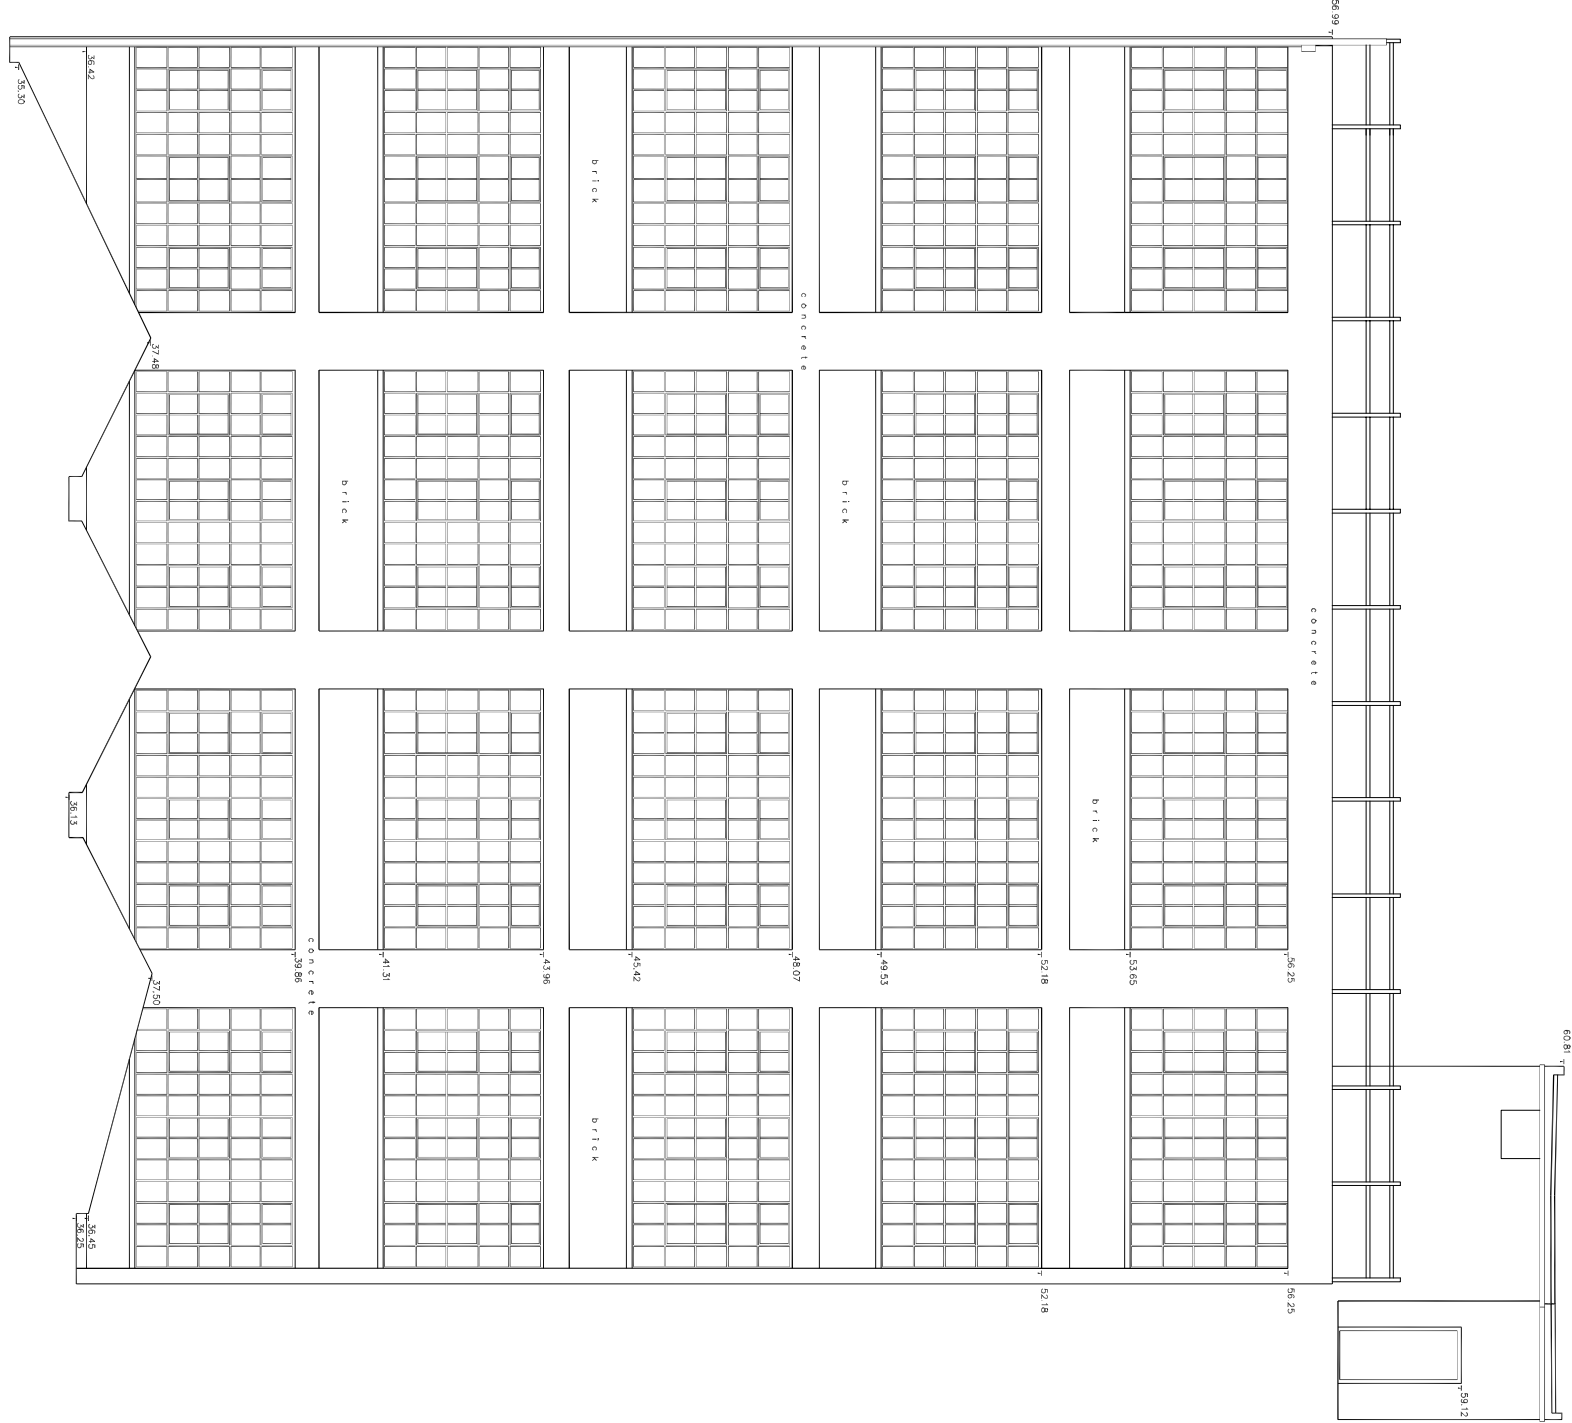


ELEVATION N

Datum 25.00m

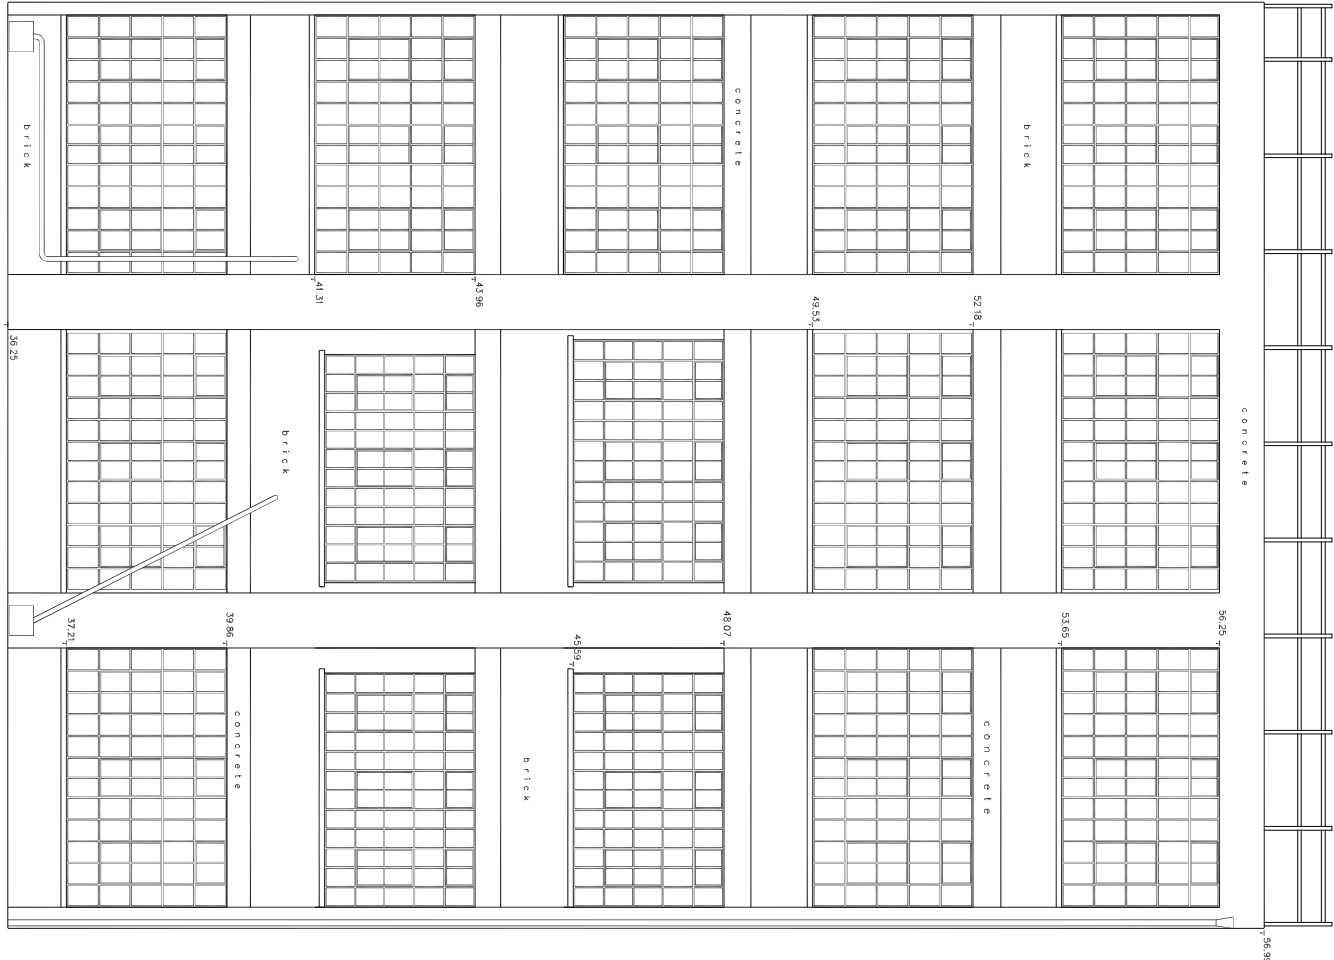

ELEVATION P

Datum 25.00m

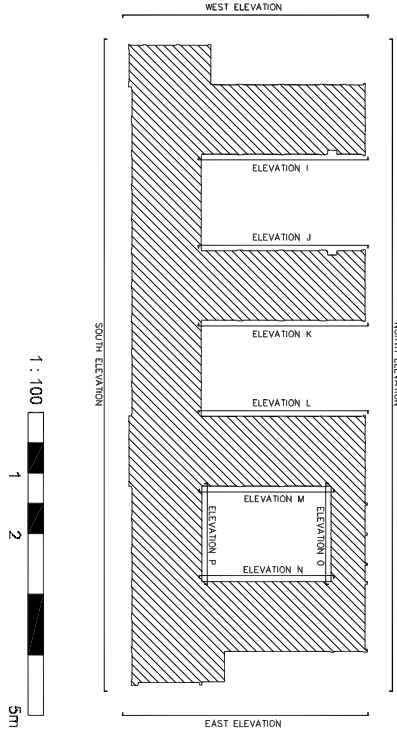

PROJECT				DRAWING TITLE			
ENTERPRISE HOUSE BLYTH ROAD, HAYES				EXISTING ELEVATIONS INTERNAL			
PROJECT				DRAWING NO.			
12 HUDSON APT. CHADWELL LANE, LONDON, W8 7NU				1504			
Tel: 020 7078 3945				LA(0-)303			
e-mail: contact.fbaesign@gmail.com				1500@A1 04			
COLLEGE HOUSE INGLESHAM, WILTSHIRE SN6 7DU				1500@A3 04			
e-mail: contact.fbaesign@gmail.com				1500@A3 04			
Company no. 9477382				Date 28.10.15			