

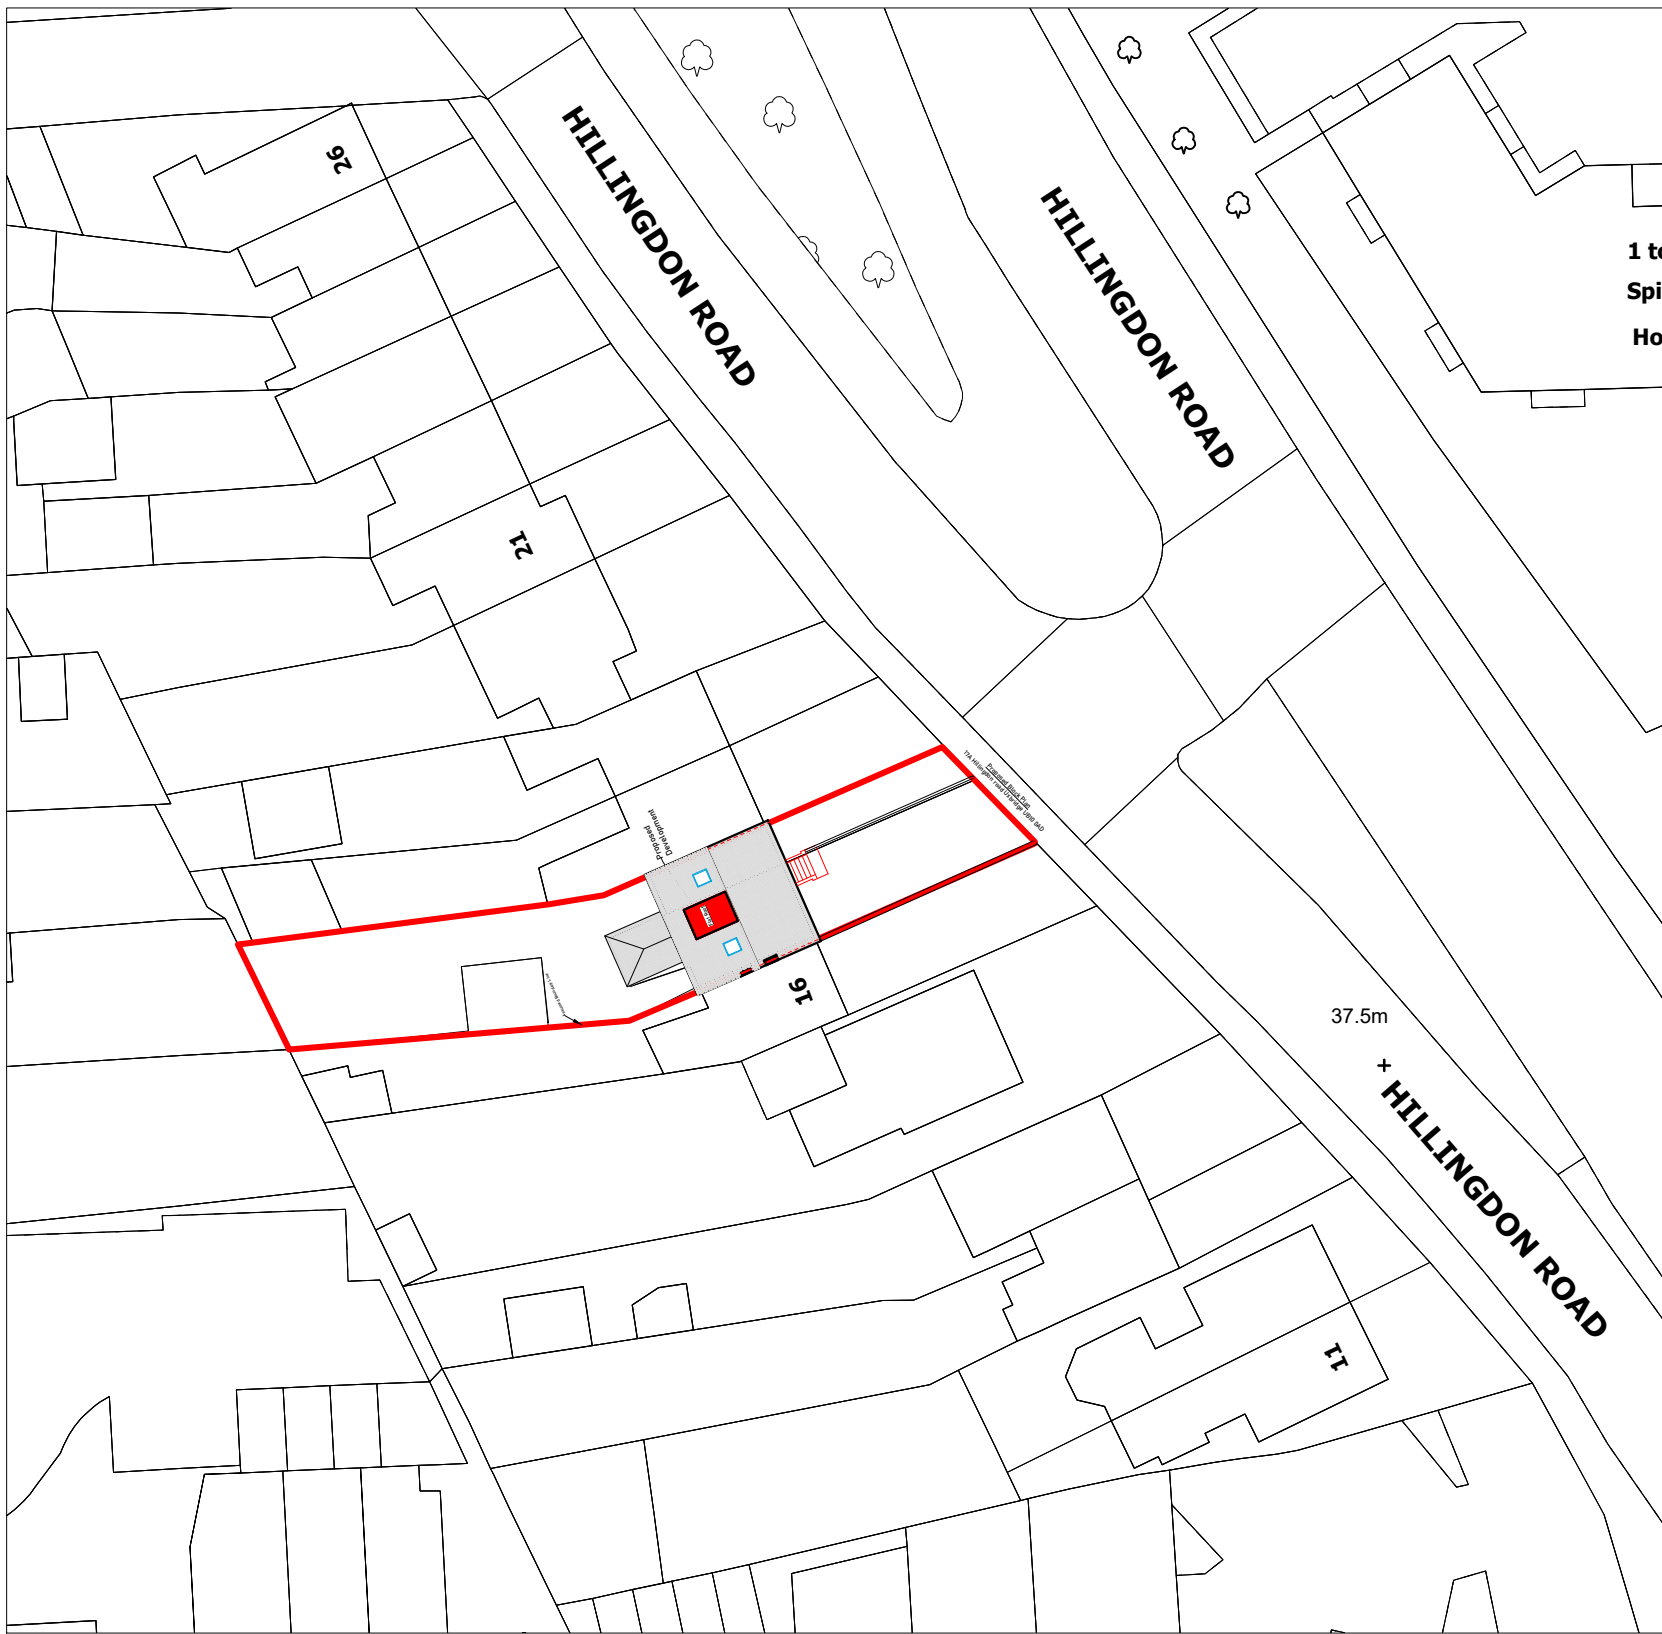


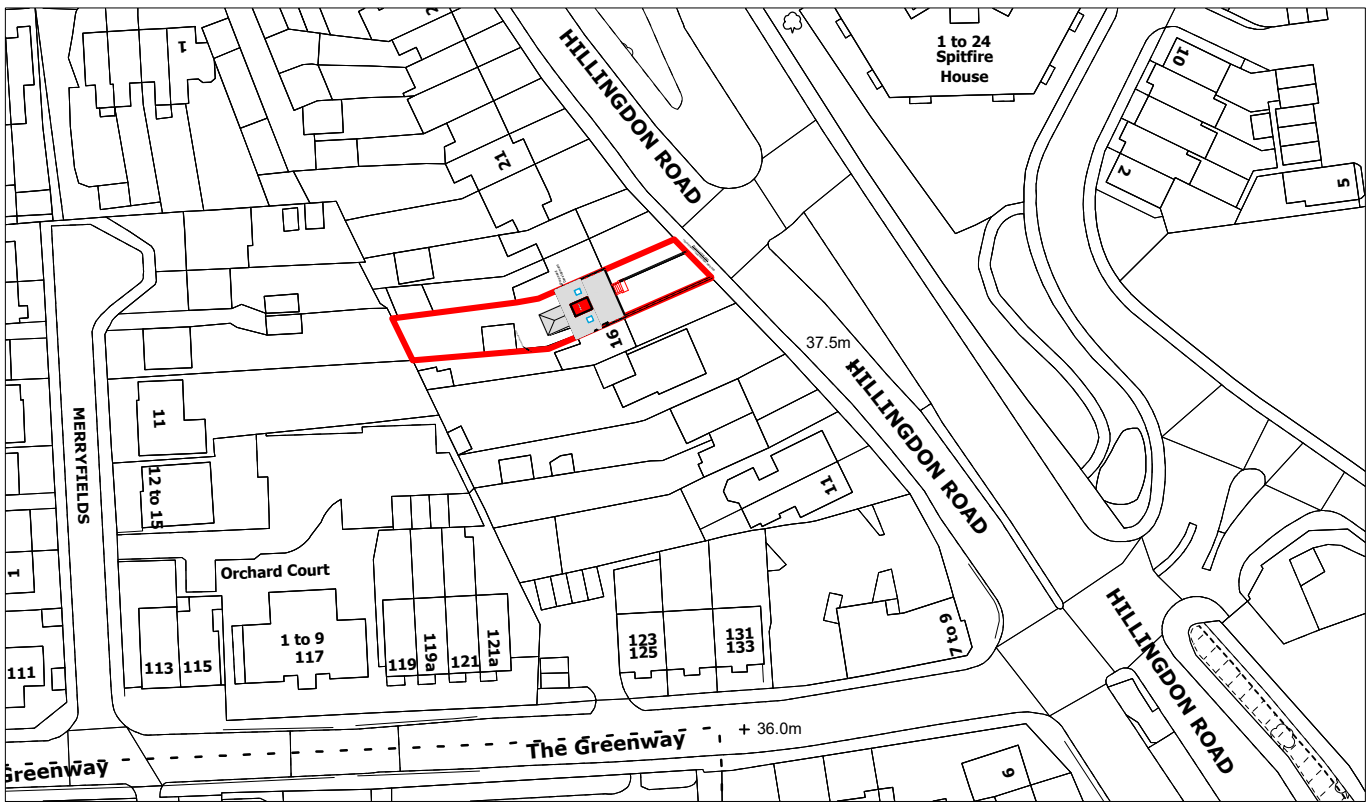


Site Block Plan

Scale - 1:500

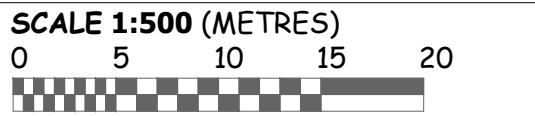

Site Location Plan

Scale - 1:1250

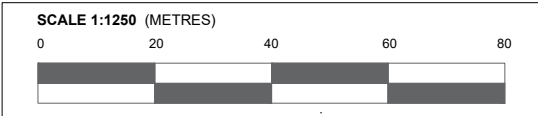

ONLINE
ARCHITECTURAL
SERVICES

DRAWING:
PLANNING

DISCLAIMER

This drawing is the property of Online Architectural Services Ltd and must not be reproduced, copied, or used either wholly or in part by any unauthorized person without prior written consent. All dimensions shown are for reference and must be checked on site. The layout and design have been prepared for design and planning purposes only and do not constitute a working specification or construction instructions.

Online Architectural Services Ltd
Email Address: info@onlinearchitecturalservices.com
Contact Number: 07494 500087
Website: www.onlinearchitecturalservices.com

PROJECT :

17A Hillingdon road Uxbridge UB10 0AD

CLIENT:

Vincenzo Sgro

DRAWN: SA

DATE: 14/07/2026

SHEET SIZE: A3

**SCALE: 1:500
1:1250**

**PROJECT NO:
17A/2026**

**DRAWING NO:
PD 01**

REV: