

NOTES

CONTRACTORS MUST VERIFY ALL DIMENSIONS ON SITE BEFORE COMMENCING ANY WORK ON SHOP DRAWINGS

DO NOT SCALE FROM THIS DRAWING

RS ATPA COPYRIGHT

- NOTES:
- DO NOT SCALE THIS DRAWING.
 - ALL DIMENSIONS TO BE VERIFIED ON SITE AND ANY DISCREPANCY REPORTED TO THE CLIENT.
 - THIS DRAWING TO BE READ IN CONJUNCTION WITH ALL RELEVANT DRAWINGS.

===== DENOTES NEW 100
TIMBER STUD PARTITION

XXXXXXXXX DENOTES NEW 100 BLOCK WORK

////////// DENOTES NEW 100 BRICK WORK

all rainwater guttering, down pipes locations to be confirmed by architect & not to encroach neighbors property

client/builder to liaise with local water board for any new works on or within the public sewer or drain runs and obtain approval from the local authority prior to commencement of any works

owners to serve party wall act notice on owners of adjacent property and obtain written agreement, prior to commencement of any works



client/builder to obtain all planning permission approvals from the relevant authority, commencement of building works prior to the planning & building control approvals is to client/builders own risk

REV	AMENDMENT	DATE
A	Planning Issue	21.06.17 RS
CHD		



CLIENT	Ms Shahnaz Zahid
PROJECT	172 High Street Hayes (Middlesex) UB3 5DP
DRAWING TITLE	Proposed Loft Conversion Proposed Elevations Sheet 7

SCALE	DRAWN BY	CHECKED	DATE
1:50 @ A1	RS	RS	21.06.17
1:100 @ A3			
DRAWING NUMBER		REVISION	
2017 -11- 07		A	

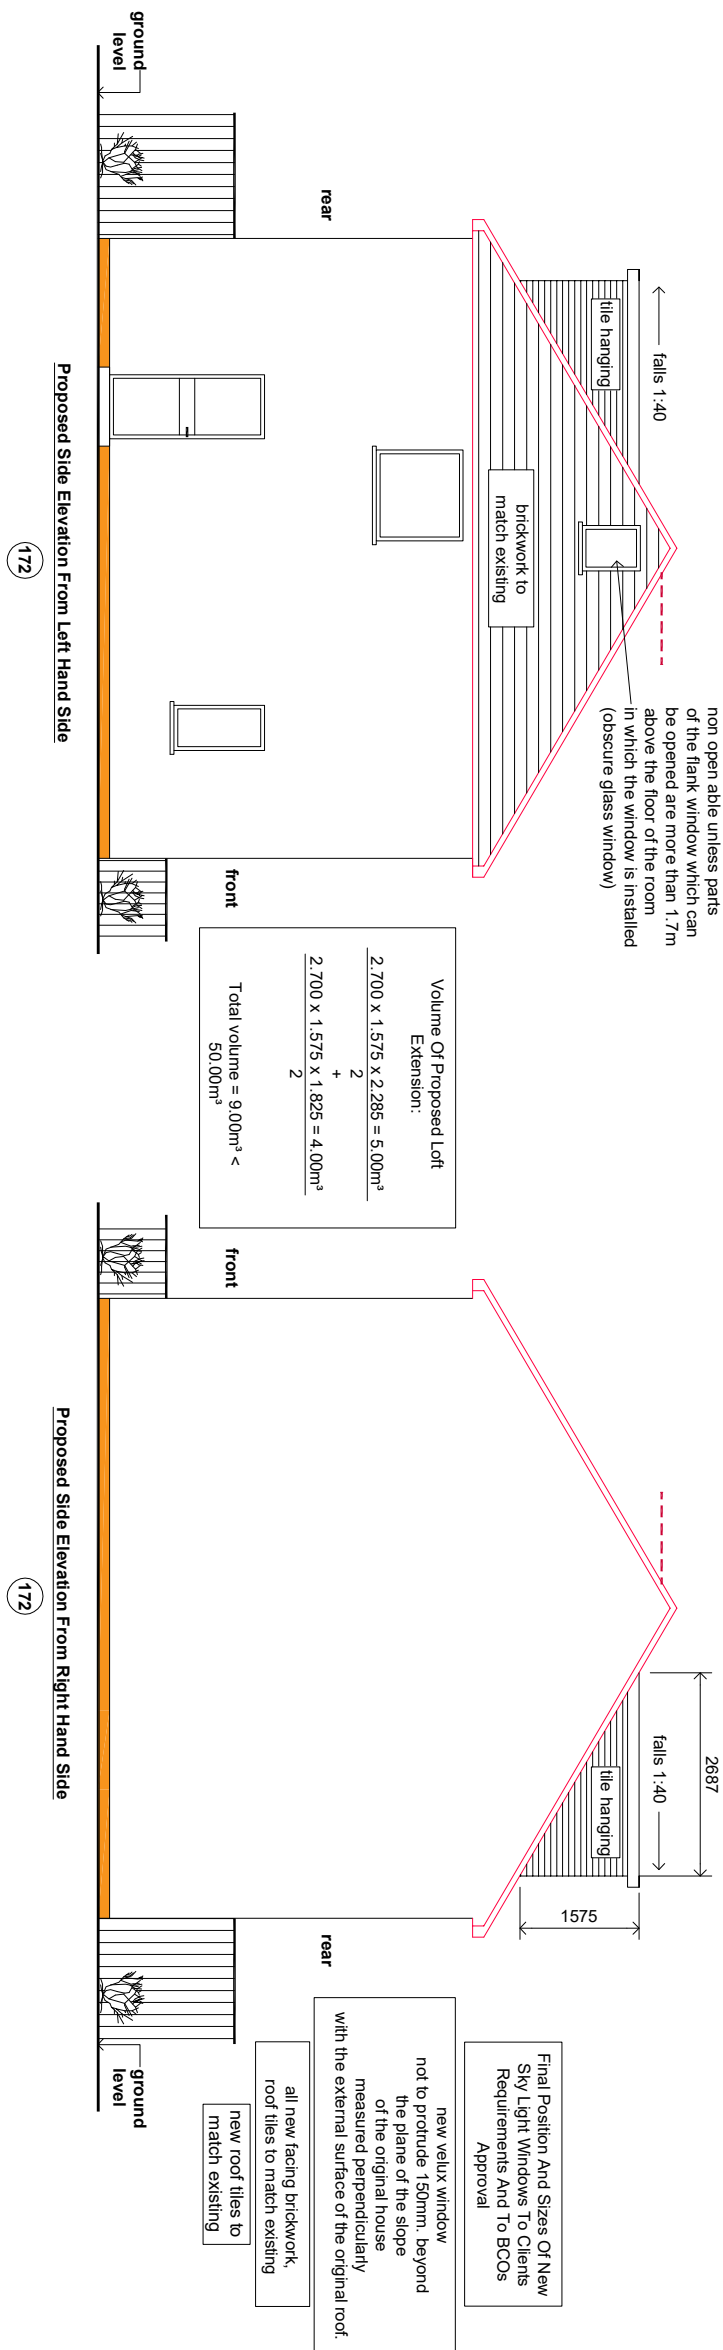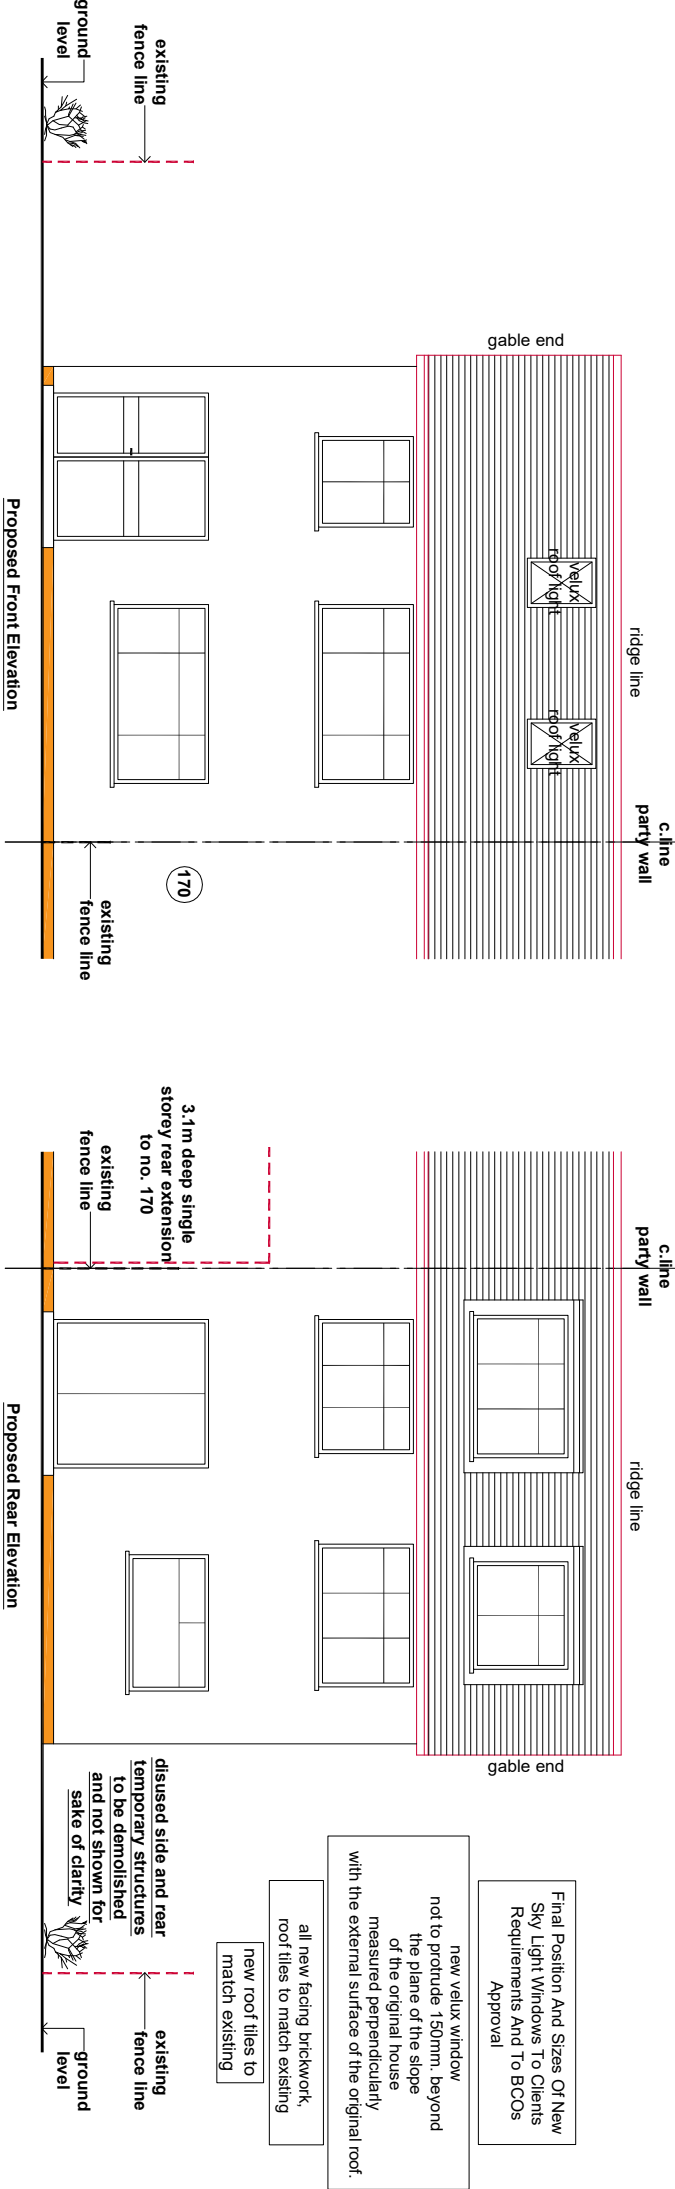

DRAWING STATUS

Planning Issue